




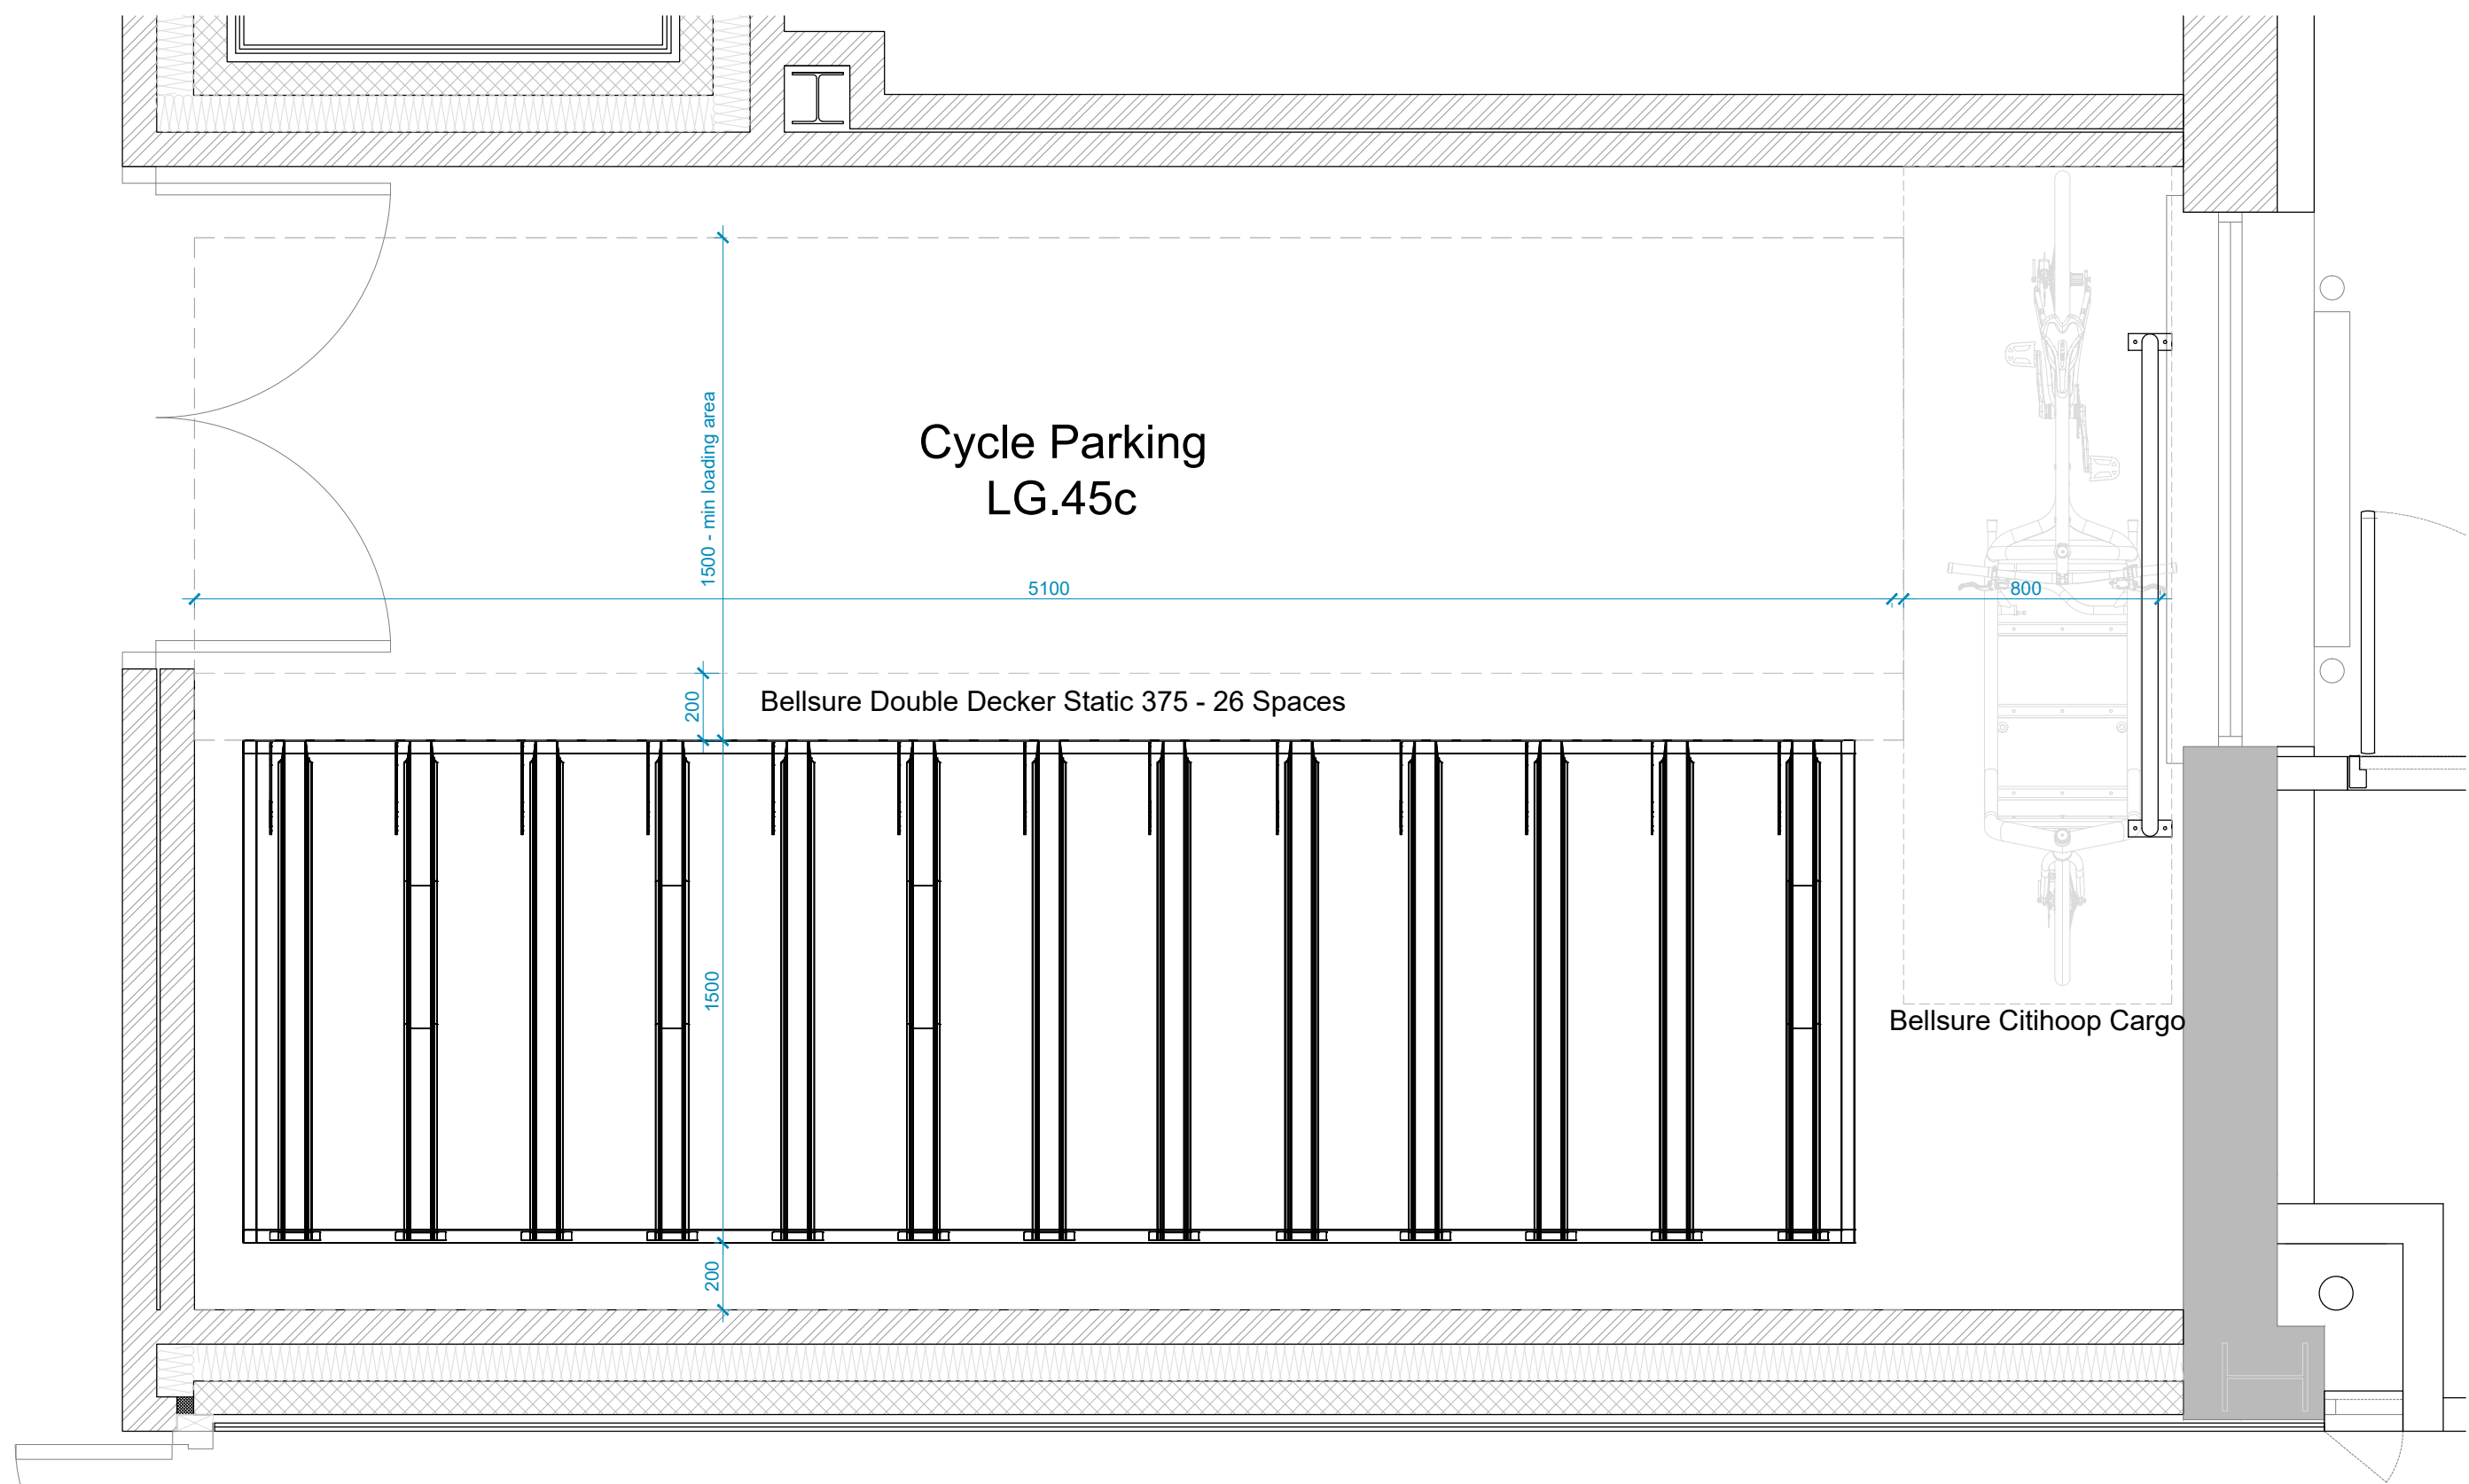

KEYPLAN

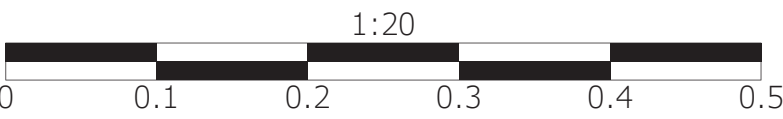

ARDMORE CONSTRUCTION LTD
6 WHARF STUDIOS,
28 WHARF ROAD,
LONDON, N1 7GR
TEL: 0208-344 0300
www.ardmoregroup.co.uk

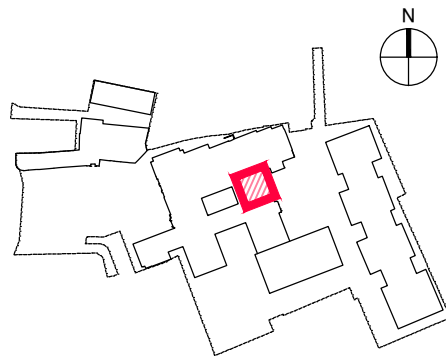

Longlane Architects
5 Tanner Street
London, SE1 3LE
office@longlanearchitects.co.uk

CONSTRUCTION

PROJECT
HORNSEY TOWN HALL

DRAWING TITLE
TOWN HALL
LONG STAY CYCLE STORE 46.C

SCALE 1:20 @ A1	DATE / DRAWN BY 21.04.23 WB
DRAWING NUMBER 3670-KDS-TH-LG-DR-A-08-2405	C1