




REVISION NOTES			
A	09.06.2023	JRP	ISSUED FOR PLANNING

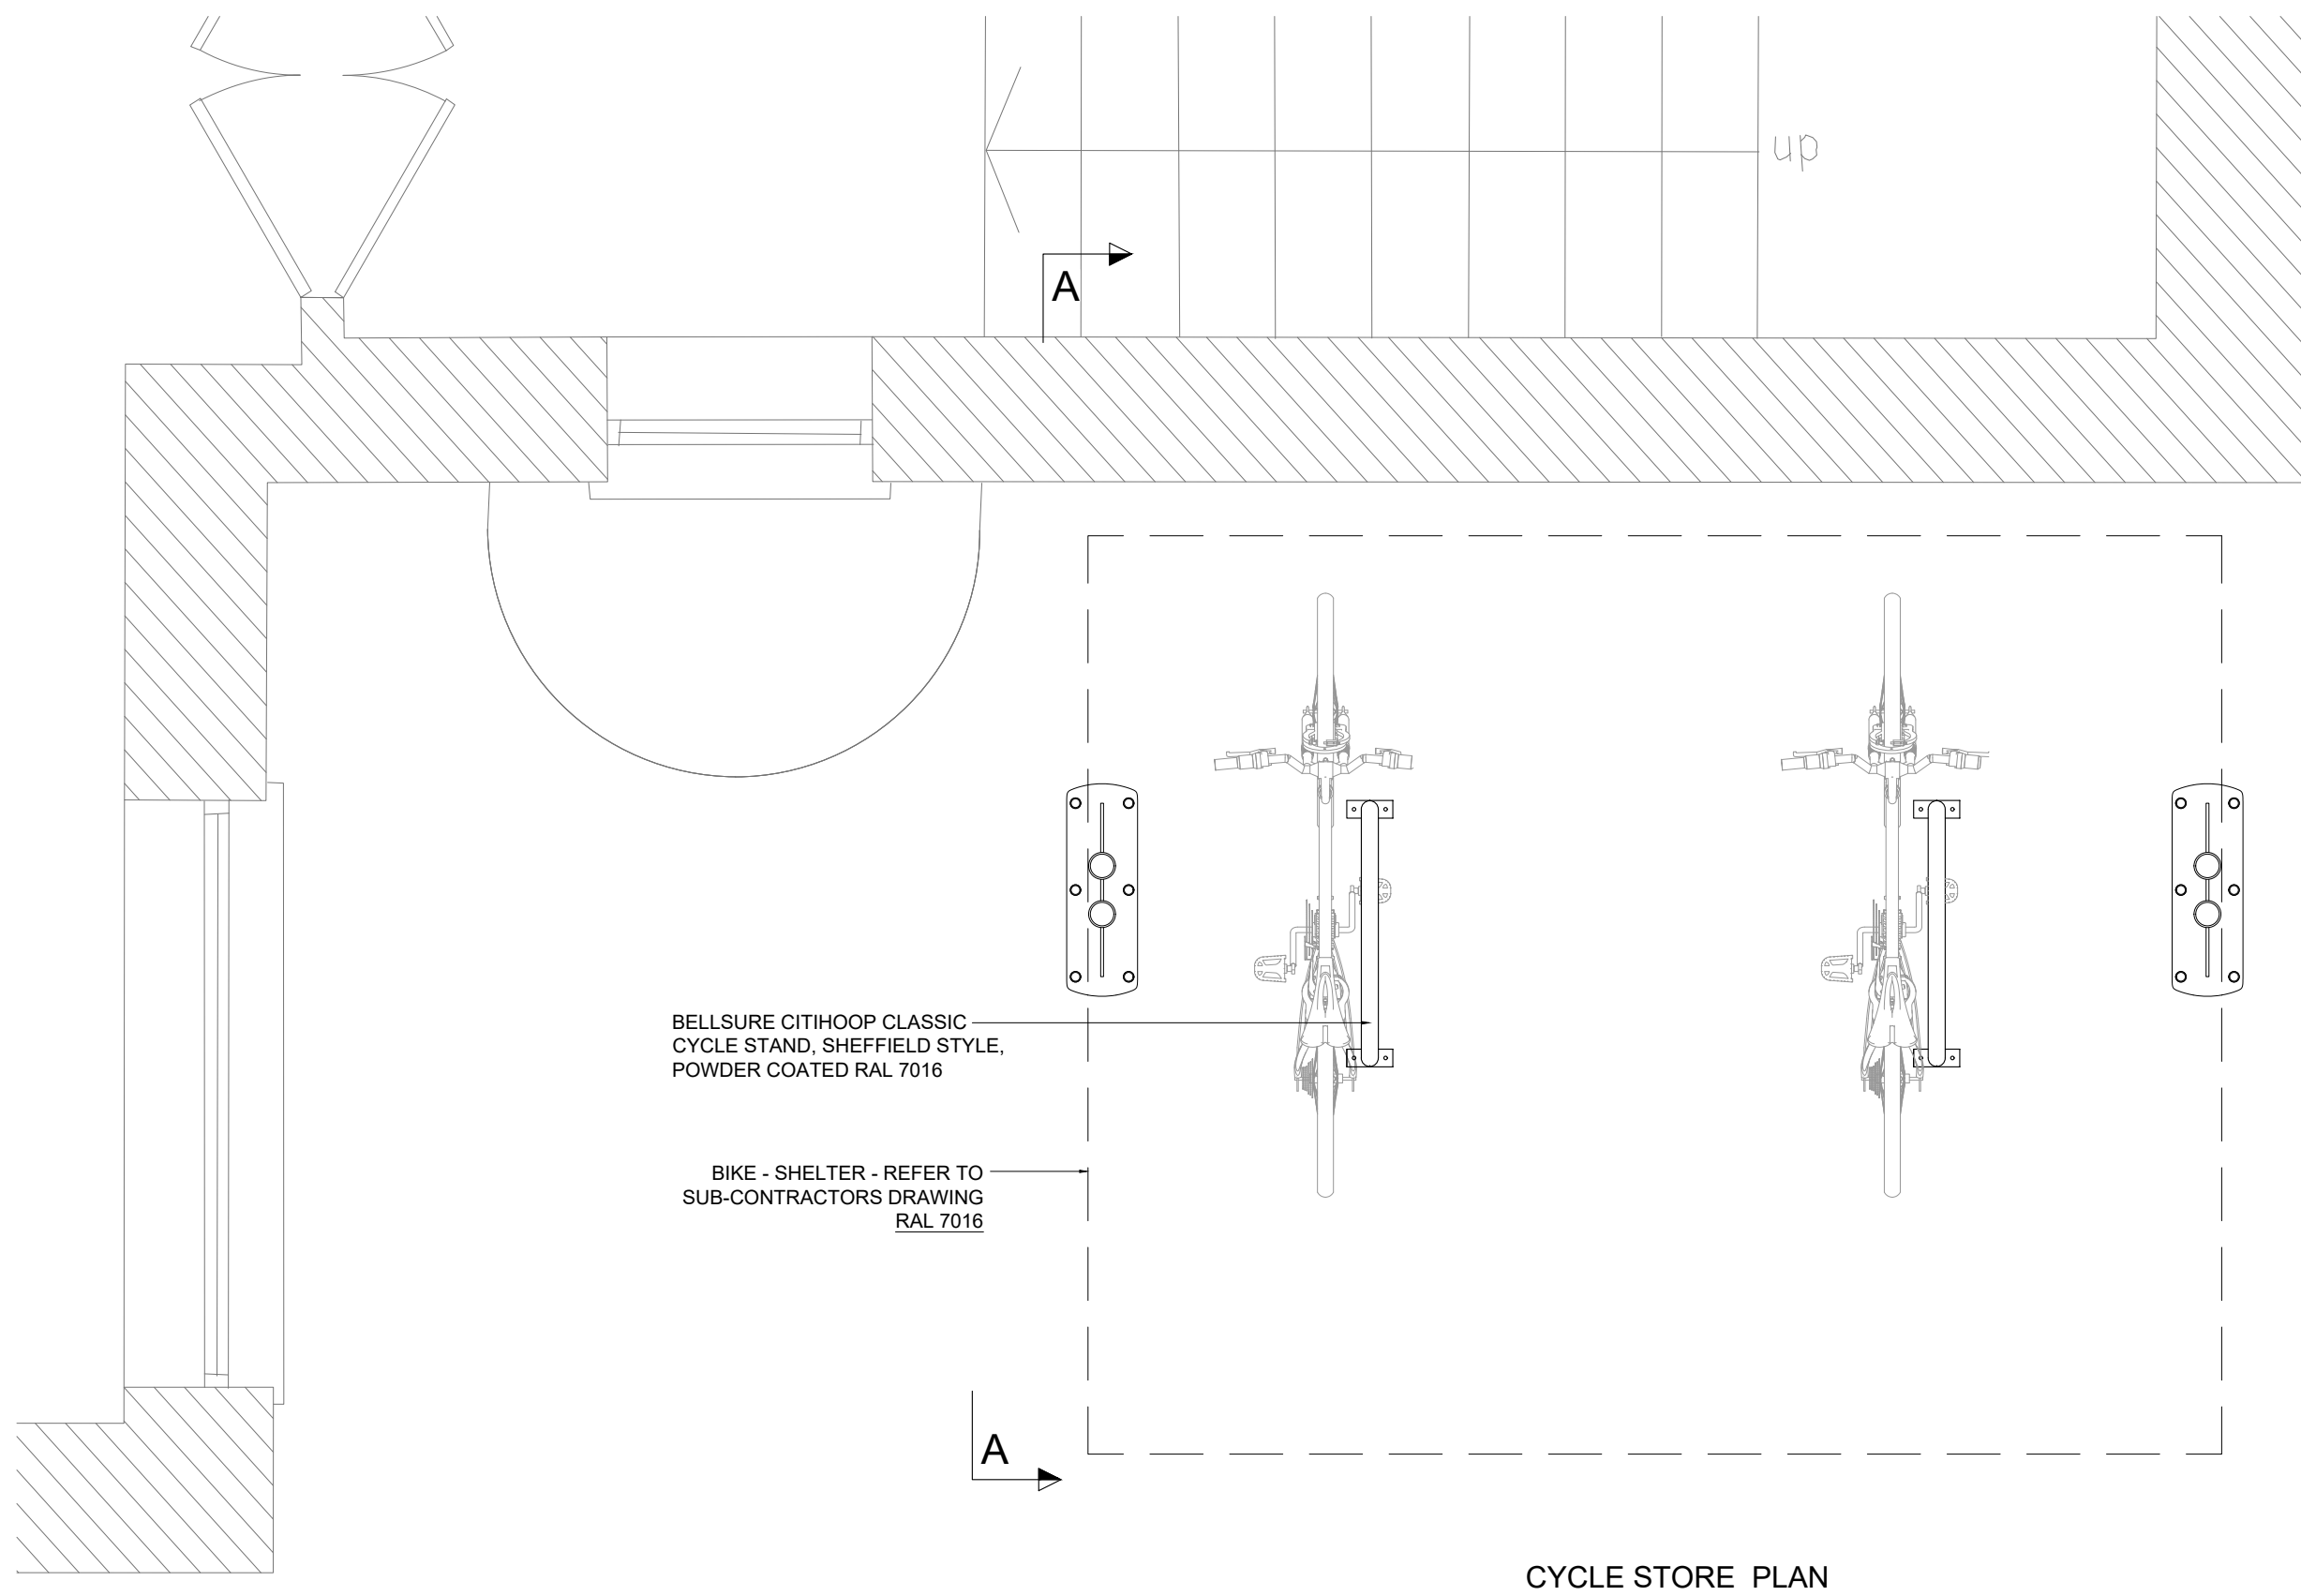

CYCLE STORE PLAN

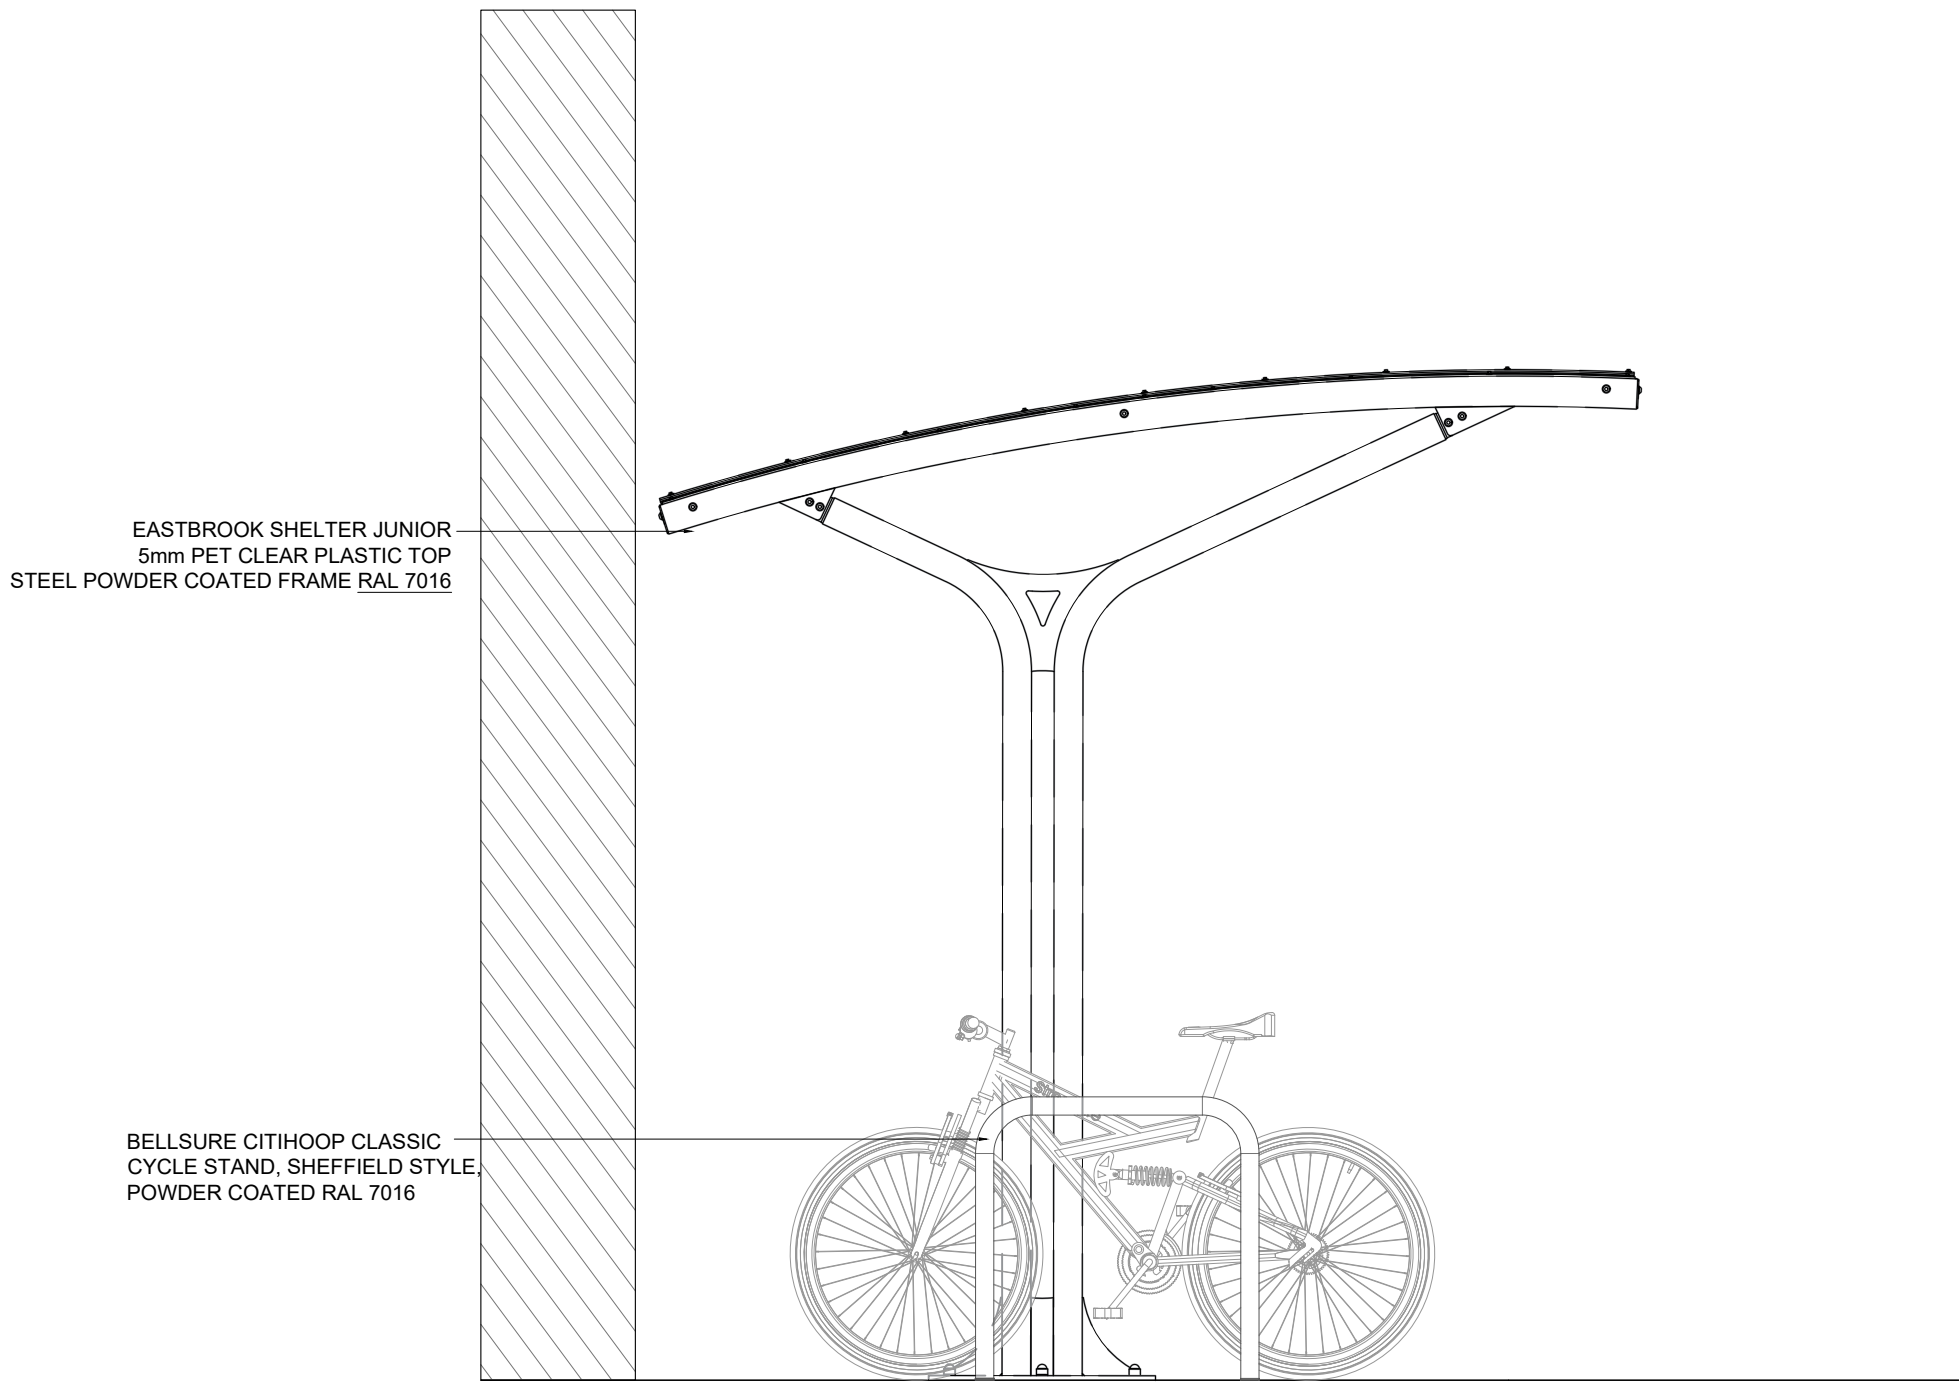

CYCLE STORE VIEW A-A

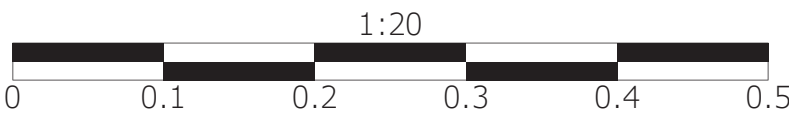

PLANNING

PROJECT
**HORNSEY TOWN HALL
TOWN HALL**

DRAWING TITLE
BLOCK B CYCLE STORAGE

SCALE
1:20 @ A1

DRAWING NUMBER
3670-KDS-TH-ZZ-DR-A-90-1052

A