



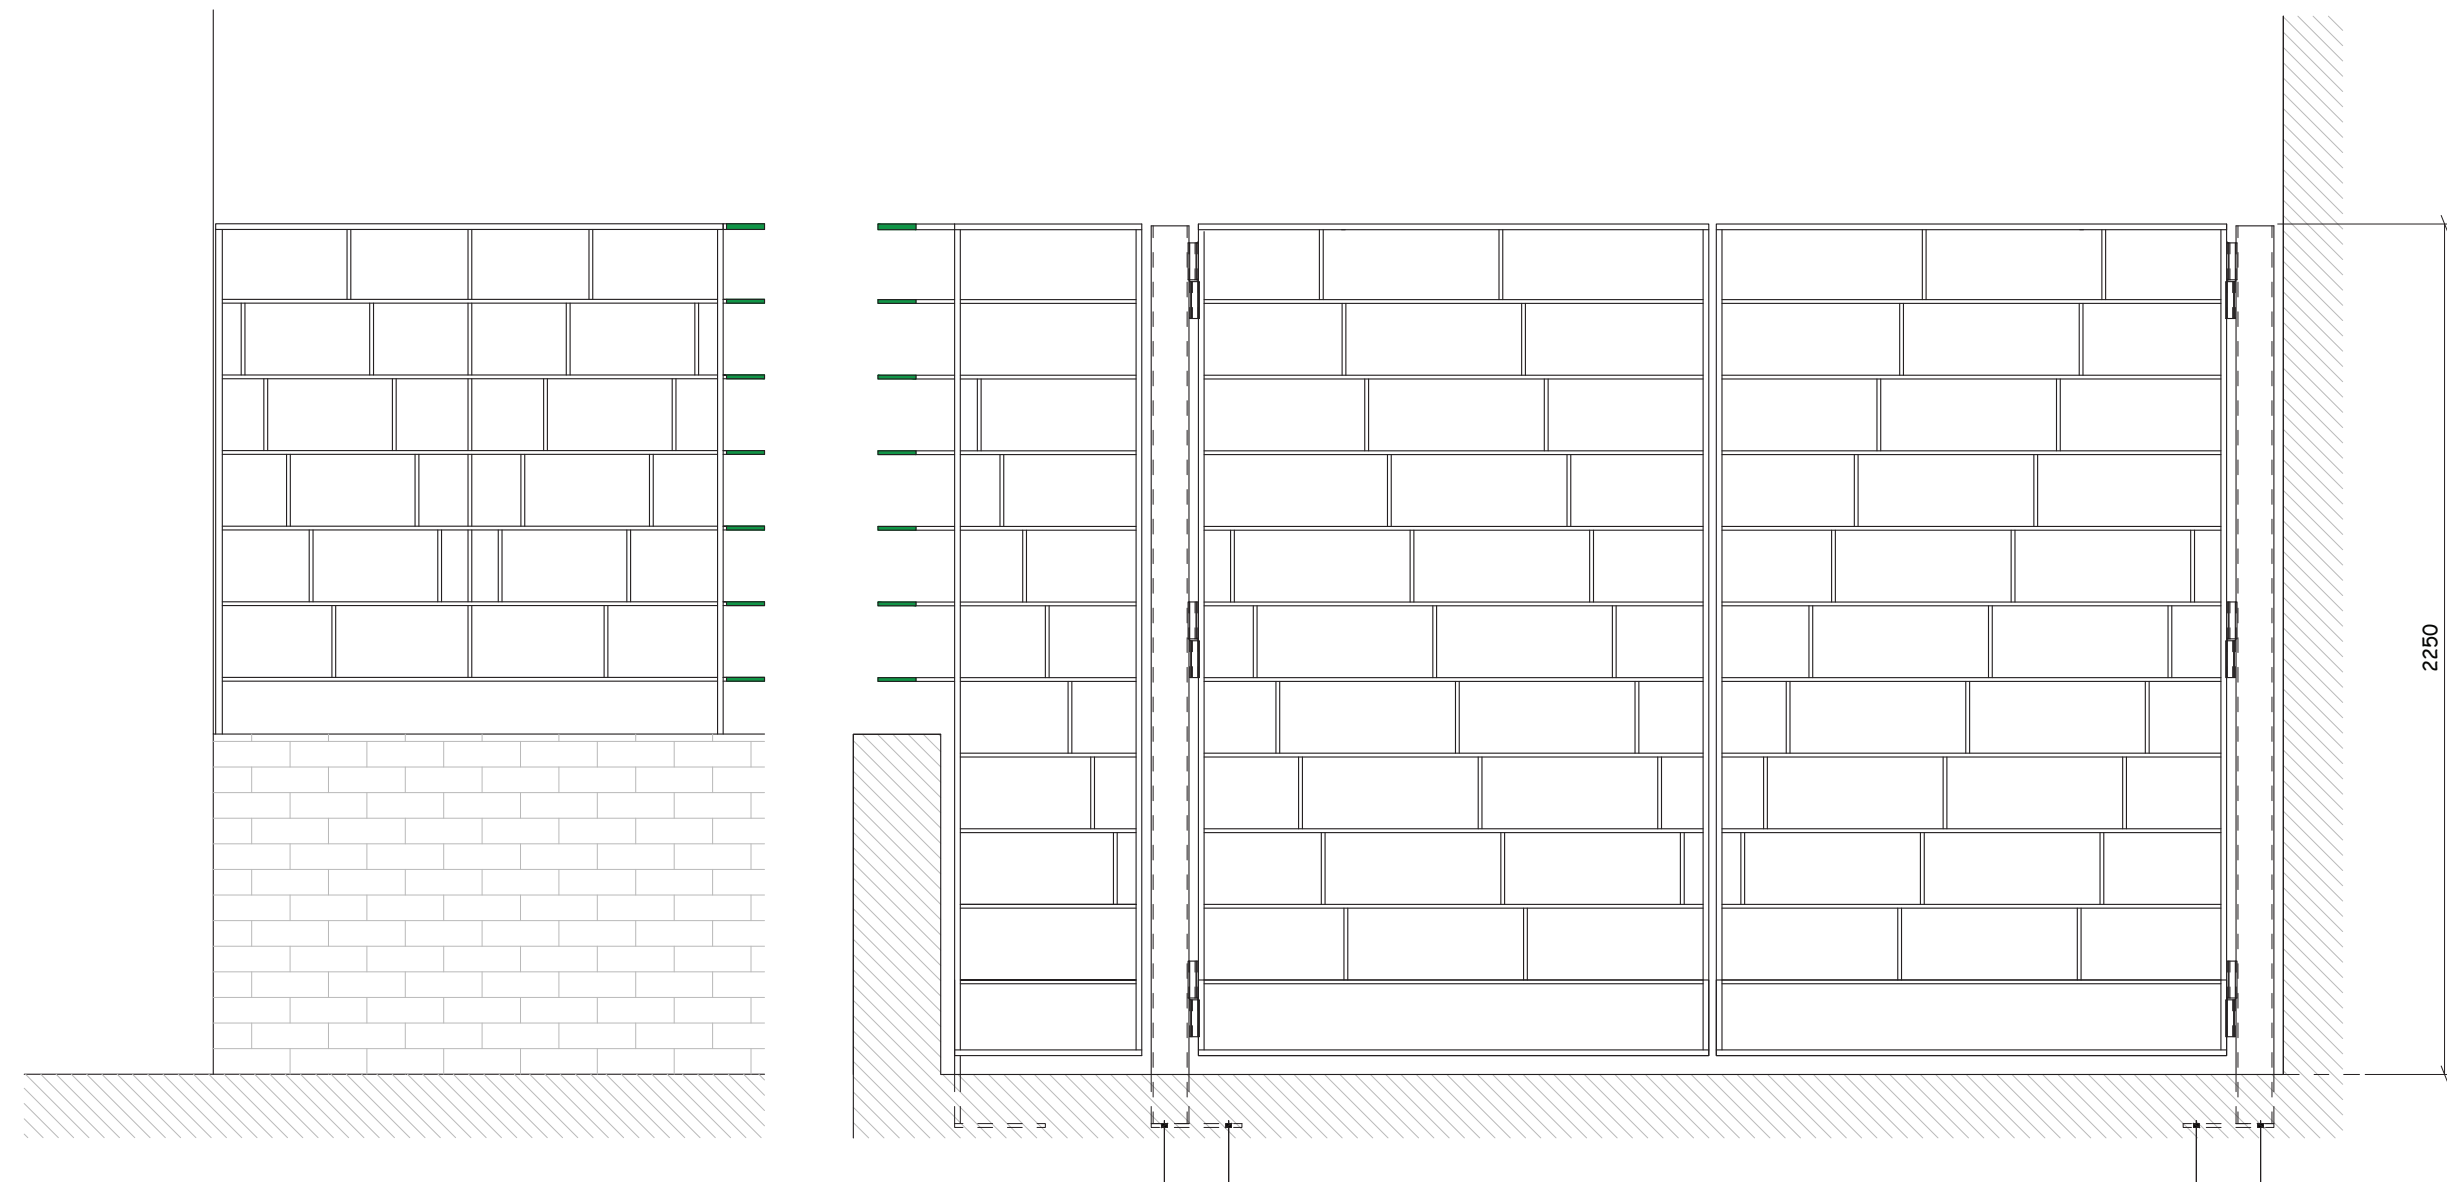


B-B GATE/FENCE ELEVATION


A-A GATE/FENCE ELEVATION

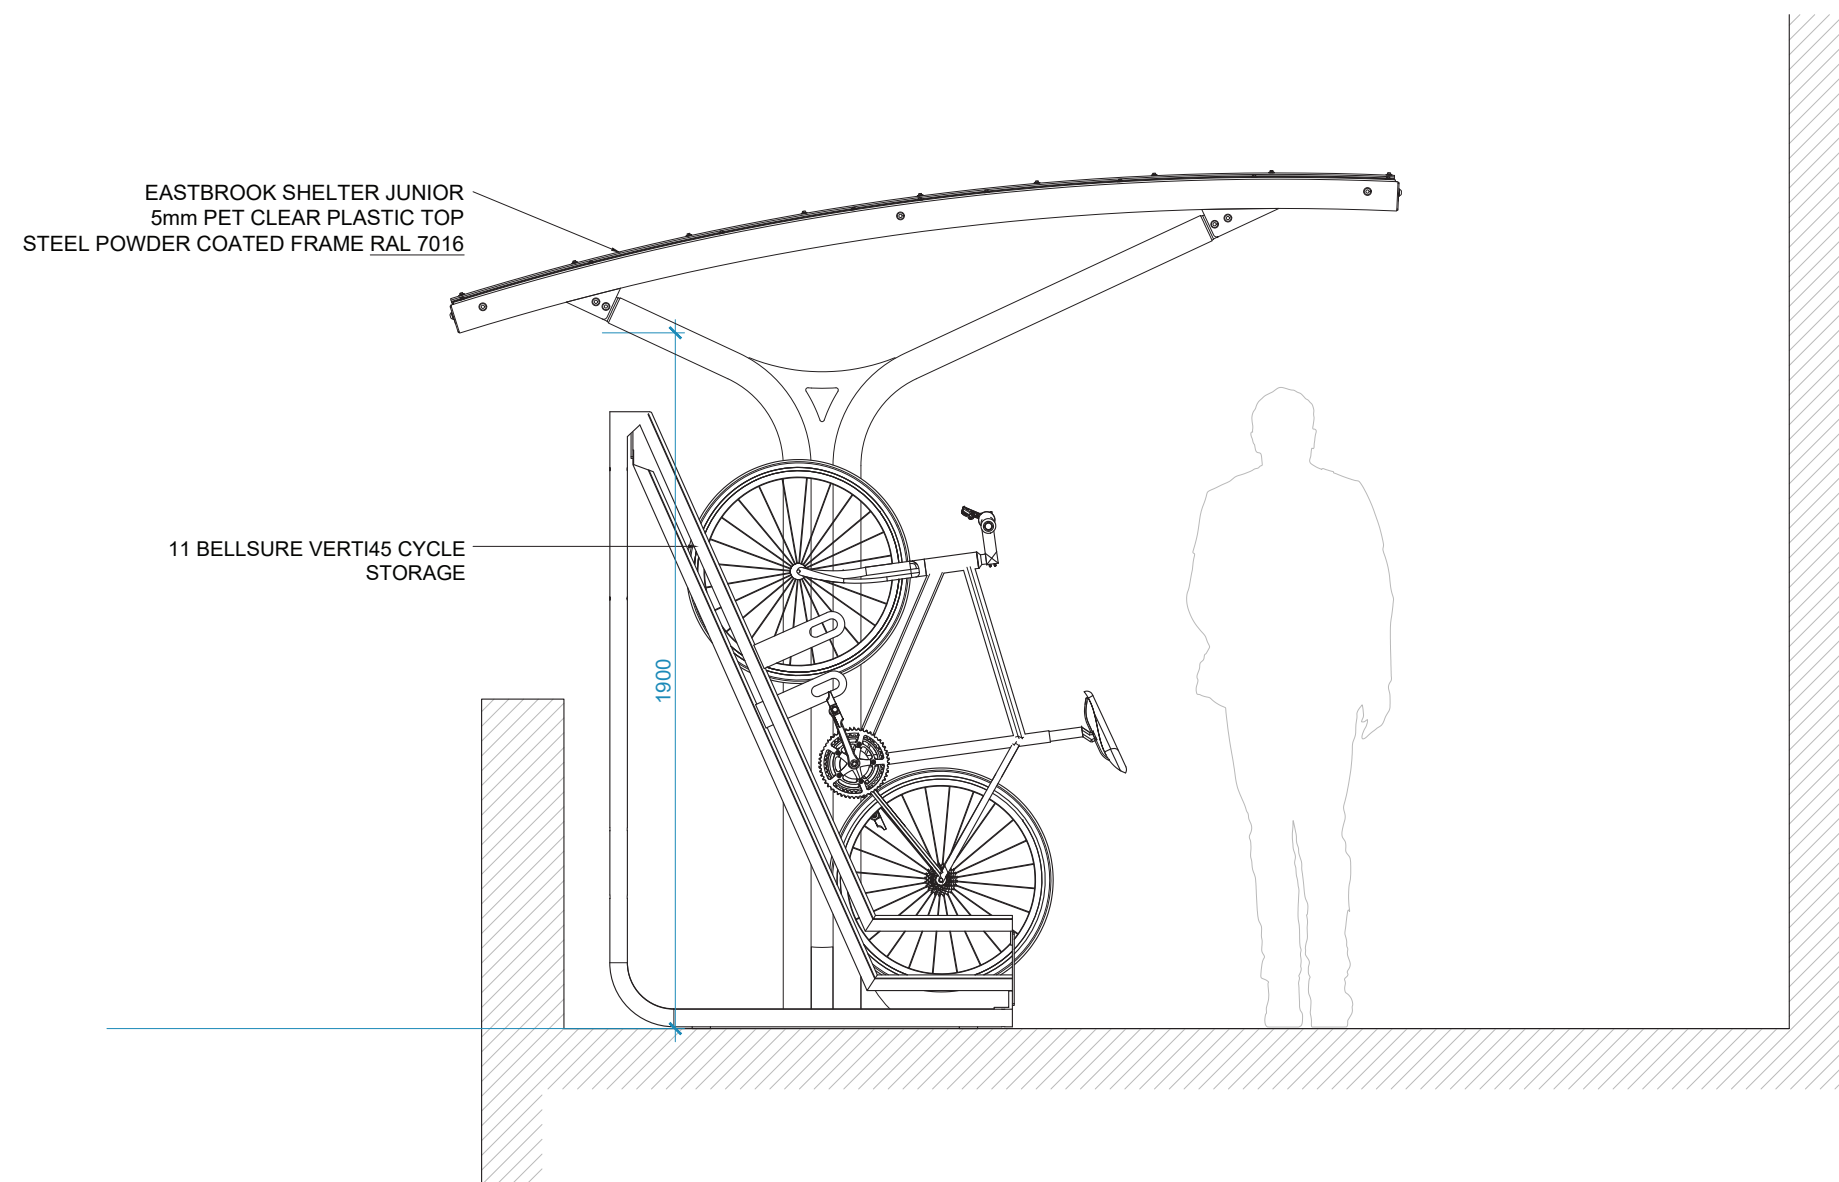


C-C CYCLE STORE SECTION

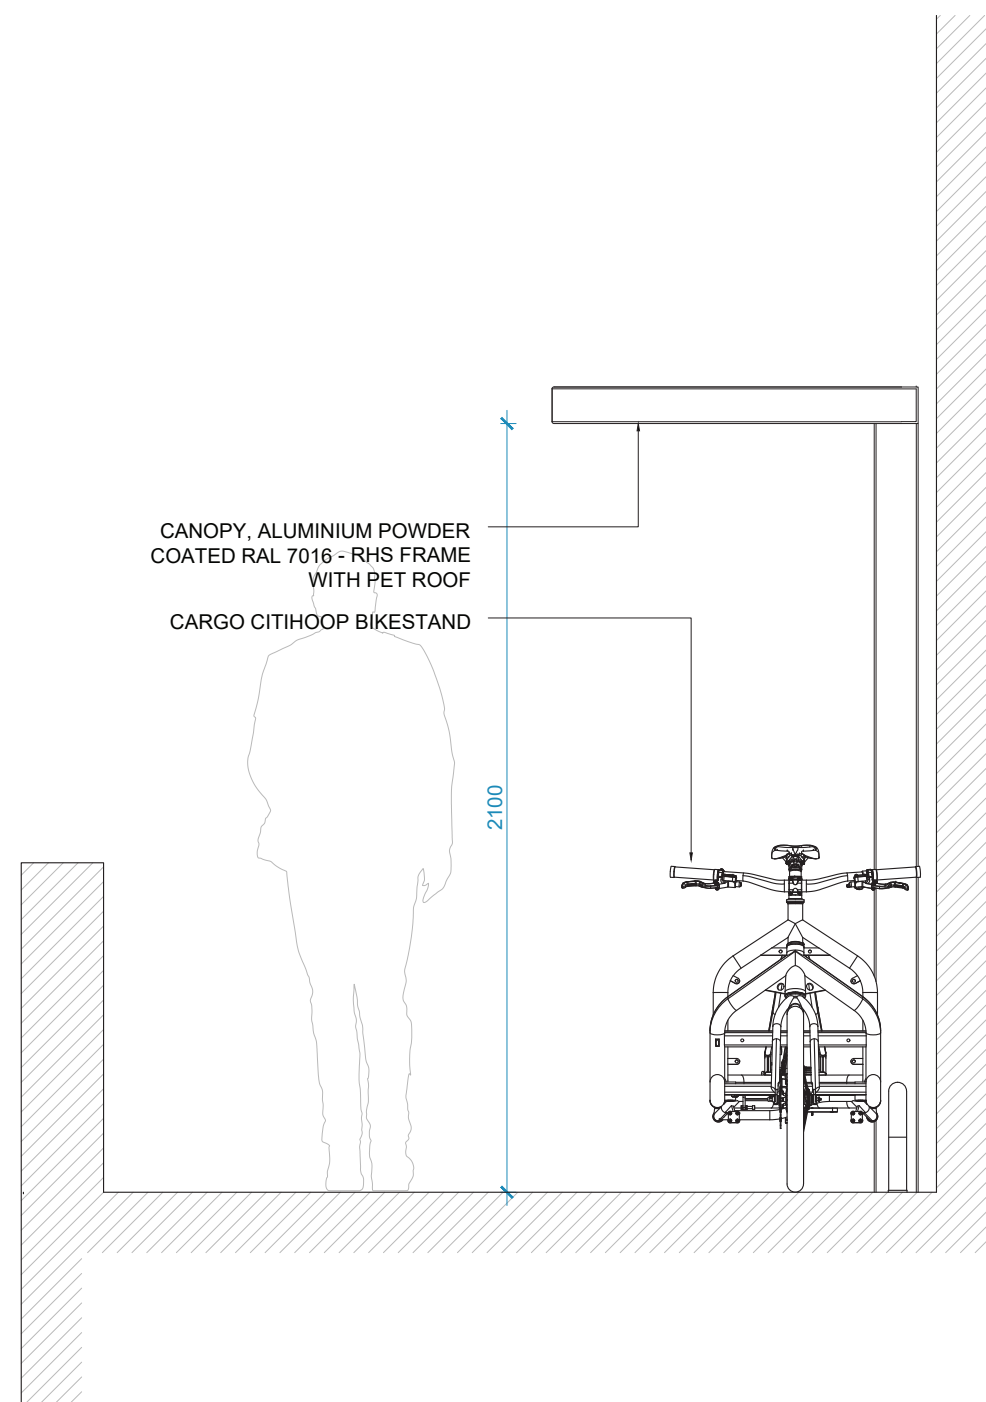

D-D CYCLE STORE SECITON

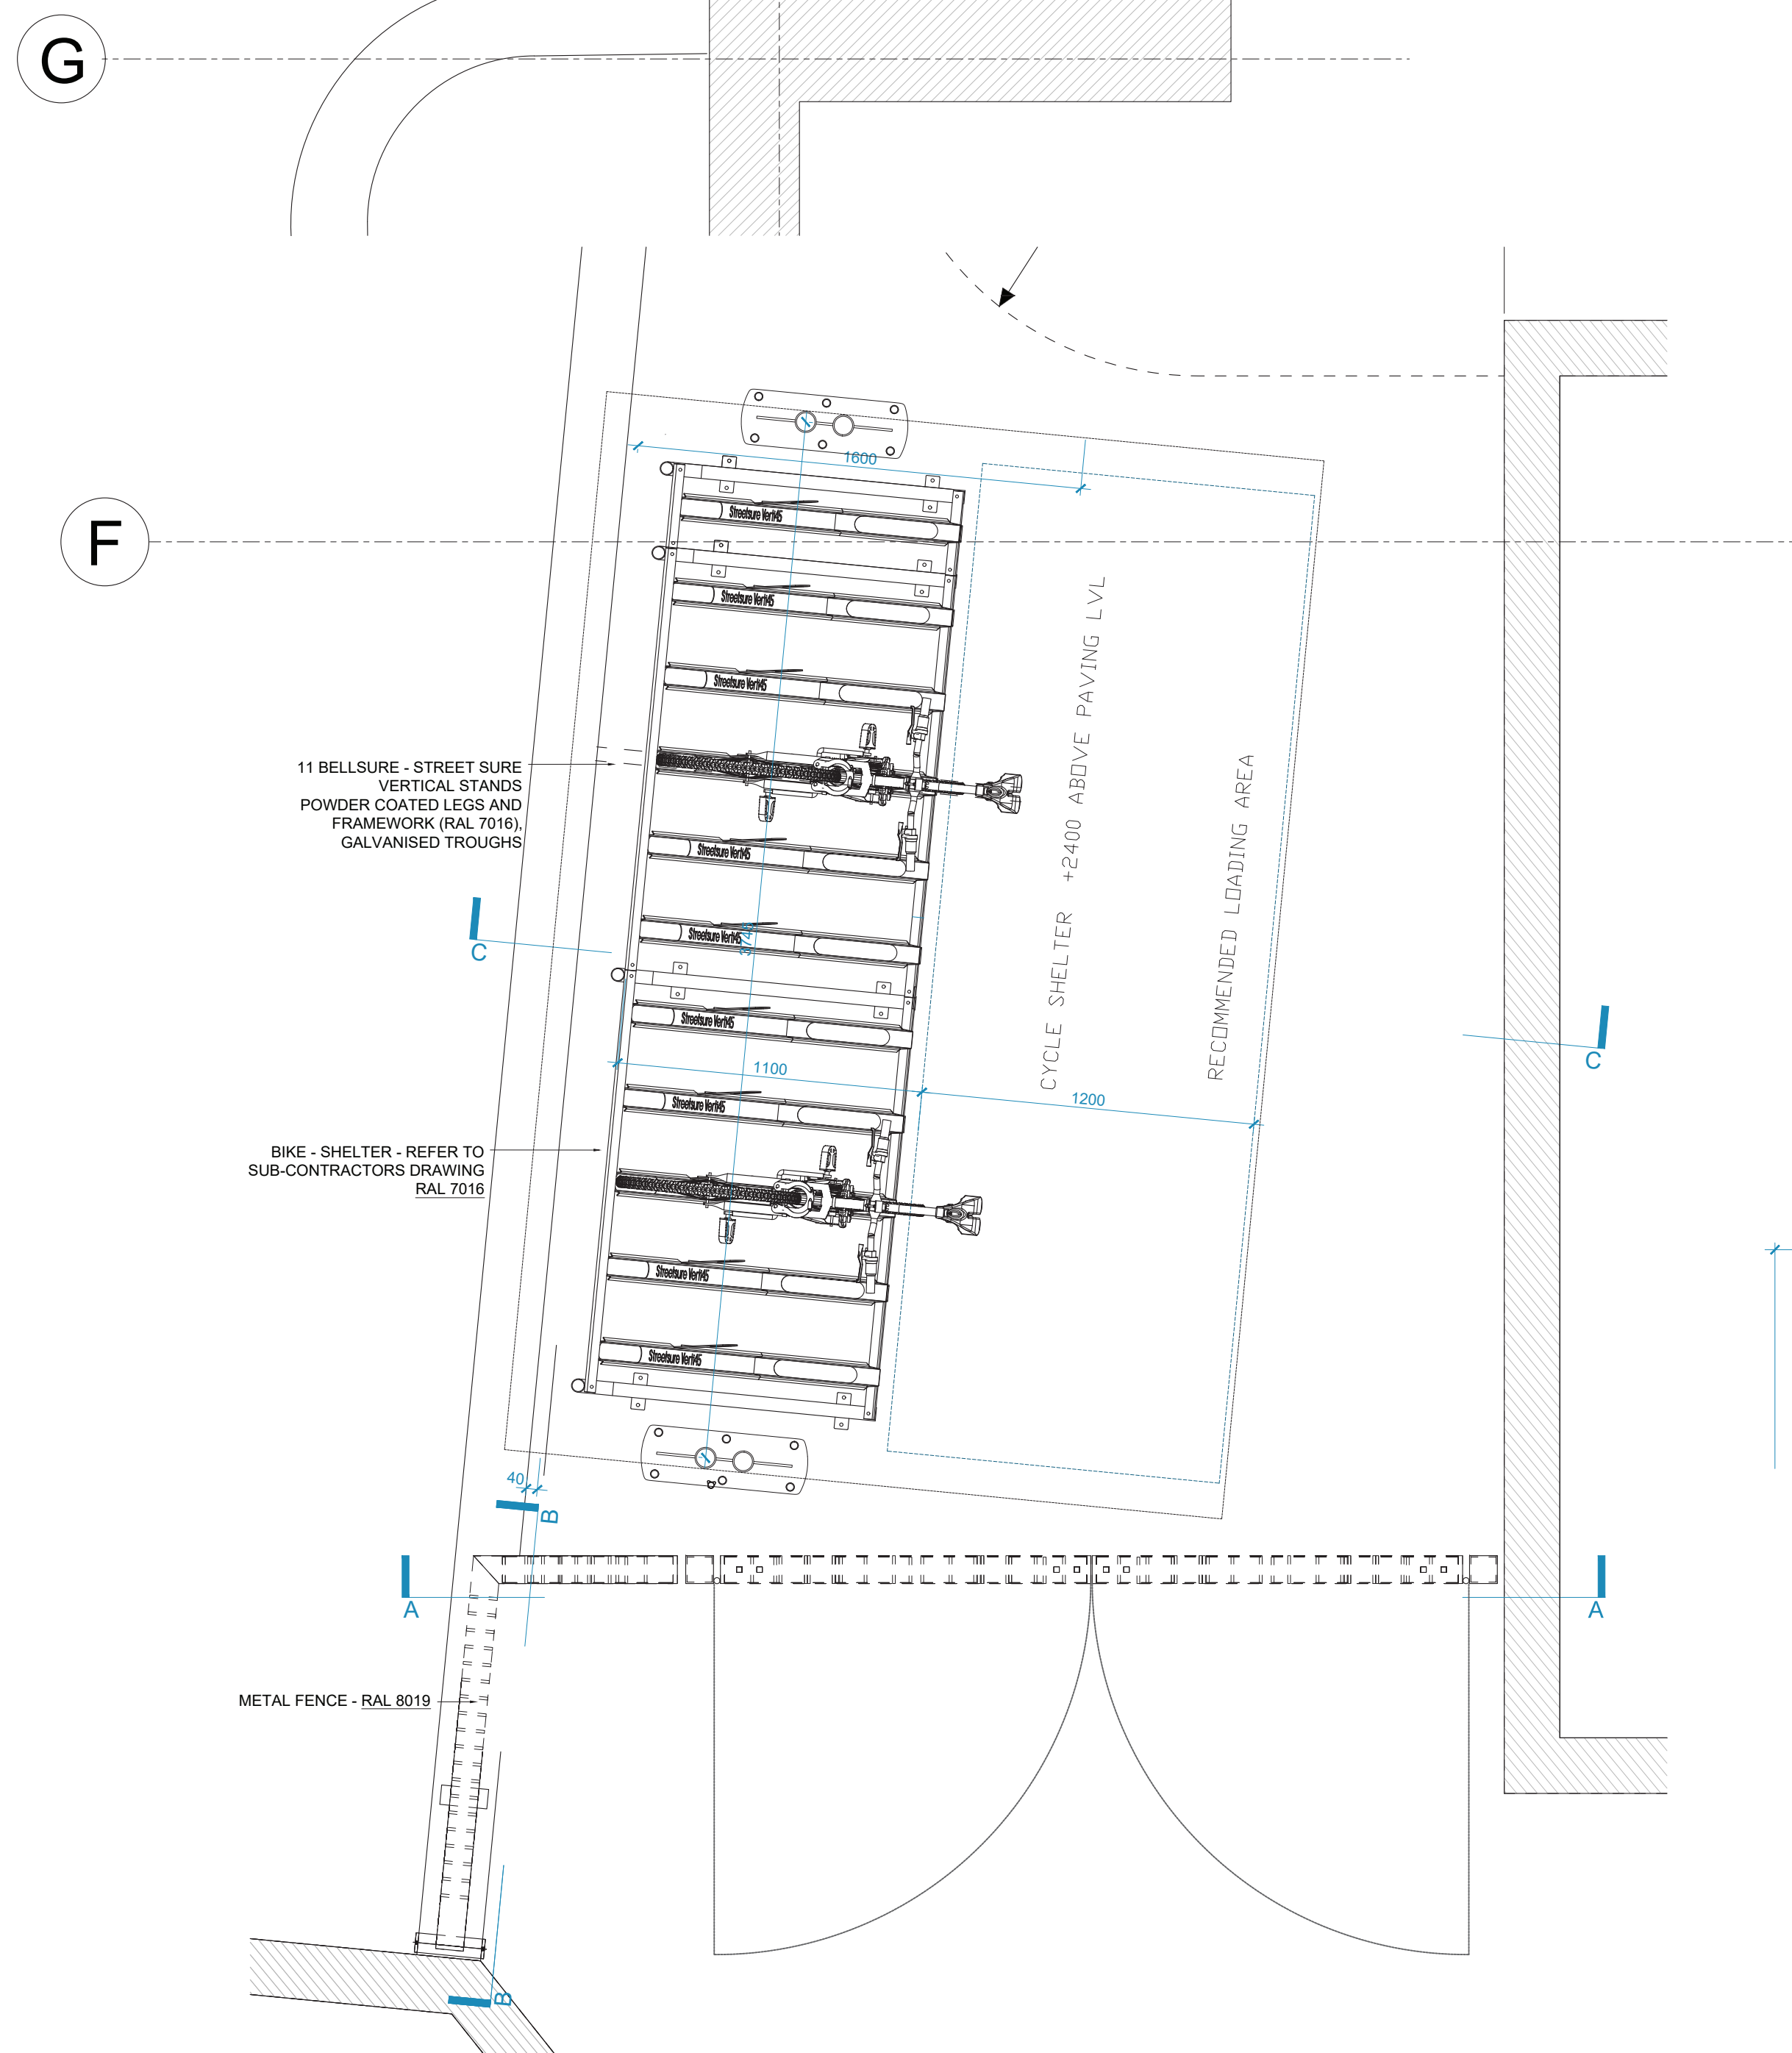

CYCLE STORE AND GATE PLAN

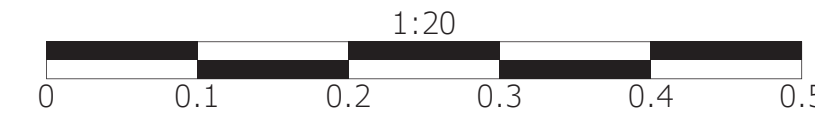

© Longlane Architects Ltd
No part of this drawing may be reproduced without written consent.
All contractors must visit site and be responsible for taking and checking all dimensions relating to this work.
Do not scale from this drawing.

REVISION NOTES

C1 02.06.2023 JRP ISSUED FOR CONSTRUCTION
C2 11.08.2023 WB UPDATE TO CARGO BIKE STANDS

Ardmore GROUP
ARDMORE CONSTRUCTION LTD
6 WHARF STUDIOS,
28 WHARF ROAD,
LONDON, N1 7GR
TEL: 0208-344 0300
www.ardmoregroup.co.uk

Longlane Architects
5 Tanner Street
London, SE1 3LE
office@longlanearchitects.co.uk

CONSTRUCTION

PROJECT
**HORNSEY TOWN HALL
TOWN HALL**

DRAWING TITLE
**AFFORDABLE CYCLE STORAGE
AND GATE**

SCALE
1:20 @ A1

DRAWING NUMBER
3670-KDS-TH-ZZ-DR-A-90-1050

C2