


31-35 FORTUNE GREEN ROAD,  
WEST HAMPSTEAD,  
LONDON, NW6 1DU

TEL.02074356231  
PROFICIENCYARCHITECT@GMAIL.COM  
WWW.PROFICIENCYLTD.CO.UK

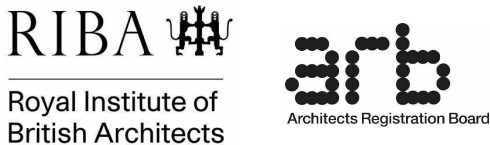

PLEASE NOTE

1. All dimensions to be verified on site.  
2. All dimensions are in millimeters.  
3. No work shall commence until all approvals and agreements have been obtained. These include, Planning, Building Regulations, Thames Water and party Wall.  
4. The Copyright of this drawing belongs to Proficiency Design & Build.

CLIENT:  
Luke Vignali

PROJECT:  
Weston Park

ADDRESS:  
84 Weston Park,  
London, N8 9TB

TITLE:  
Existing & Proposed  
SF Plans

DATE:  
04/10/23


PROJECT NUM:  
P156

SCALE:  
1 : 100 (@ A3)


DRAWING NUM:  
D103

REV:

STATUS:

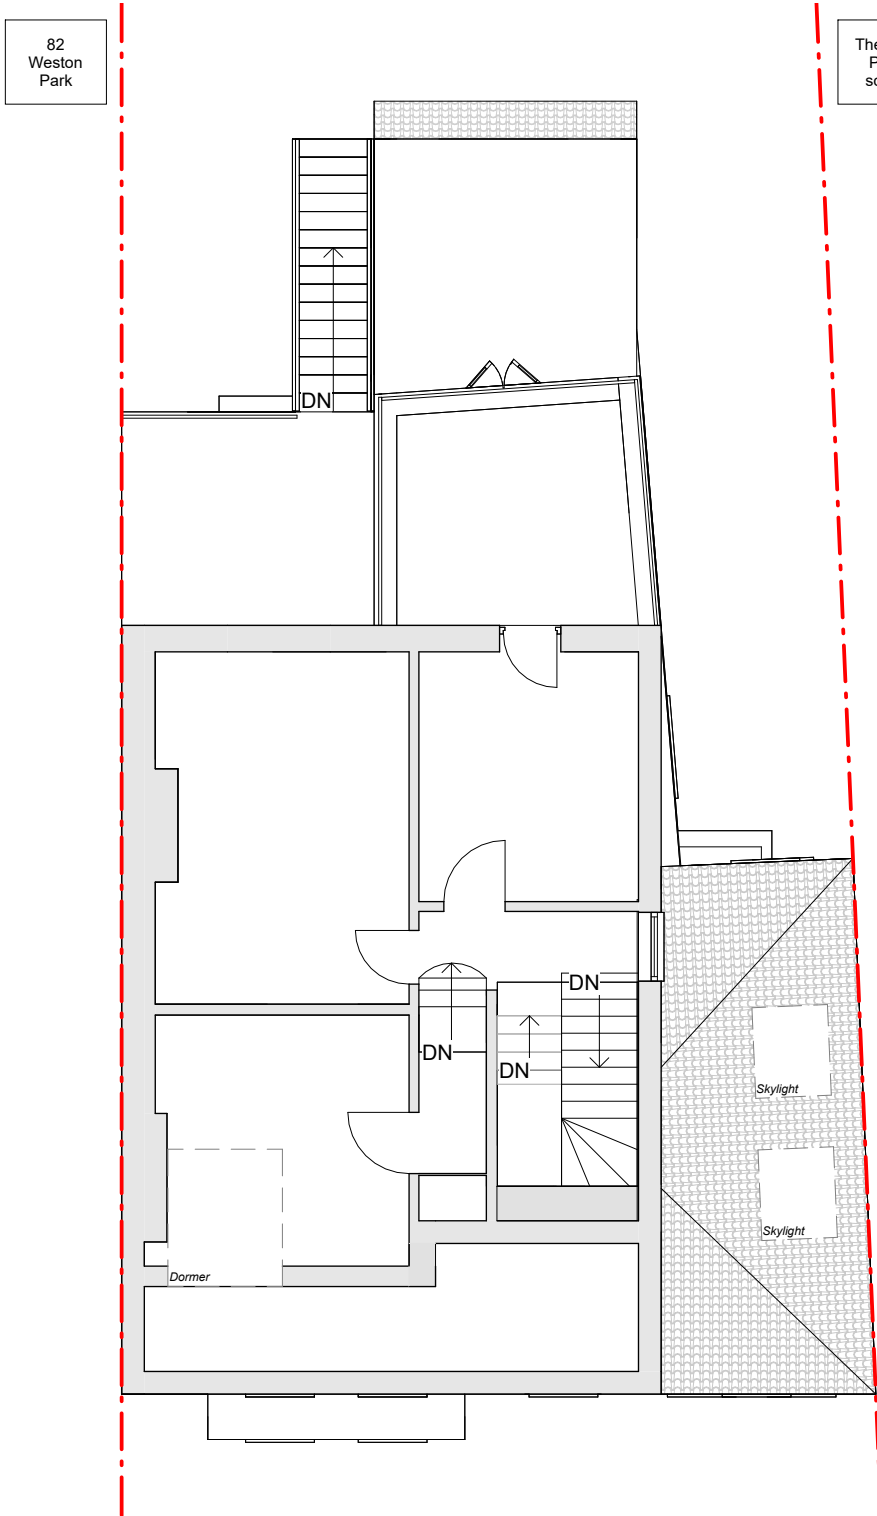

Existing Second Floor Plan

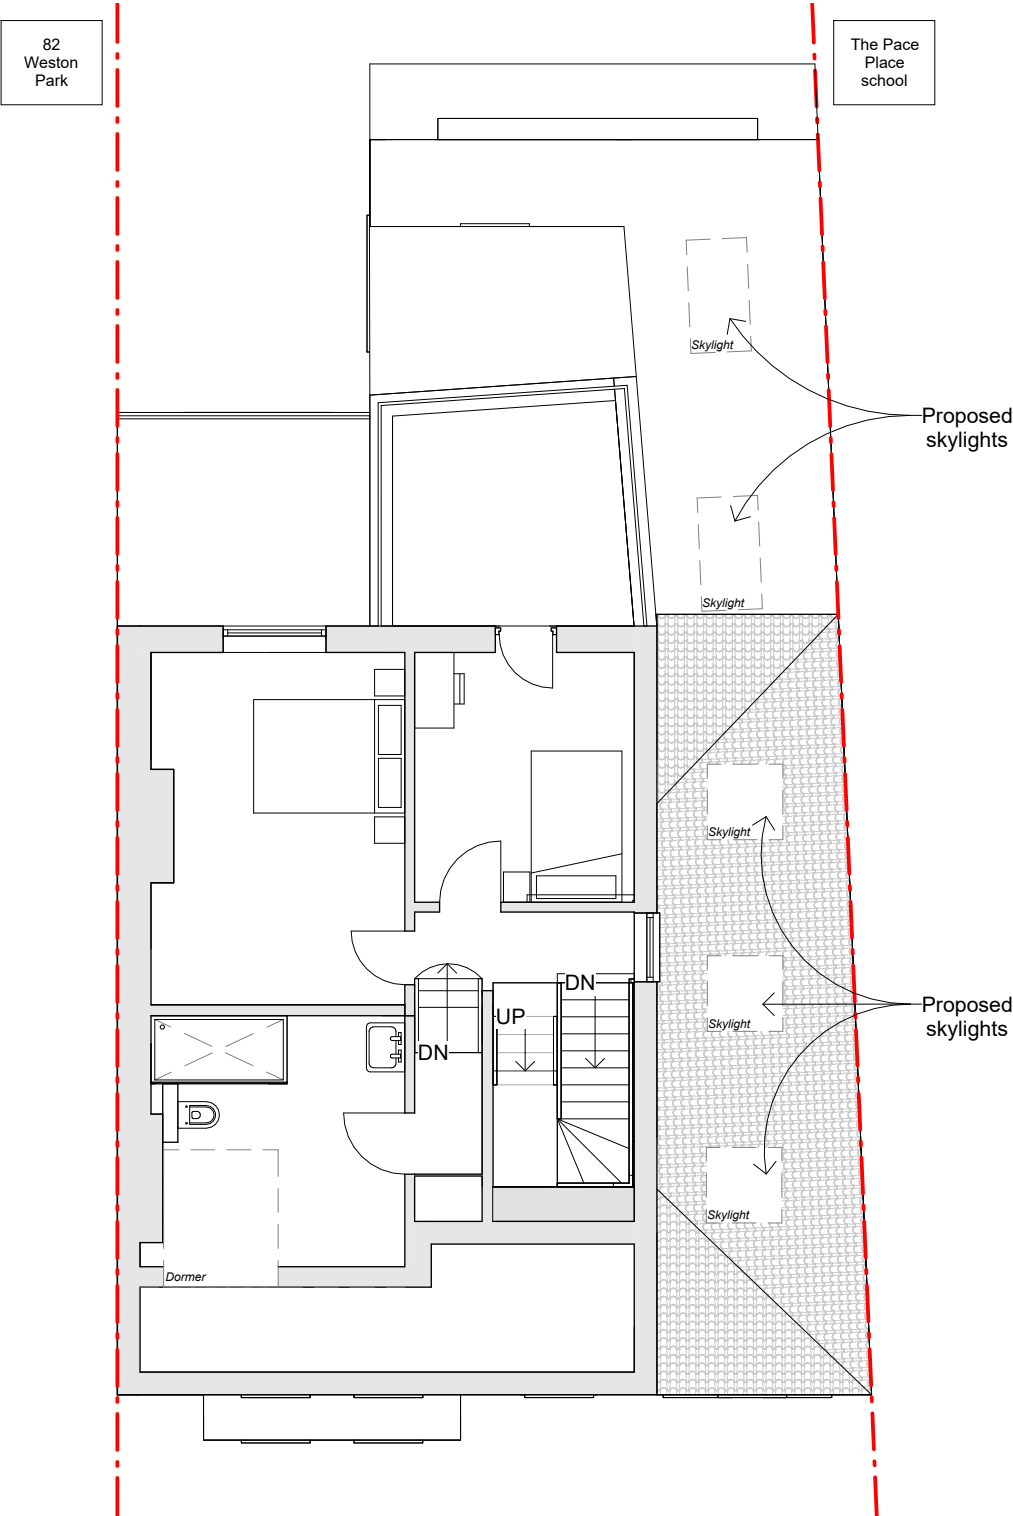

Proposed Second Floor Plan

