
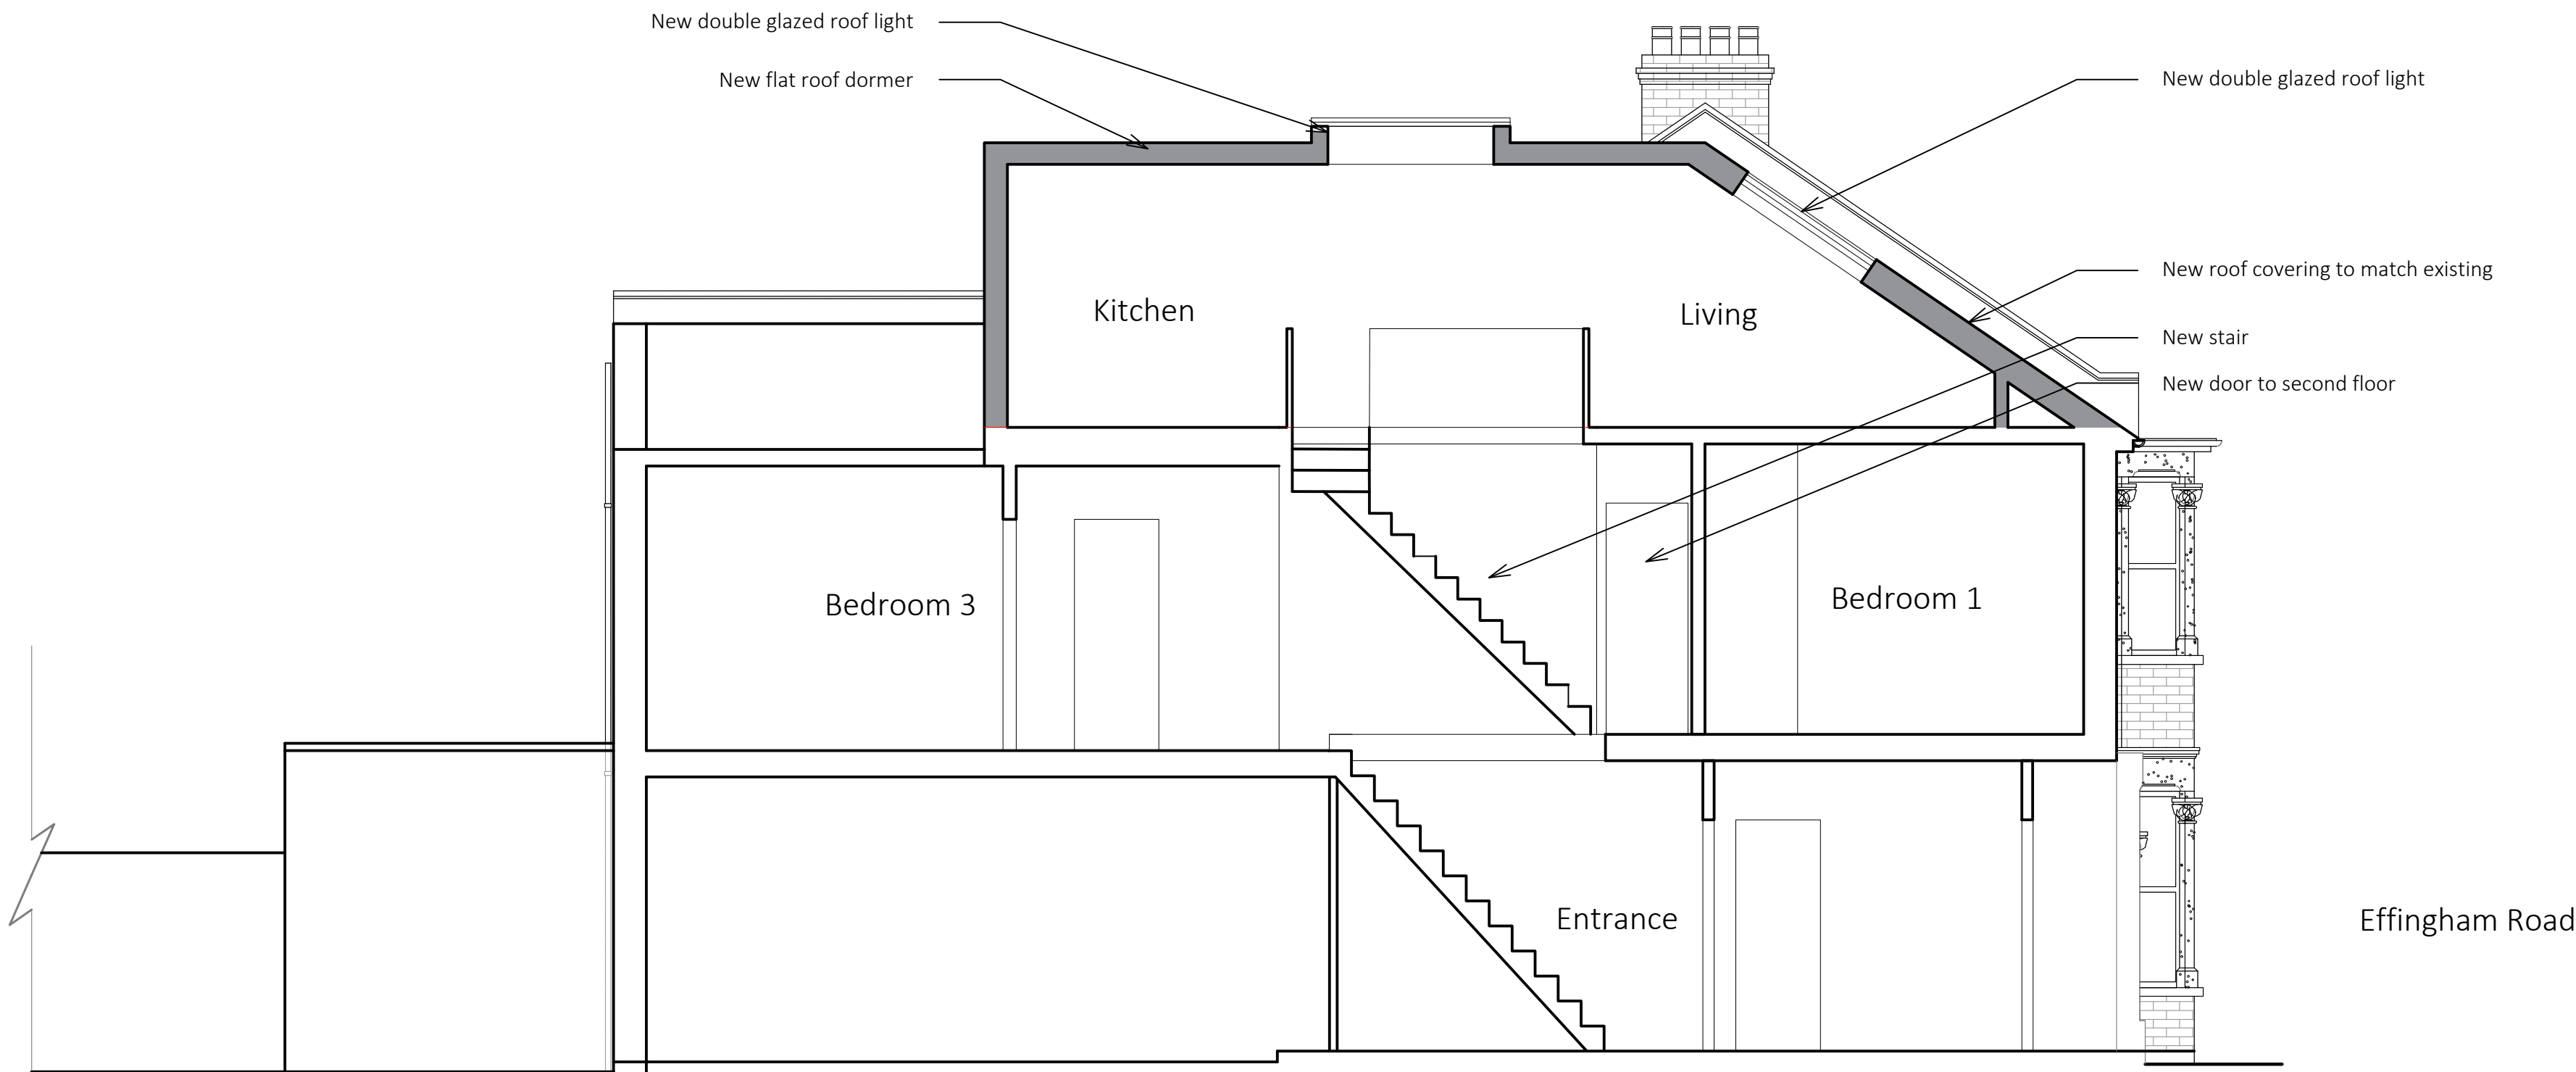


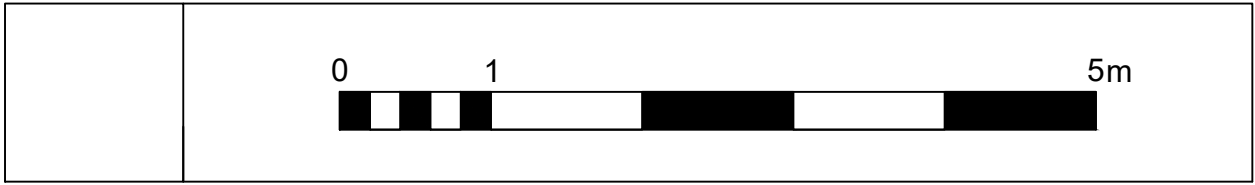

EXISTING SECTION

|                     |  
|---------------------|--|---------------|--|-----------------------------------------------------------|--|--------|--|------------------------------------------------------------|--|------------|--|-------|--|------|--|------|--|---------|--|----------|--|
| P1                  |  | 07.10.2023    |  | For Planning                                              |  | KS     |  | KS                                                         |  |            |  |       |  |      |  |      |  |         |  |          |  |
| rev                 |  | date          |  | description                                               |  |        |  | revised by                                                 |  | audited by |  |       |  |      |  |      |  |         |  |          |  |
| stage               |  | drawing title |  | PROPOSED Section                                          |  |        |  | suitability code                                           |  | S2         |  |       |  |      |  |      |  |         |  |          |  |
| PLANNING            |  |               
|                     |  |               |  | CONTRACTORS ARE NOT TO SCALE DIMENSIONS FROM THIS DRAWING |  |        |  |                                                            |  |            |  |       |  |      |  |      |  |         |  |          |  |
|                     |  
|                     |  |               |  | client                                                    |  |        |  | project                                                    |  |            |  |       |  |      |  |      |  |         |  |          |  |
|                     |  |               |  | Mr Rikesh Somaya                                          |  |        |  | 143 Effingham Road<br>Harringay Ladder<br>London<br>N8 OAE |  |            |  |       |  |      |  |      |  |         |  |          |  |
|                     |  |               |  | THIS DRAWING IS COPYRIGHT                                 |  |        |  |                                                            |  |            |  |       |  |      |  |      |  |         |  |          |  |
| scale               |  | drawn by      |  | audited by                                                |  | job no |  | originator                                                 |  | zone       |  | level |  | type |  | role |  | dwg no  |  | revision |  |
| 1:50@A1<br>1:100@A3 |  | KS            |  | KS                                                        |  | EFF    |  | DBK                                                        |  | - ZZ       |  | - XX  |  | - DR |  | - A  |  | - 33001 |  | P1       |  |