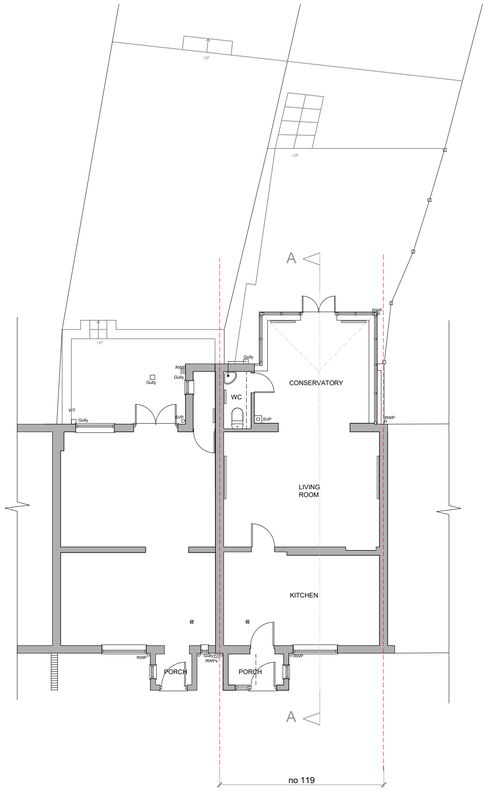

02 EXISTING GROUND FLOOR PLAN
SCALE: 1:100

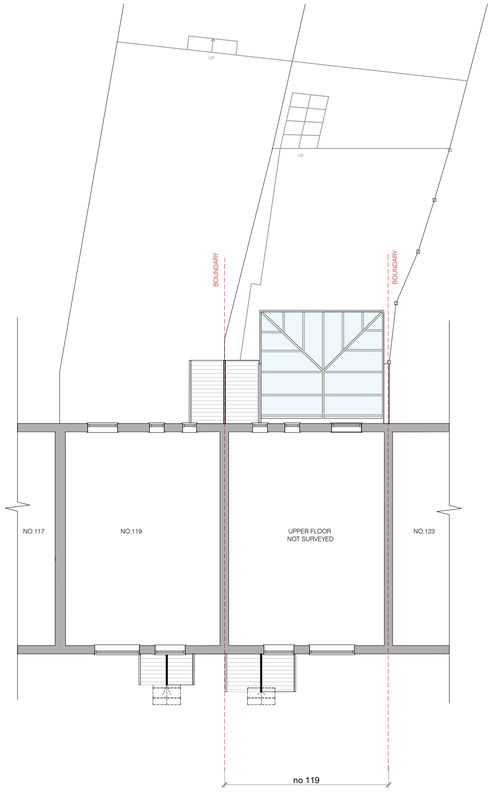

03 EXISTING FIRST FLOOR PLAN
SCALE: 1:100

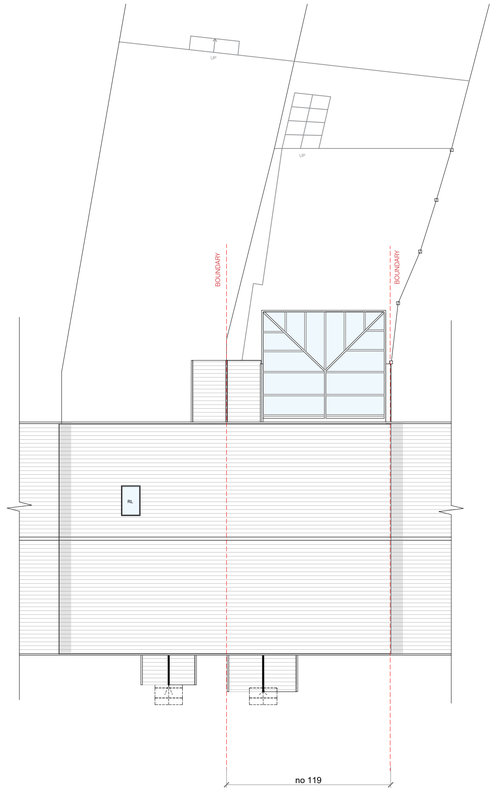

04 EXISTING SECOND FLOOR PLAN
SCALE: 1:100

01 SITE LOCATION PLAN
SCALE: 1:1250

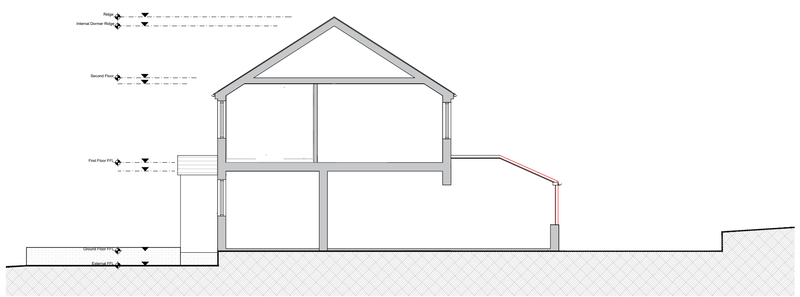

05 EXISTING SECTION
SCALE: 1:100

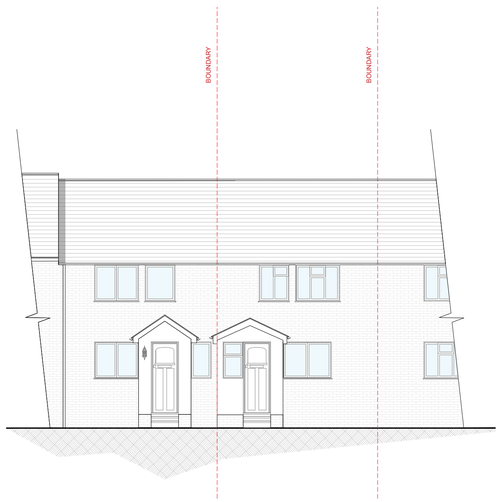

06 EXISTING FRONT ELEVATION
SCALE: 1:100

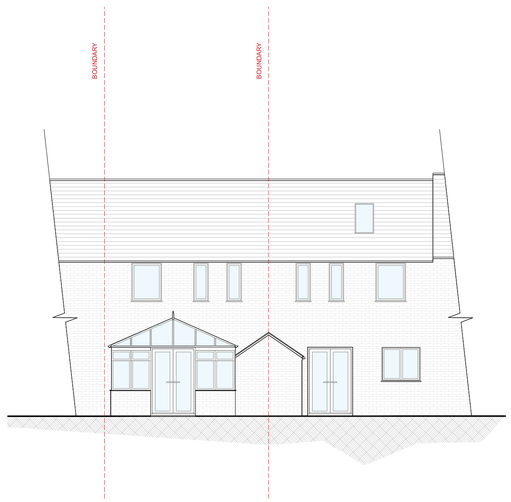

07 EXISTING REAR ELEVATION
SCALE: 1:100

REVISION	DATE	COMMENTS	AUTHOR / CHECKED

■ NORTH STUDIO | 116A HIGH STREET | EDGEWARE | HA8 7EL
■ SOUTH STUDIO | MATRIX STUDIOS | 91 PETERBOROUGH ROAD | LONDON | SW6 3BU
■ design@dssquared.co.uk ■ www.dssquared.co.uk ■ 020 8732 5620

DS SQUARED architects

TITLE
121 COPPETTS ROAD, LONDON

DETAIL
EXISTING DRAWINGS

DATE	SCALE	PAPER SIZE	AUTHOR / CHECKED
OCT 2022	1:100	A1	ID/KL

DRAWING No.	REVISION	STATUS
22041S 01.022	-	PLANNING

CONTRACTORS MUST CHECK ALL DIMENSIONS ON SITE. ONLY FIGURED DIMENSIONS ARE TO BE WORKED FROM. DISCREPENCIES MUST BE REPORTED TO THE ARCHITECT BEFORE PROCEEDING. © THIS DRAWING IS COPYRIGHT.

SCALE BAR
m 1 5 10 15