


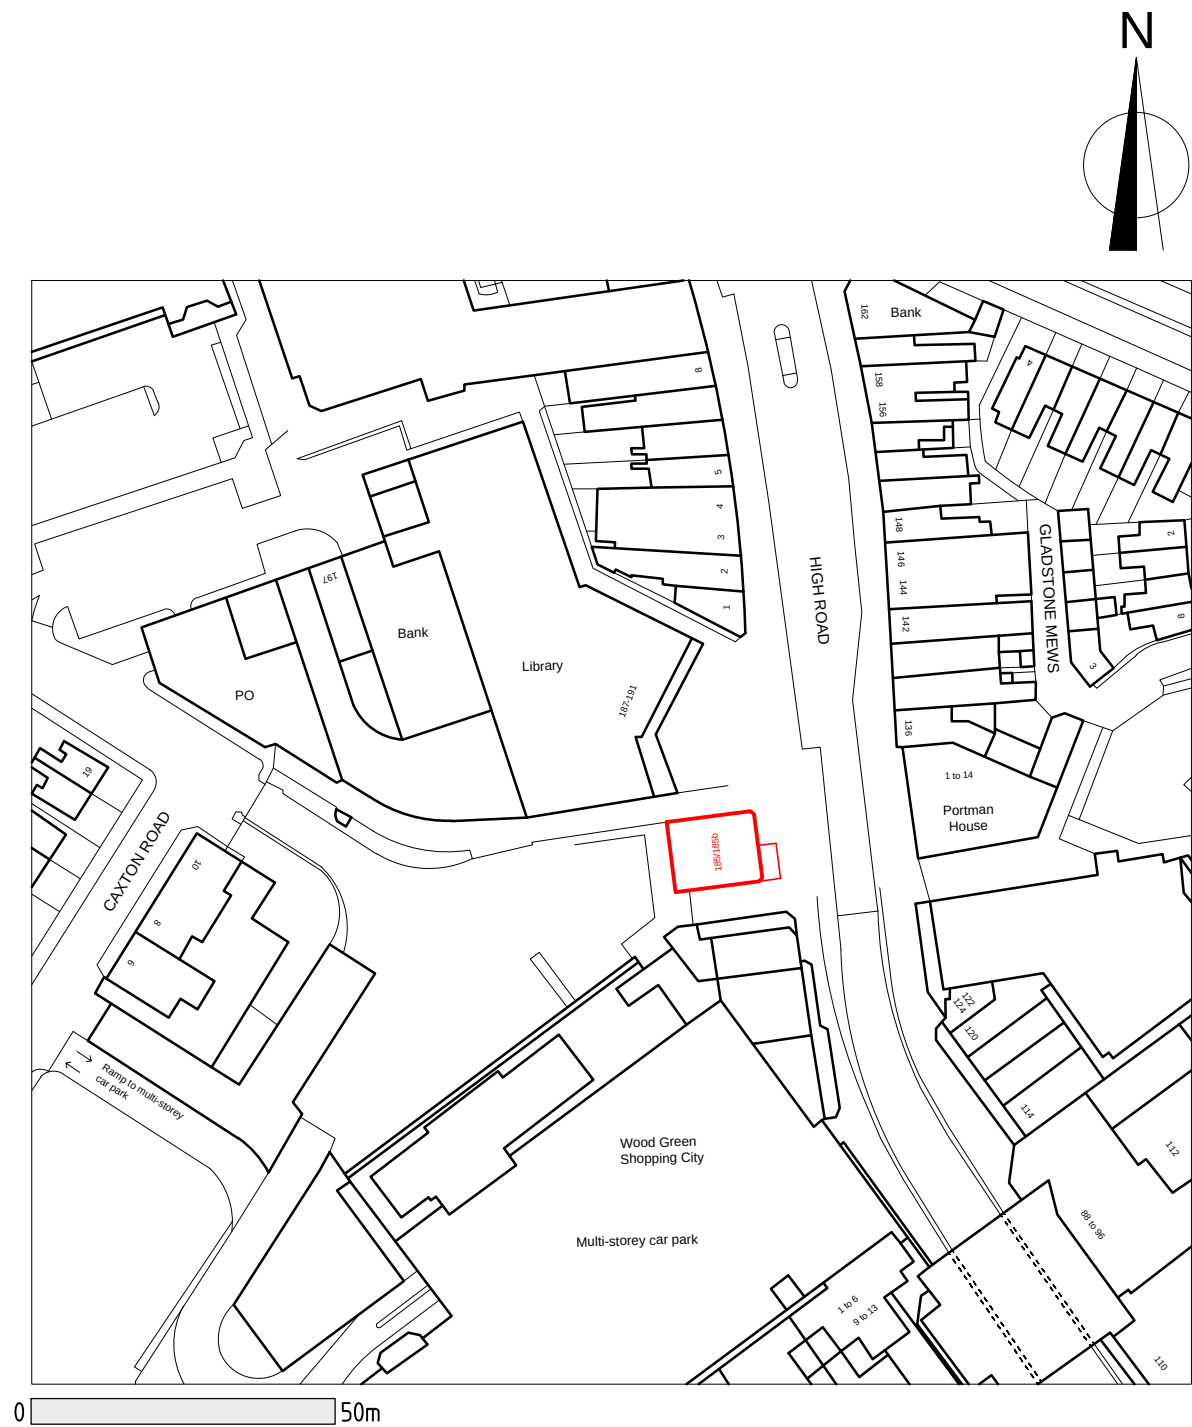

NOTES: ALL FIGURED DIMENSIONS TO BE CHECKED ON SITE PRIOR TO CONSTRUCTION.
ALL COPYRIGHT RESERVED.

VG ARCA Design
52 Russell road,
London, E4 8HB
Email: info@vgarcadesigns.co.uk

Project
185,185b High Road, Wood Green,
London, N22 6BA

Drawing
NON-RETRACTABLE CANOPY TO FACILITATE
OUTDOOR SEATING AREA INCLUDING
STATIONING OF PLANTERS

Title
Location Plan

Drawing Status PLANNING APPLICATION

Scale 1:1250 @ A3	Drawn VG	Checked	Date 11-10-22
----------------------	-------------	---------	------------------

Drawing/Job No OCT/EA/22-001	Revision
---------------------------------	----------