


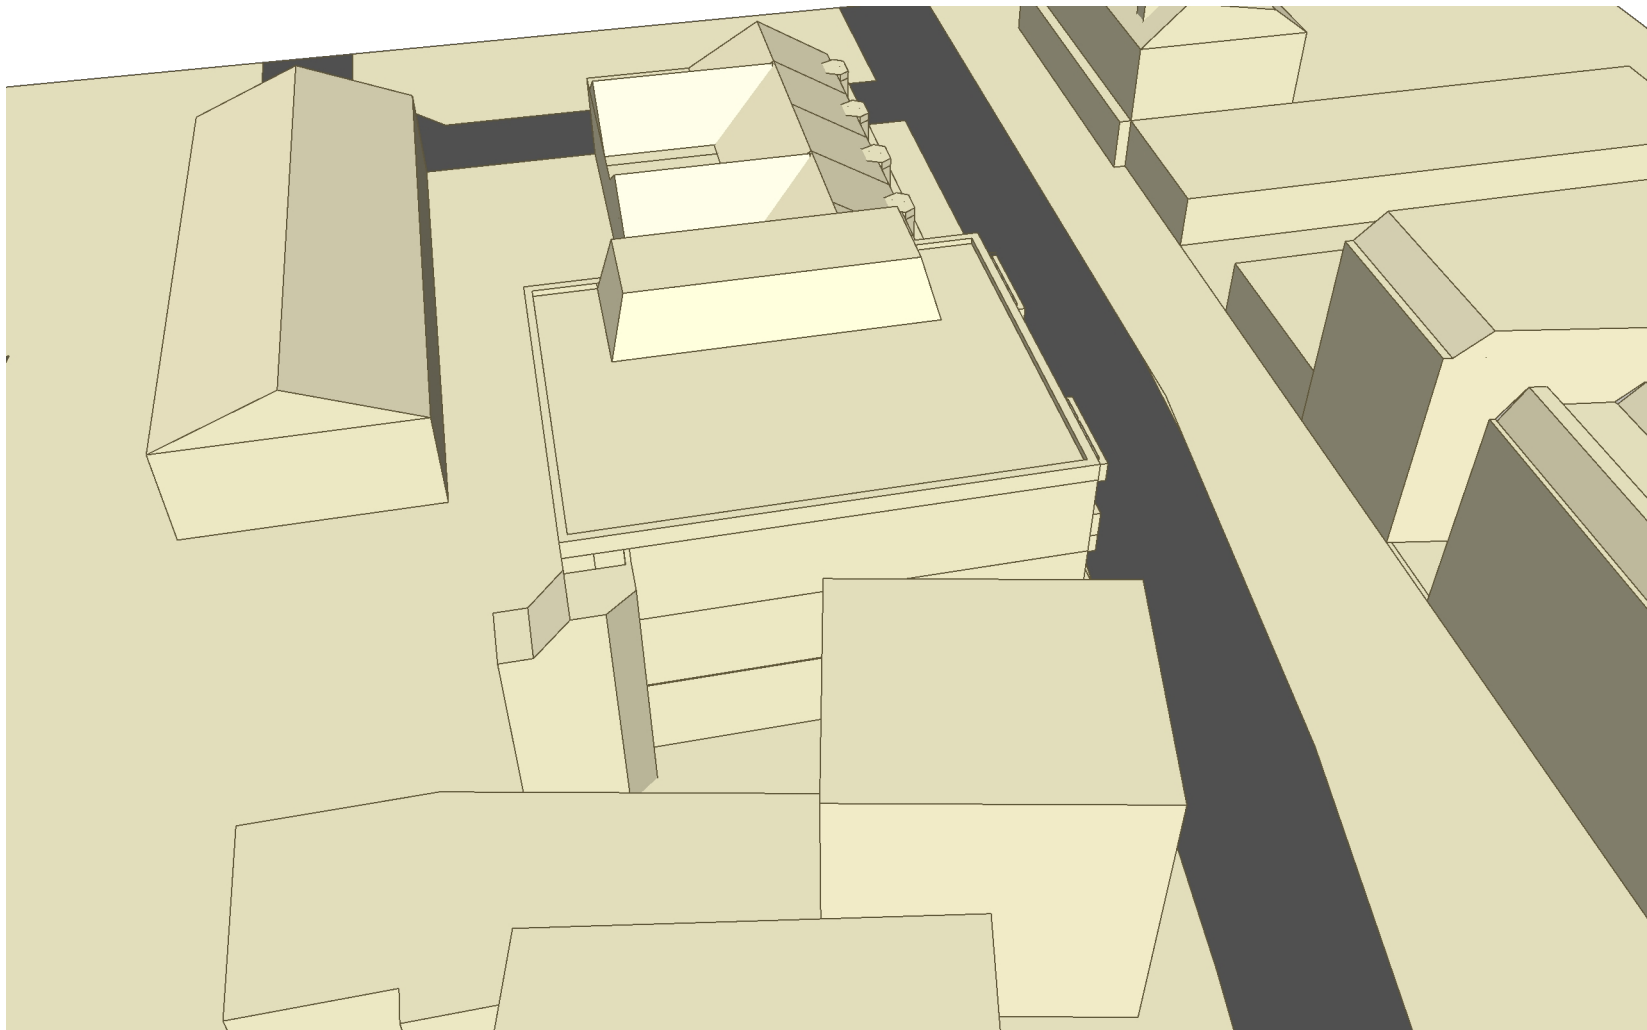

Notes

Drawing No: H3904_01

Hawkins 
environmental

The Square, Basing View, Basingstoke, RG21 4EB
 Tel: 01256 522332
enquiry@hawkinsenvironmental.co.uk
www.hawkinsenvironmental.co.uk

Site: 852-858 High Road,
 Tottenham


Title: View From North Proposed

Client: Grenley Self-Administered
 Pension Fund

Date: July 2023

Project Number: H3904

F	IS	A
Status	Drawn	Rev

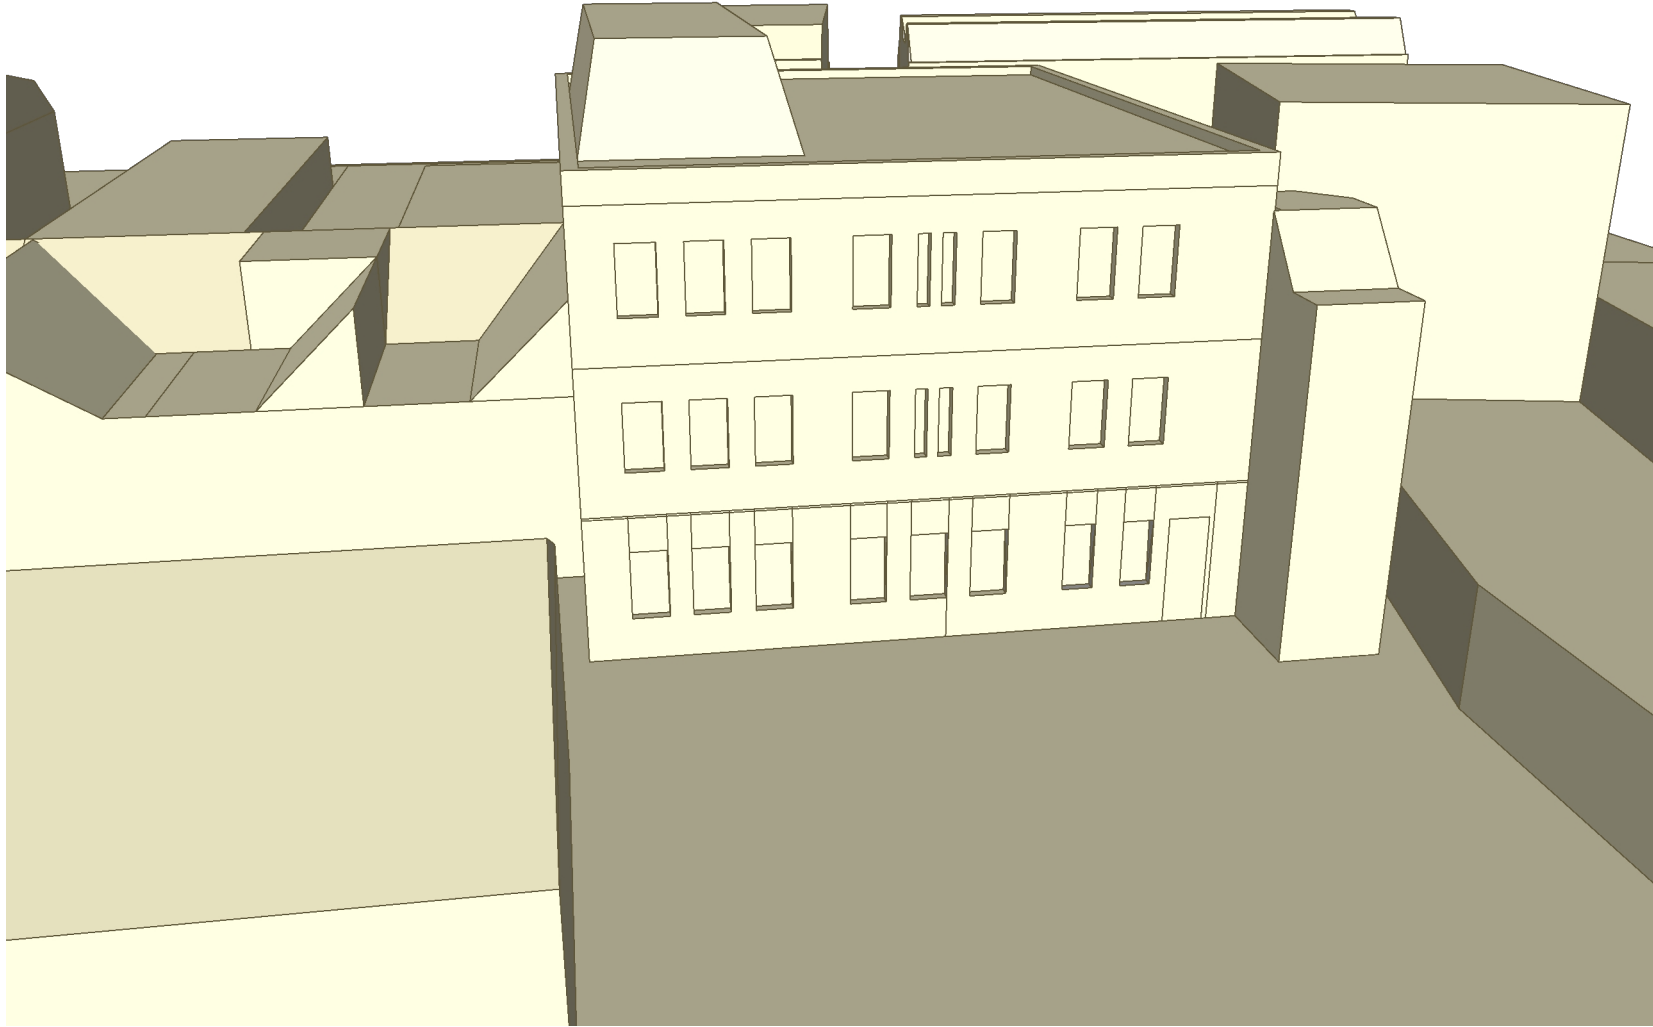

Notes

Drawing No: H3904_02

Hawkins 
environmental
 The Square, Basing View, Basingstoke, RG21 4EB
 Tel: 01256 522332
enquiry@hawkinsenvironmental.co.uk
www.hawkinsenvironmental.co.uk

Site: 852-858 High Road,
 Tottenham


Title: View From East Proposed

Client: Grenley Self-Administered
 Pension Fund

Date: July 2023

Project Number: H3904

F	IS	A
Status	Drawn	Rev

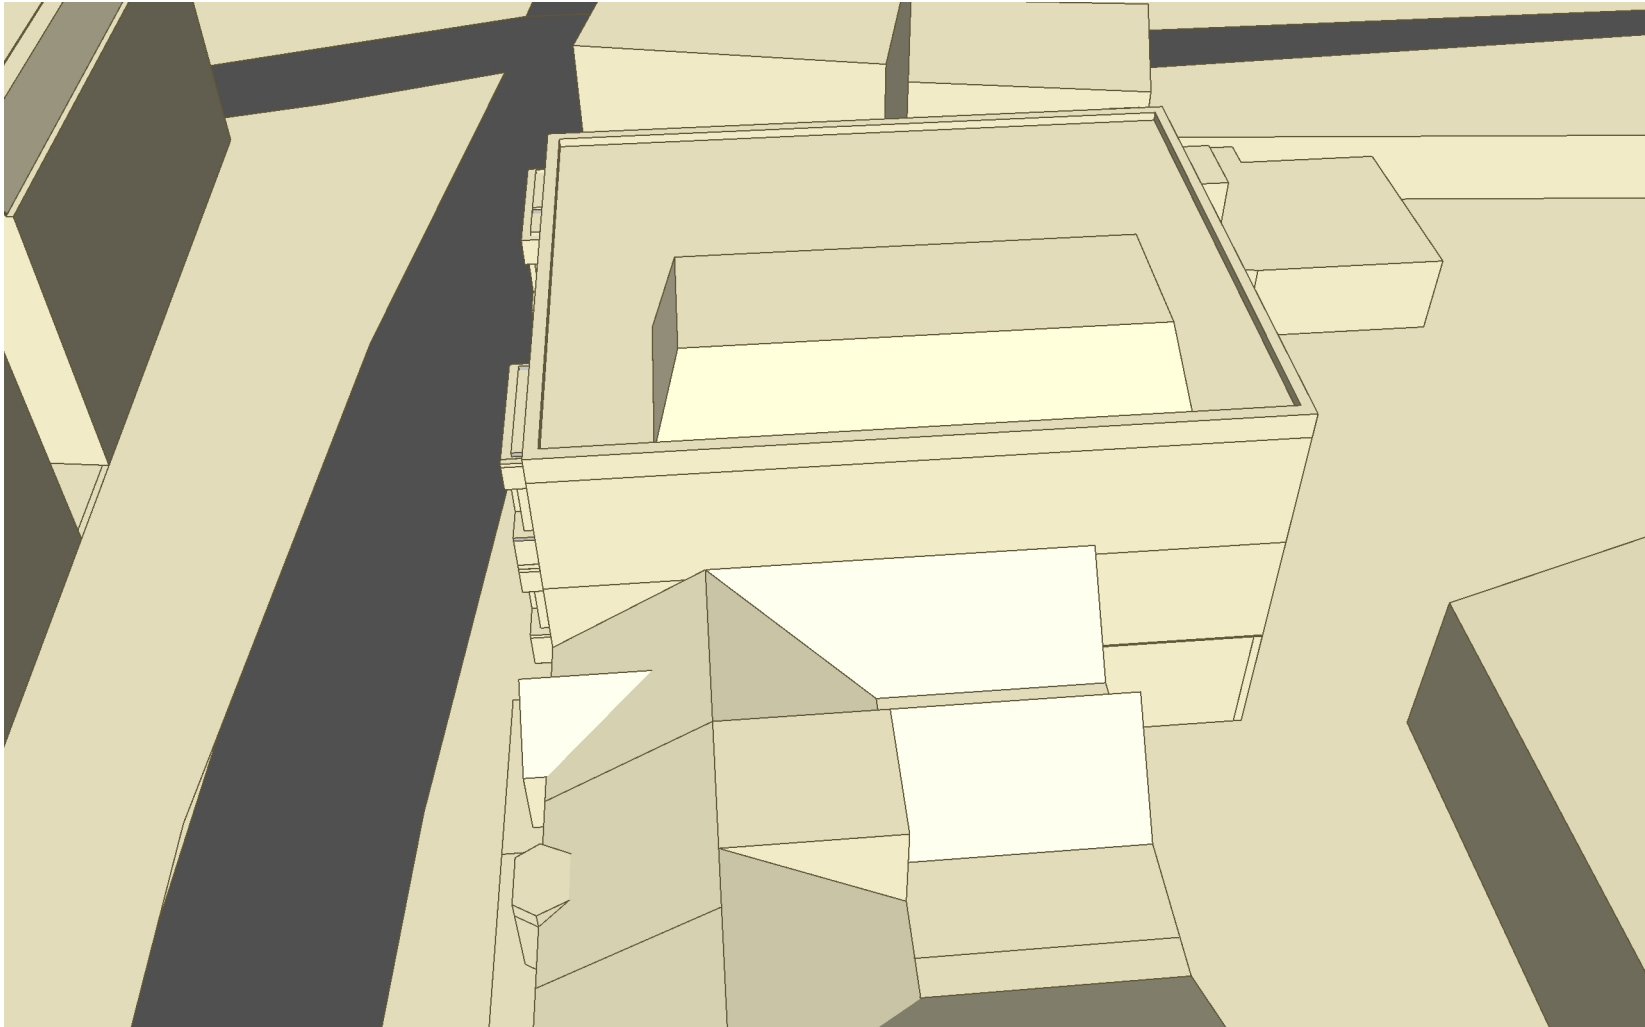

Notes

Drawing No: H3904_03

Hawkins 
environmental
 The Square, Basing View, Basingstoke, RG21 4EB
 Tel: 01256 522332
 enquiry@hawkinsenvironmental.co.uk
 www.hawkinsenvironmental.co.uk

Site: 852-858 High Road,
 Tottenham


Title: View From South Proposed

Client: Grenley Self-Administered
 Pension Fund

Date: July 2023

Project Number: H3904

F	IS	A
Status	Drawn	Rev

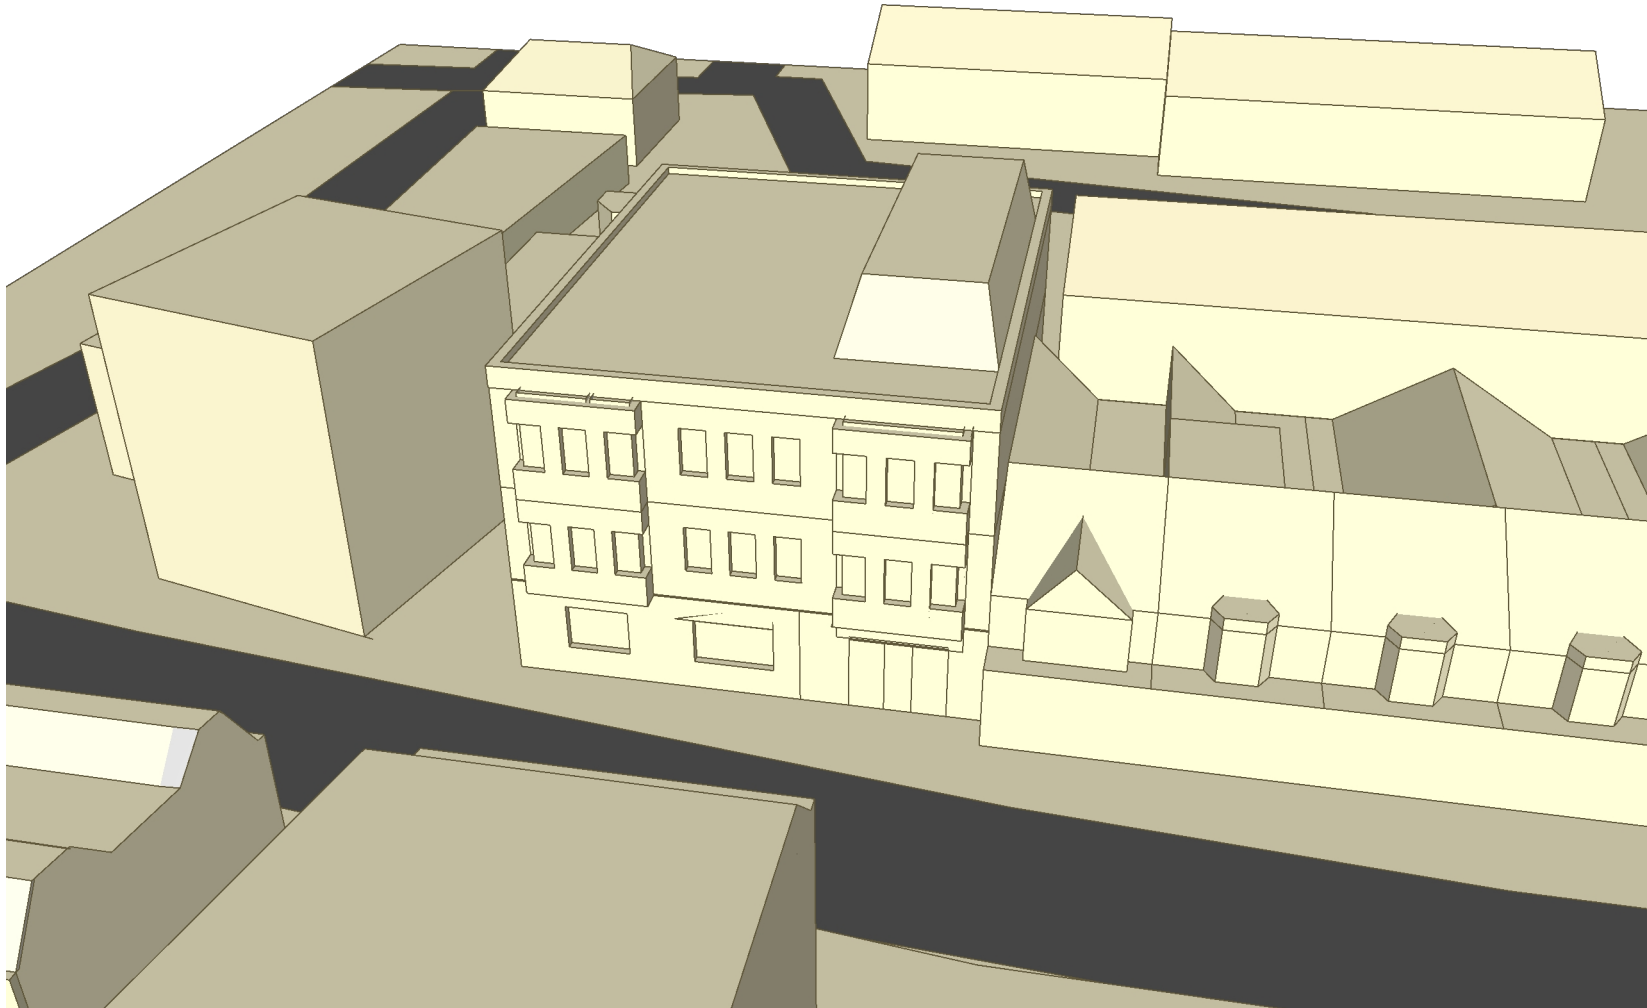

Notes

Drawing No: H3904_04

Hawkins 
environmental
 The Square, Basing View, Basingstoke, RG21 4EB
 Tel: 01256 522332
 enquiry@hawkinsenvironmental.co.uk
 www.hawkinsenvironmental.co.uk

Site: 852-858 High Road,
 Tottenham


Title: View From West Proposed

Client: Grenley Self-Administered
 Pension Fund

Date: July 2023

Project Number: H3904

F	IS	A
Status	Drawn	Rev

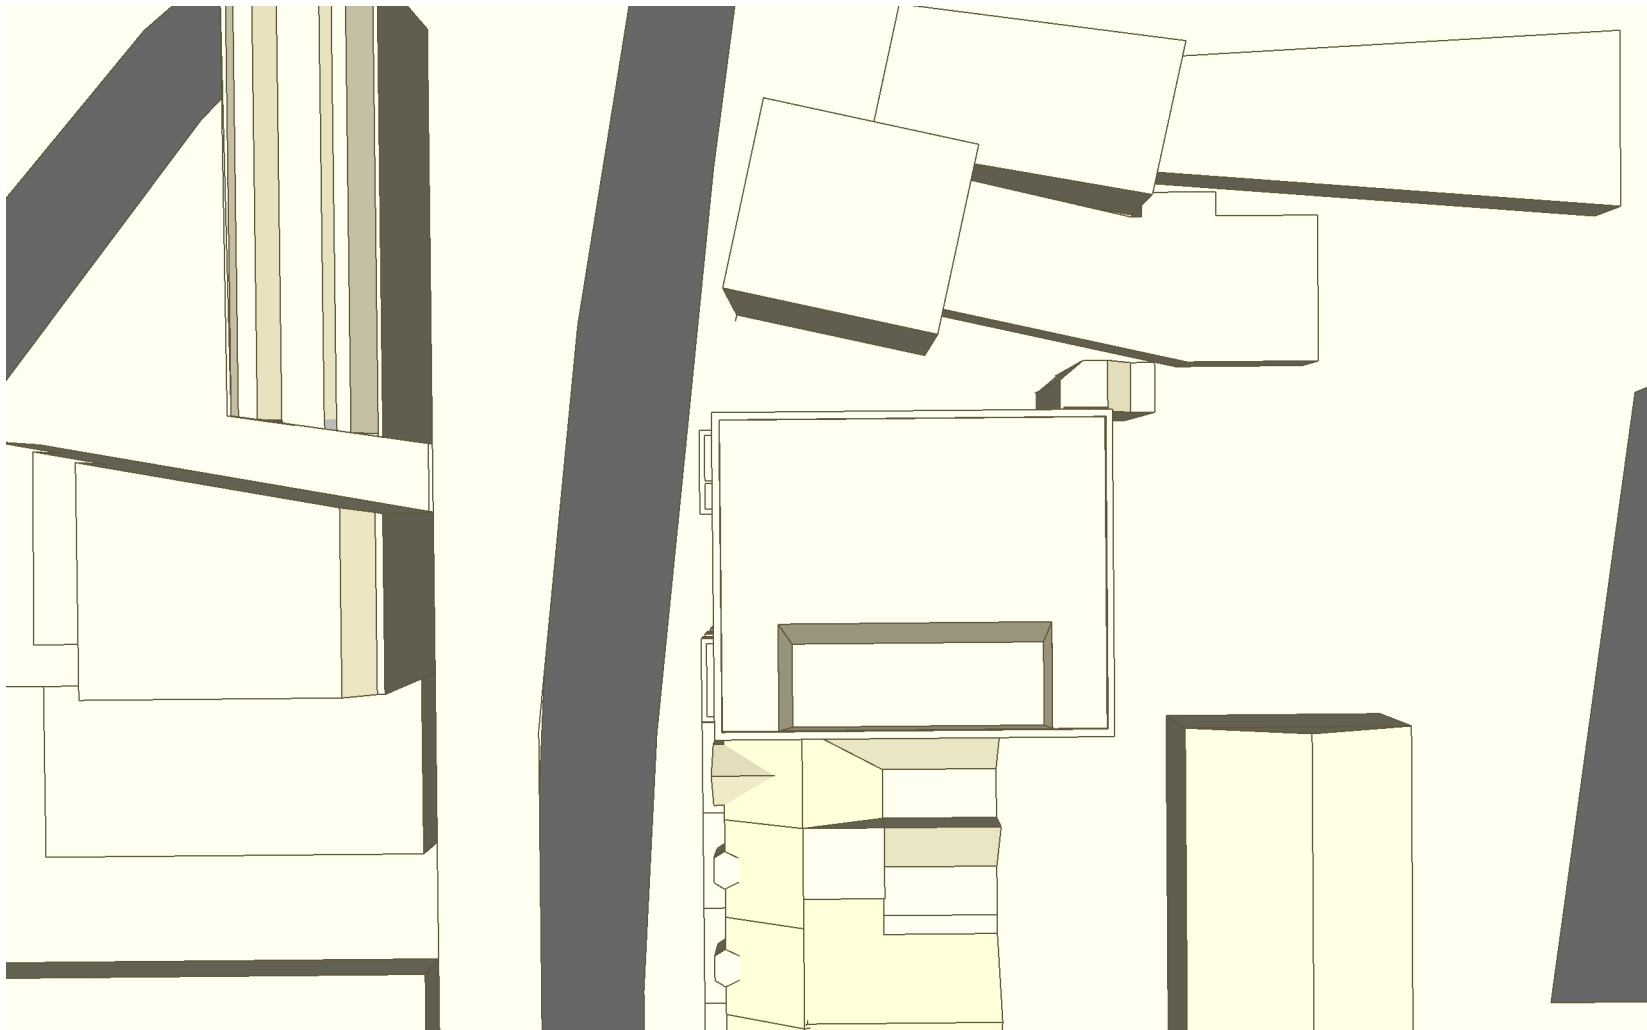

Notes

Drawing No: H3904_05

Hawkins 
environmental

The Square, Basing View, Basingstoke, RG21 4EB
Tel: 01256 522332
enquiry@hawkinsenvironmental.co.uk
www.hawkinsenvironmental.co.uk

Site: 852-858 High Road,
Tottenham

Title: Overhead View Proposed

Client: Grenley Self-Administered
Pension Fund

Date: July 2023

Project Number: H3904

F	IS	A
Status	Drawn	Rev



Notes

Key:

Area That Meets Target
Illuminance in Lux

Area That Does Not Meet
Target Illuminance in Lux

Drawing No: H3904_06

Hawkins 
environmental
 The Square, Basing View, Basingstoke, RG21 4EB
 Tel: 01256 522332
 enquiry@hawkinsenvironmental.co.uk
 www.hawkinsenvironmental.co.uk

Site: 852-858 High Road,
Tottenham



Title: First Floor Daylight

Client: Grenley Self-Administered
Pension Fund

Date: July 2023

Project Number: H3904

F	IS	A
Status	Drawn	Rev

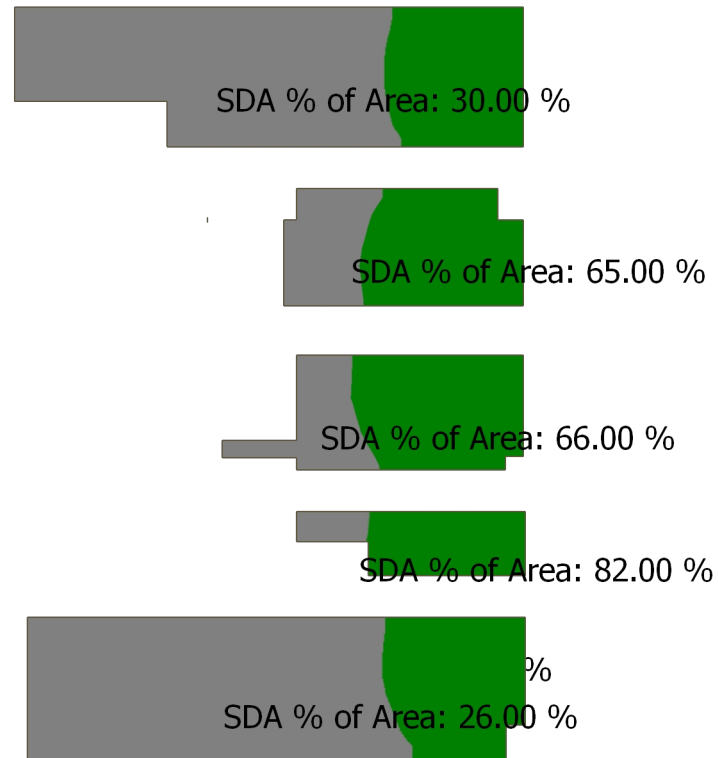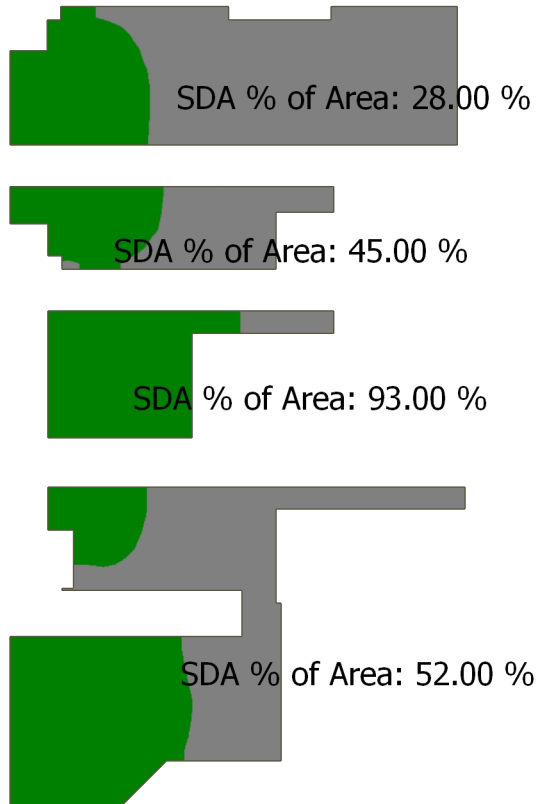

Notes

Key:

Area That Meets Target
Illuminance in Lux

Area That Does Not Meet
Target Illuminance in Lux

Drawing No: H3904_07

Hawkins 
environmental
 The Square, Basing View, Basingstoke, RG21 4EB
 Tel: 01256 522332
 enquiry@hawkinsenvironmental.co.uk
 www.hawkinsenvironmental.co.uk

Site: 852-858 High Road,
Tottenham

Title: Second Floor Daylight

Client: Grenley Self-Administered
Pension Fund

Date: July 2023

Project Number: H3904

F	IS	A
Status	Drawn	Rev