



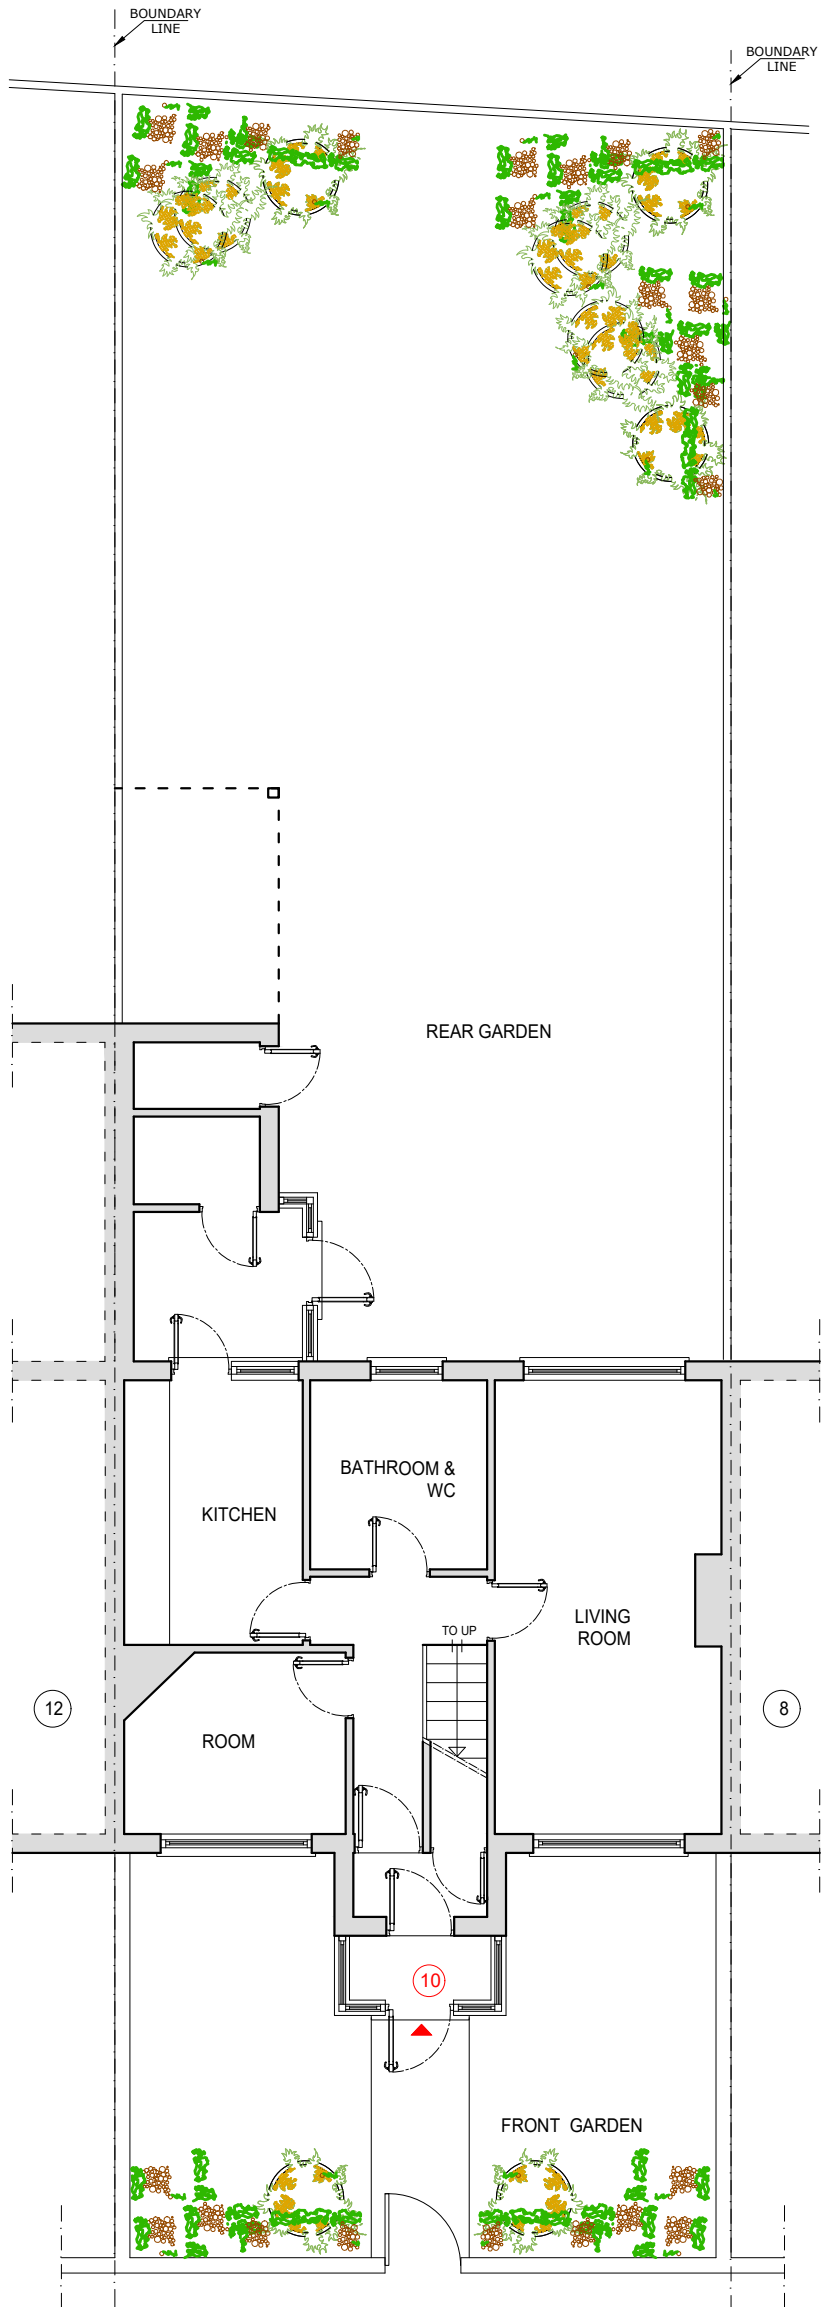

EXISTING GROUND FLOOR PLAN
SCALE: 1/100 @A3

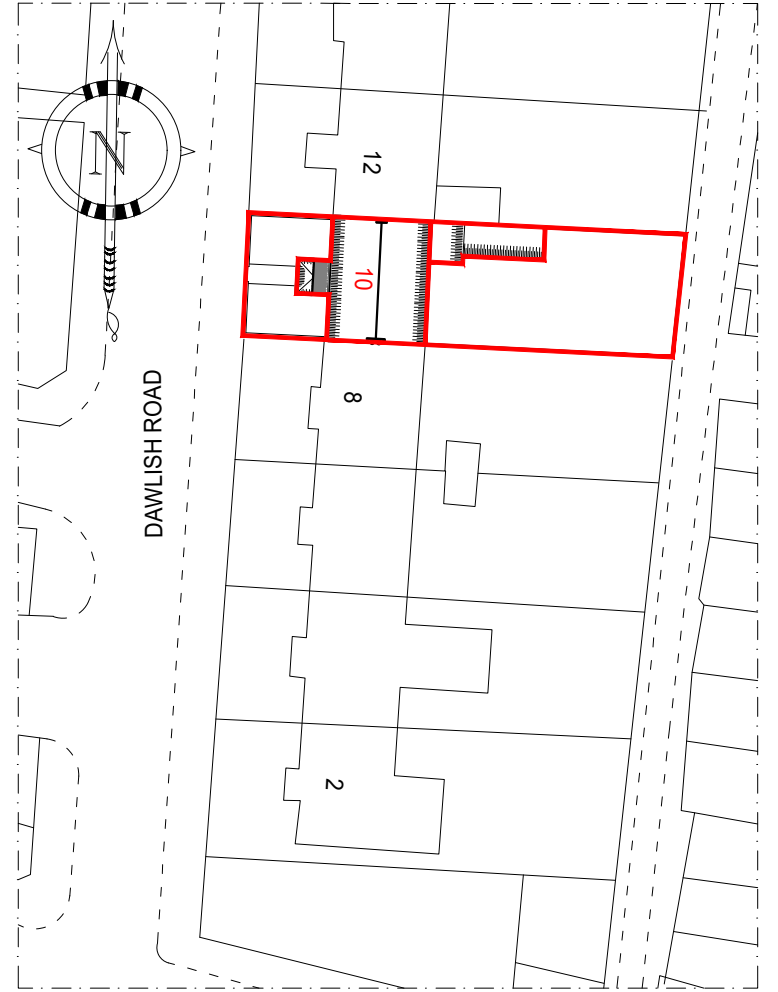

SITE PLAN
SCALE: 1/500

EXISTING
GROUND FLOOR AREA : 68.75 m²

THE CONTENTS OF THIS PLAN INCLUDING THE PRINTED NOTES ARE COPYRIGHT AND REPRODUCTION IN WHOLE OR PART IS NOT PERMITTED WITHOUT PRIOR CONSENT OF ANVA LIMITED ARCHITECTURAL, ENGINEERING AND LICENSING IN WRITING.

LOFT CONVERSION
10 DAWLISH ROAD
LONDON
N17 9HP

EXISTING
-SITE PLAN
-GROUND FLOOR PLAN

SCALE: 1/100 @A3
1/500

REF. NO : 64.23/01

DATE: OCT. 2023

DRG BY: B.OZDEMIR

anva architectural,
engineering and licensing

P.O. BOX 1827
ILFORD. IG2 7WJ
TEL: 020 8586 4401 FAX: 020 8586 4401
MOBILE: 077 10942923 / 079 30407212
E-MAIL: info@a-anva.co.uk

