NOTE

1. This drawing is copyright.
2. All dimensions must be checked on site before proceeding.
3. Dimensions of new work are to be adjusted to suit the existing building where necessary. Do not assume that the existing structure or details are plumb, square or level.
4. The contractor must report any discrepancies to the architect before proceeding.
5. All products are to be used strictly in accordance with the manufacturer's instructions.

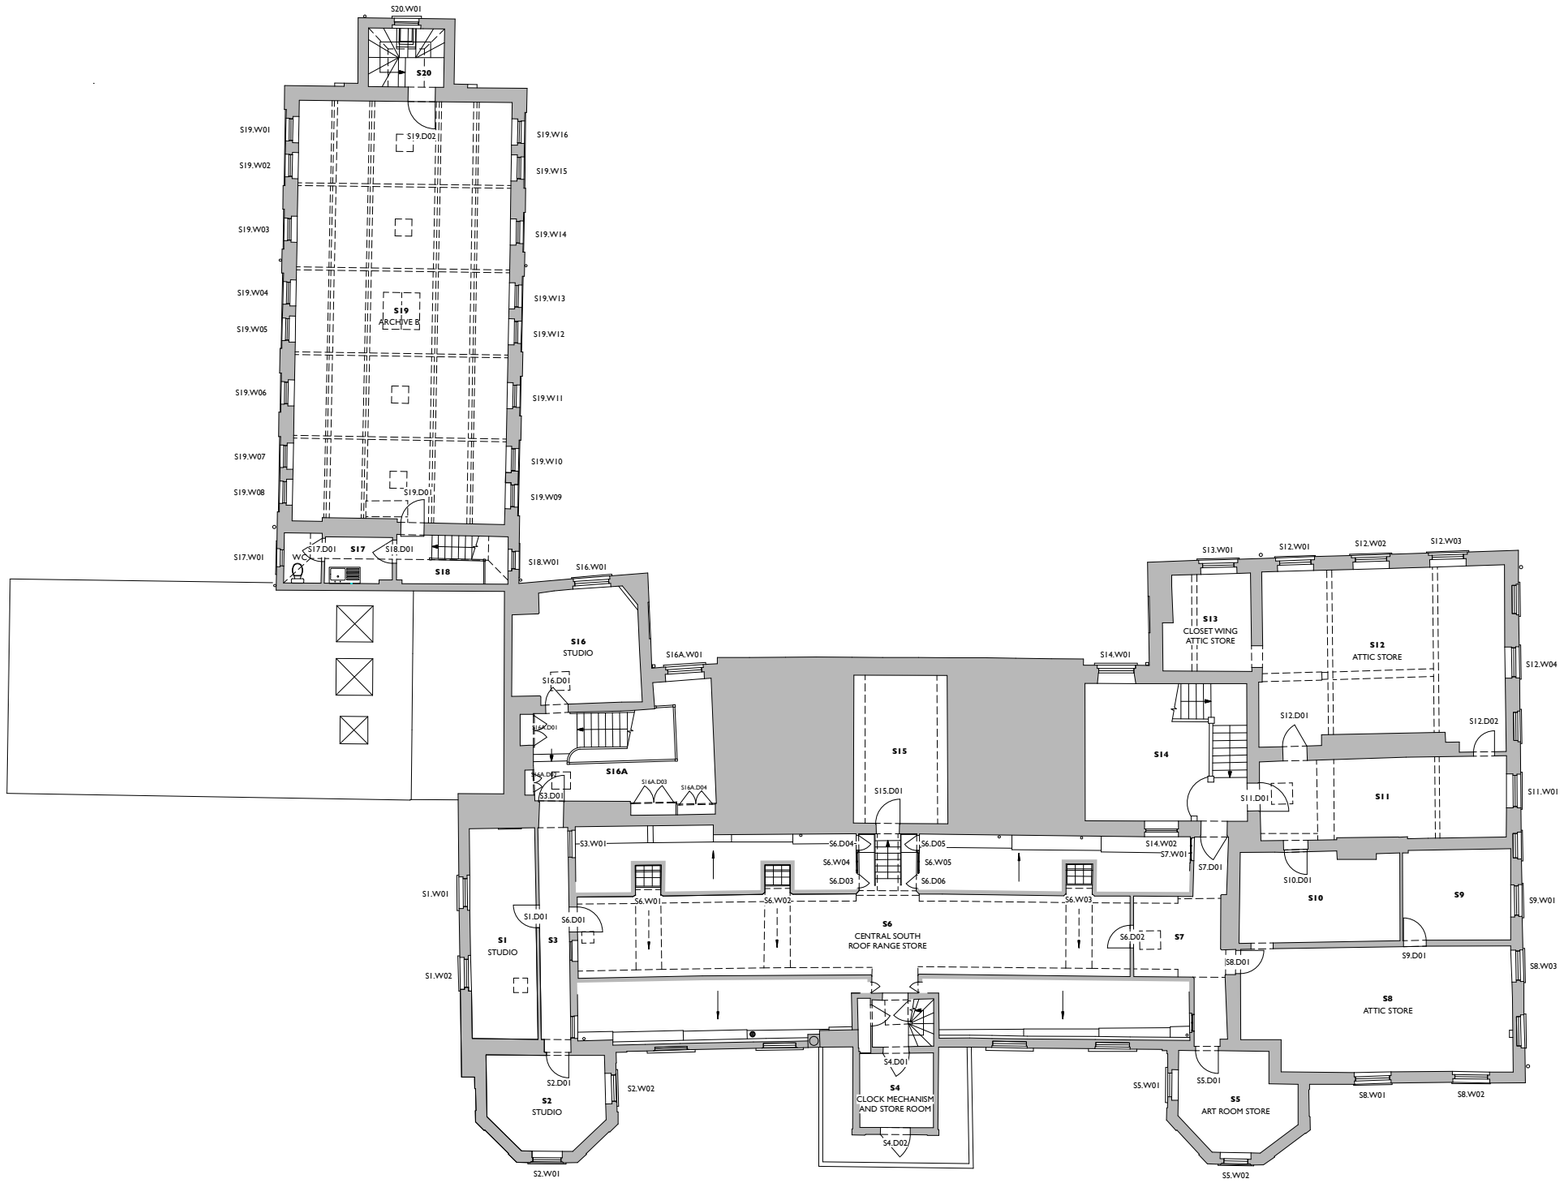

SECOND FLOOR PLAN AS EXISTING

0 1 2 3 4 5m

PRELIMINARY

REVISIONS

A 30.03.23 Room references updated HB

Rodney Melville + Partners

CHARTERED ARCHITECTS
HISTORIC BUILDING CONSULTANTS

10 EUSTON PLACE
LEAMINGTON SPA
WARWICKSHIRE
CV32 4LJ
T 01926 881311
F 01926 451766

E architects@rmpuk.com
www.rmpuk.com
Rodney Melville and Partners Limited

Client
London Borough of Haringey Council

Project
Bruce Castle

Title
Second Floor Plan as Existing

Scale	1:100 @ A1	Job No	7440
Date	March 2023	Drwg No	104
Drawn	HB	Rev	A