



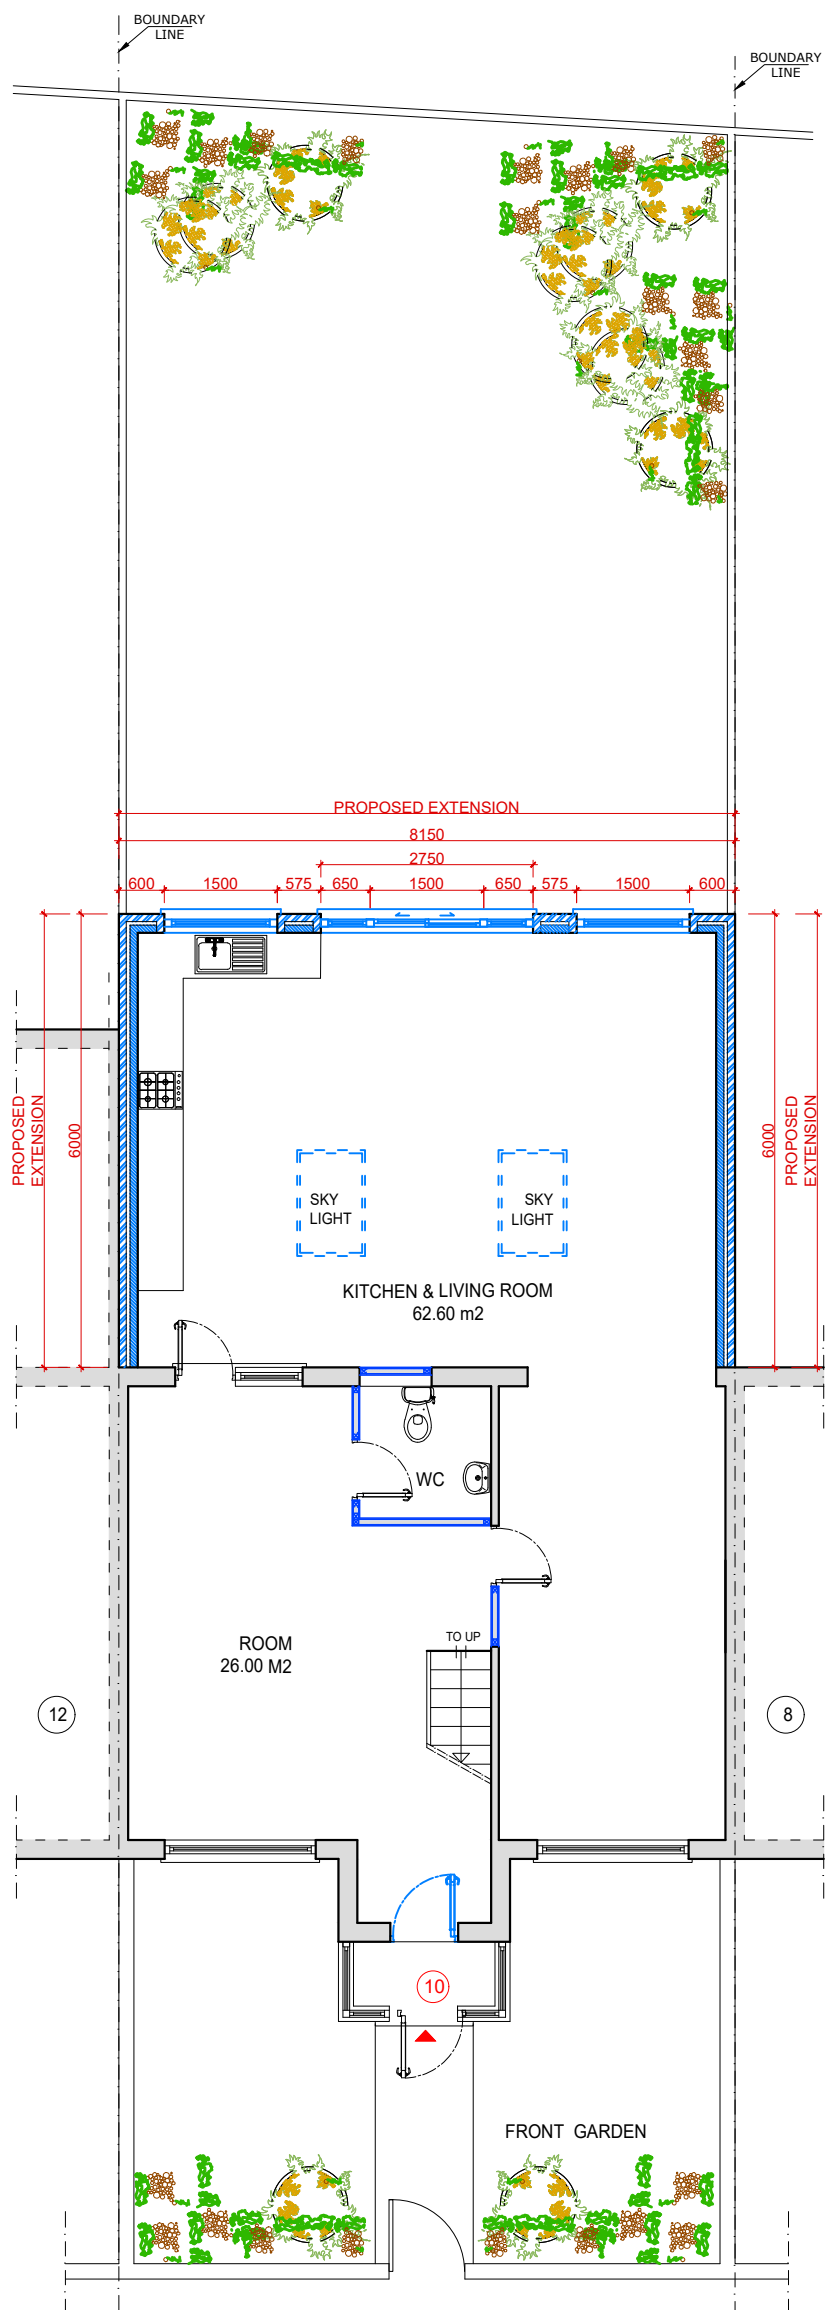

PROPOSED GROUND FLOOR PLAN
SCALE: 1/100 @A3

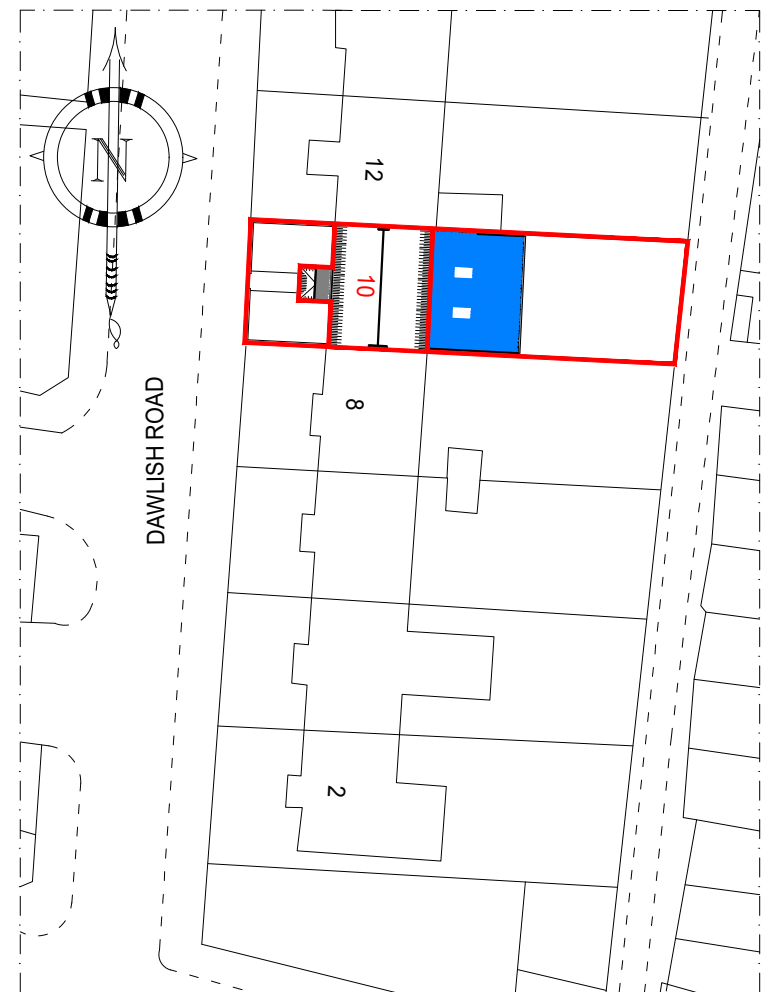

SITE PLAN
SCALE: 1/500

PROPOSED
GROUND FLOOR AREA : 106.75 m²

THE CONTENTS OF THIS PLAN INCLUDING
THE PRINTED NOTES ARE COPYRIGHT
AND REPRODUCTION IN WHOLE OR PART
IS NOT PERMITTED WITHOUT PRIOR
CONSENT OF ANVA LIMITED
ARCHITECTURAL, ENGINEERING AND
LICENSING IN WRITING.

10 DAWLISH ROAD
LONDON
N17 9HP

PROPOSED
-SITE PLAN
-GROUND FLOOR PLAN

SCALE: 1/100 @A3
1/500

REF. NO : 63.23/04

DATE: OCT. 2023

DRG BY: B.OZDEMIR

anva architectural,
engineering and licensing

P.O. BOX 1827
ILFORD. IG2 7WJ
TEL: 020 8586 4401 FAX: 020 8586 4401
MOBILE: 077 10942923 / 079 30407212
E-MAIL: info@a-anva.co.uk