


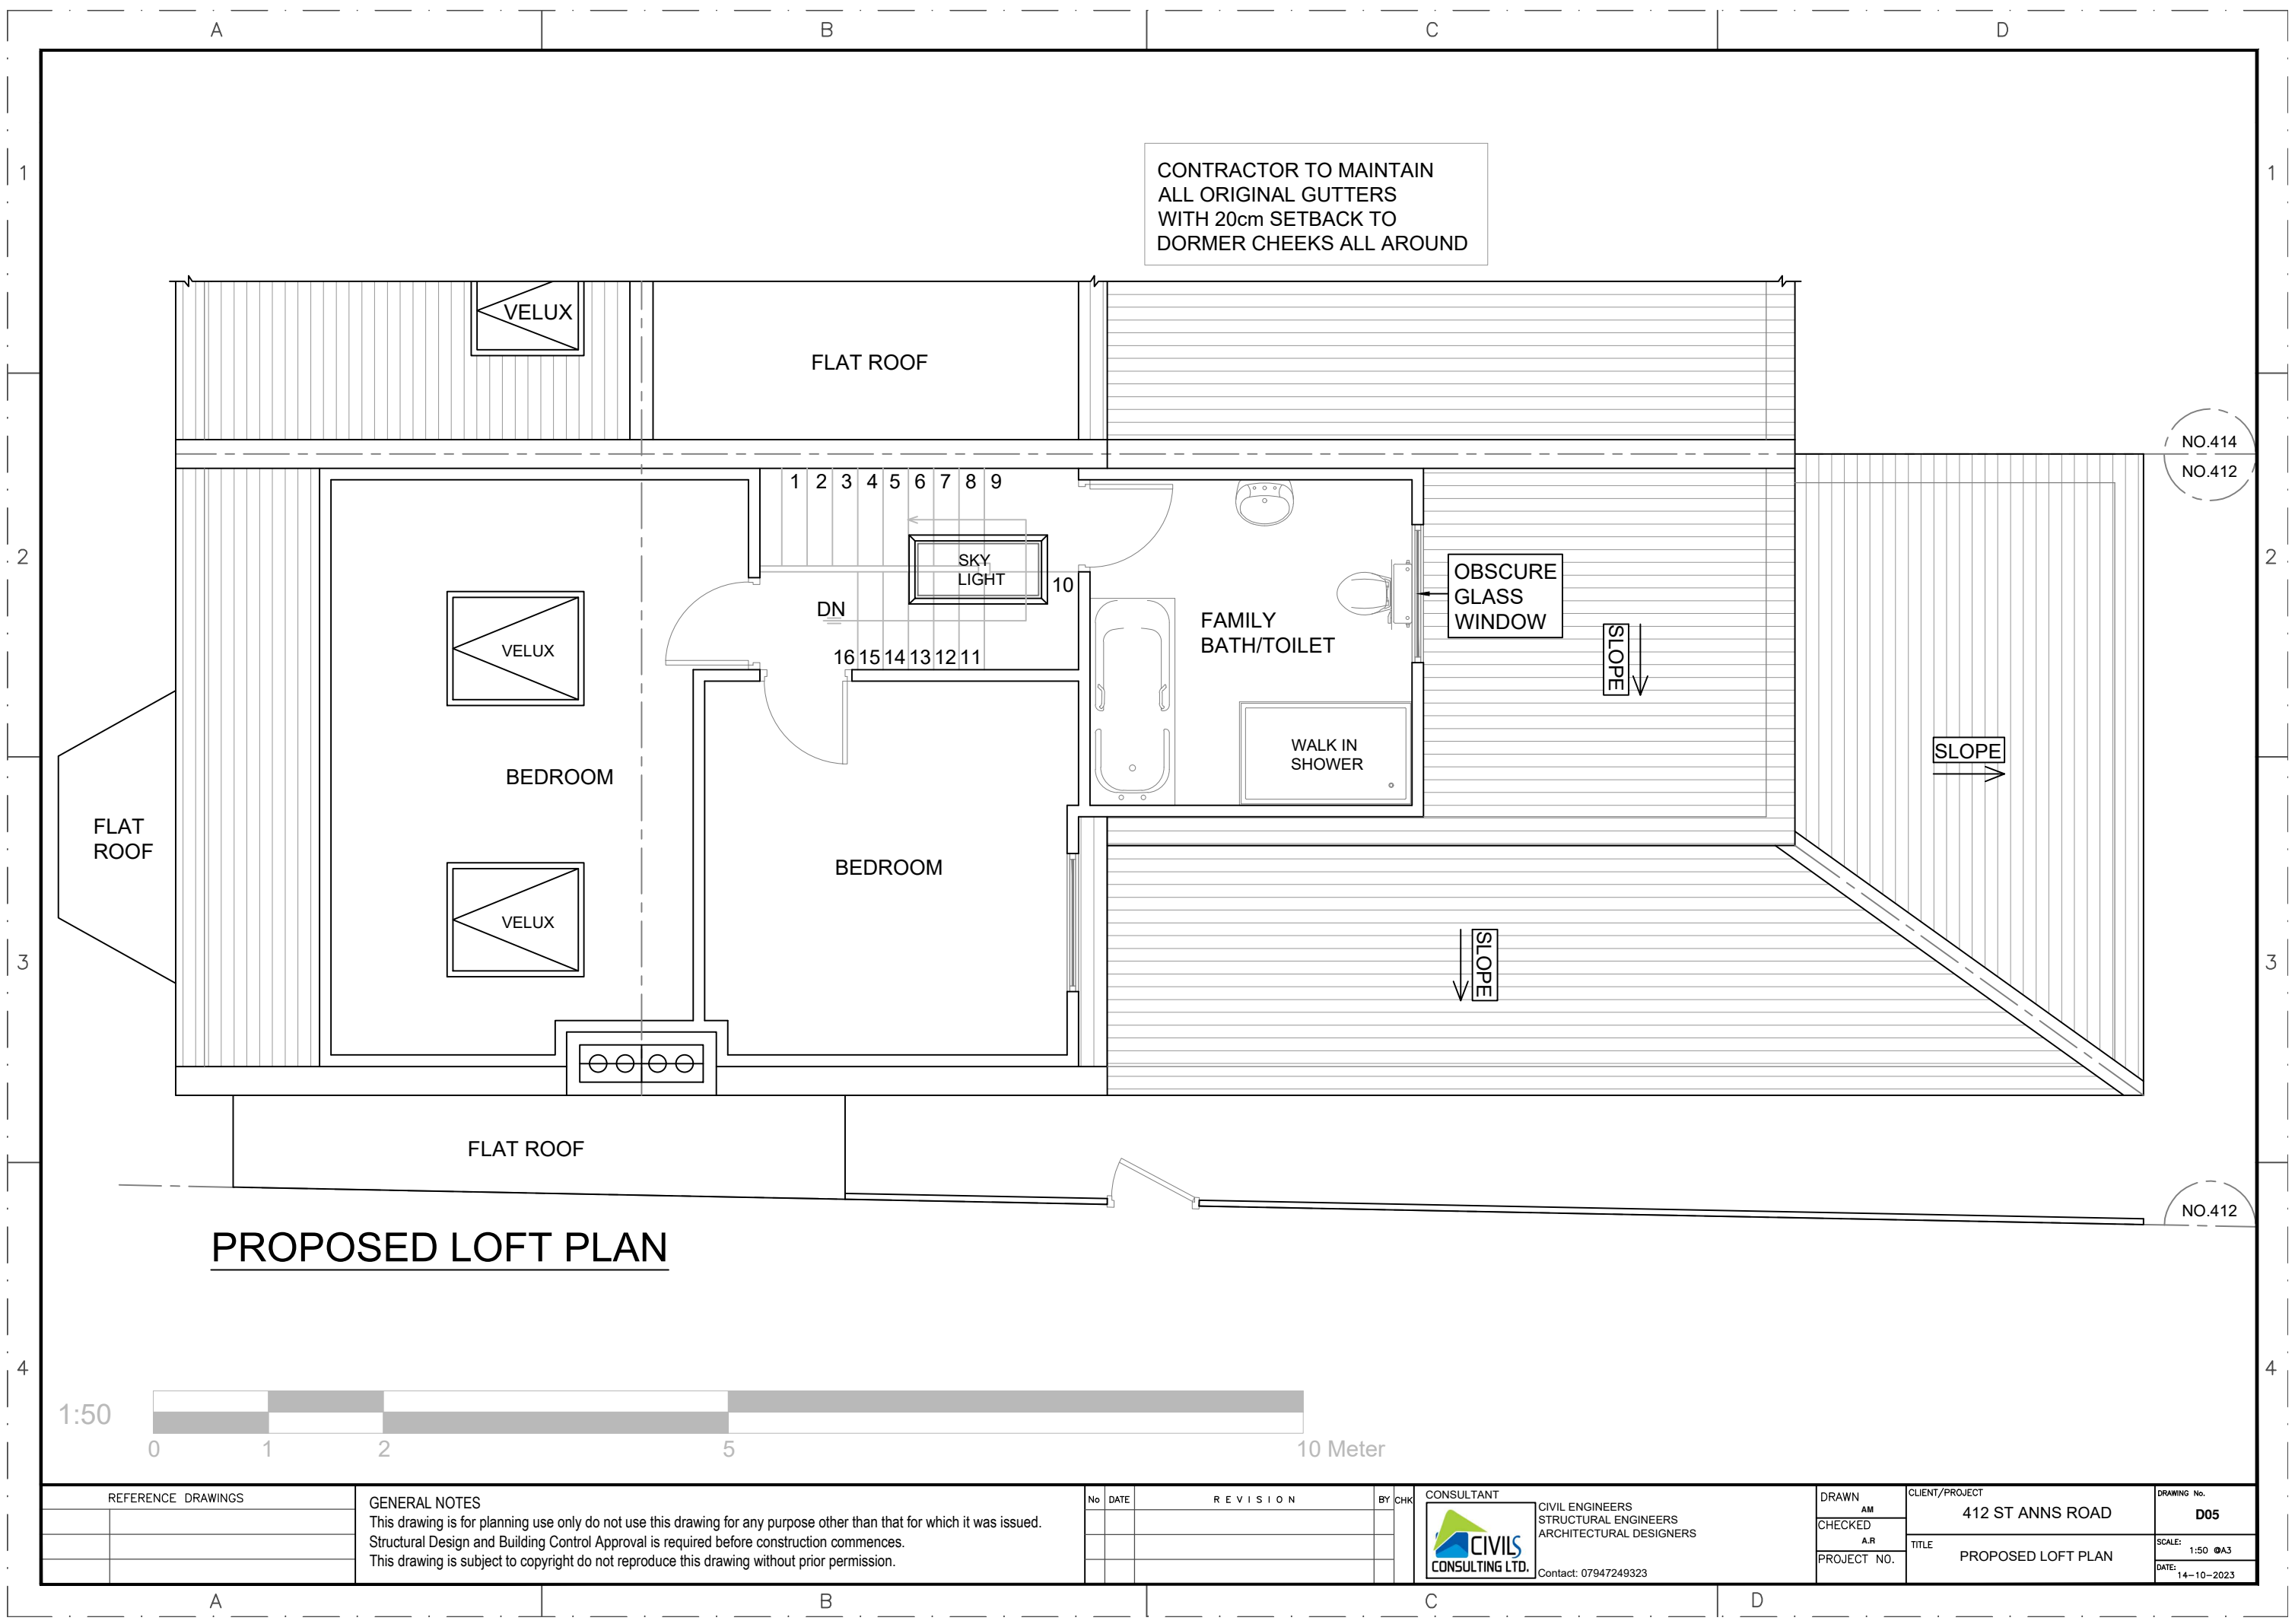

CONTRACTOR TO MAINTAIN
ALL ORIGINAL GUTTERS
WITH 20cm SETBACK TO
DORMER CHEEKS ALL AROUND

VELUX

FLAT ROOF

VELUX

BEDROOM

VELUX

BEDROOM

DN

16 15 14 13 12 11

SKY
LIGHT

FAMILY
BATH/TOILET

WALK IN
SHOWER

OBSCURE
GLASS
WINDOW


SLOPE

SLOPE

SLOPE

FLAT ROOF

PROPOSED LOFT PLAN

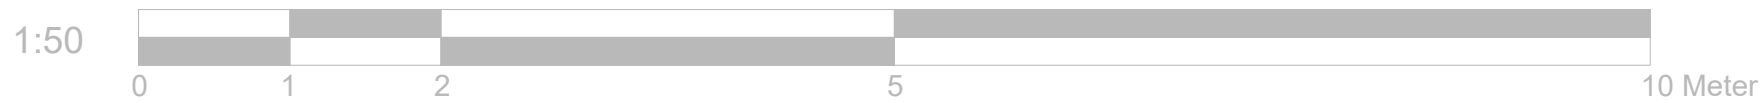

REFERENCE DRAWINGS		GENERAL NOTES This drawing is for planning use only do not use this drawing for any purpose other than that for which it was issued. Structural Design and Building Control Approval is required before construction commences. This drawing is subject to copyright do not reproduce this drawing without prior permission.	No	DATE	REVISION	BY	CHK	CONSULTANT		DRAWN	CLIENT/PROJECT	DRAWING No.
								 CIVIL ENGINEERS STRUCTURAL ENGINEERS ARCHITECTURAL DESIGNERS Contact: 07947249323	AM	412 ST ANNS ROAD	D05	
							A.R					
							PROJECT NO.					
			SCALE: 1:50 @A3		DATE: 14-10-2023							