



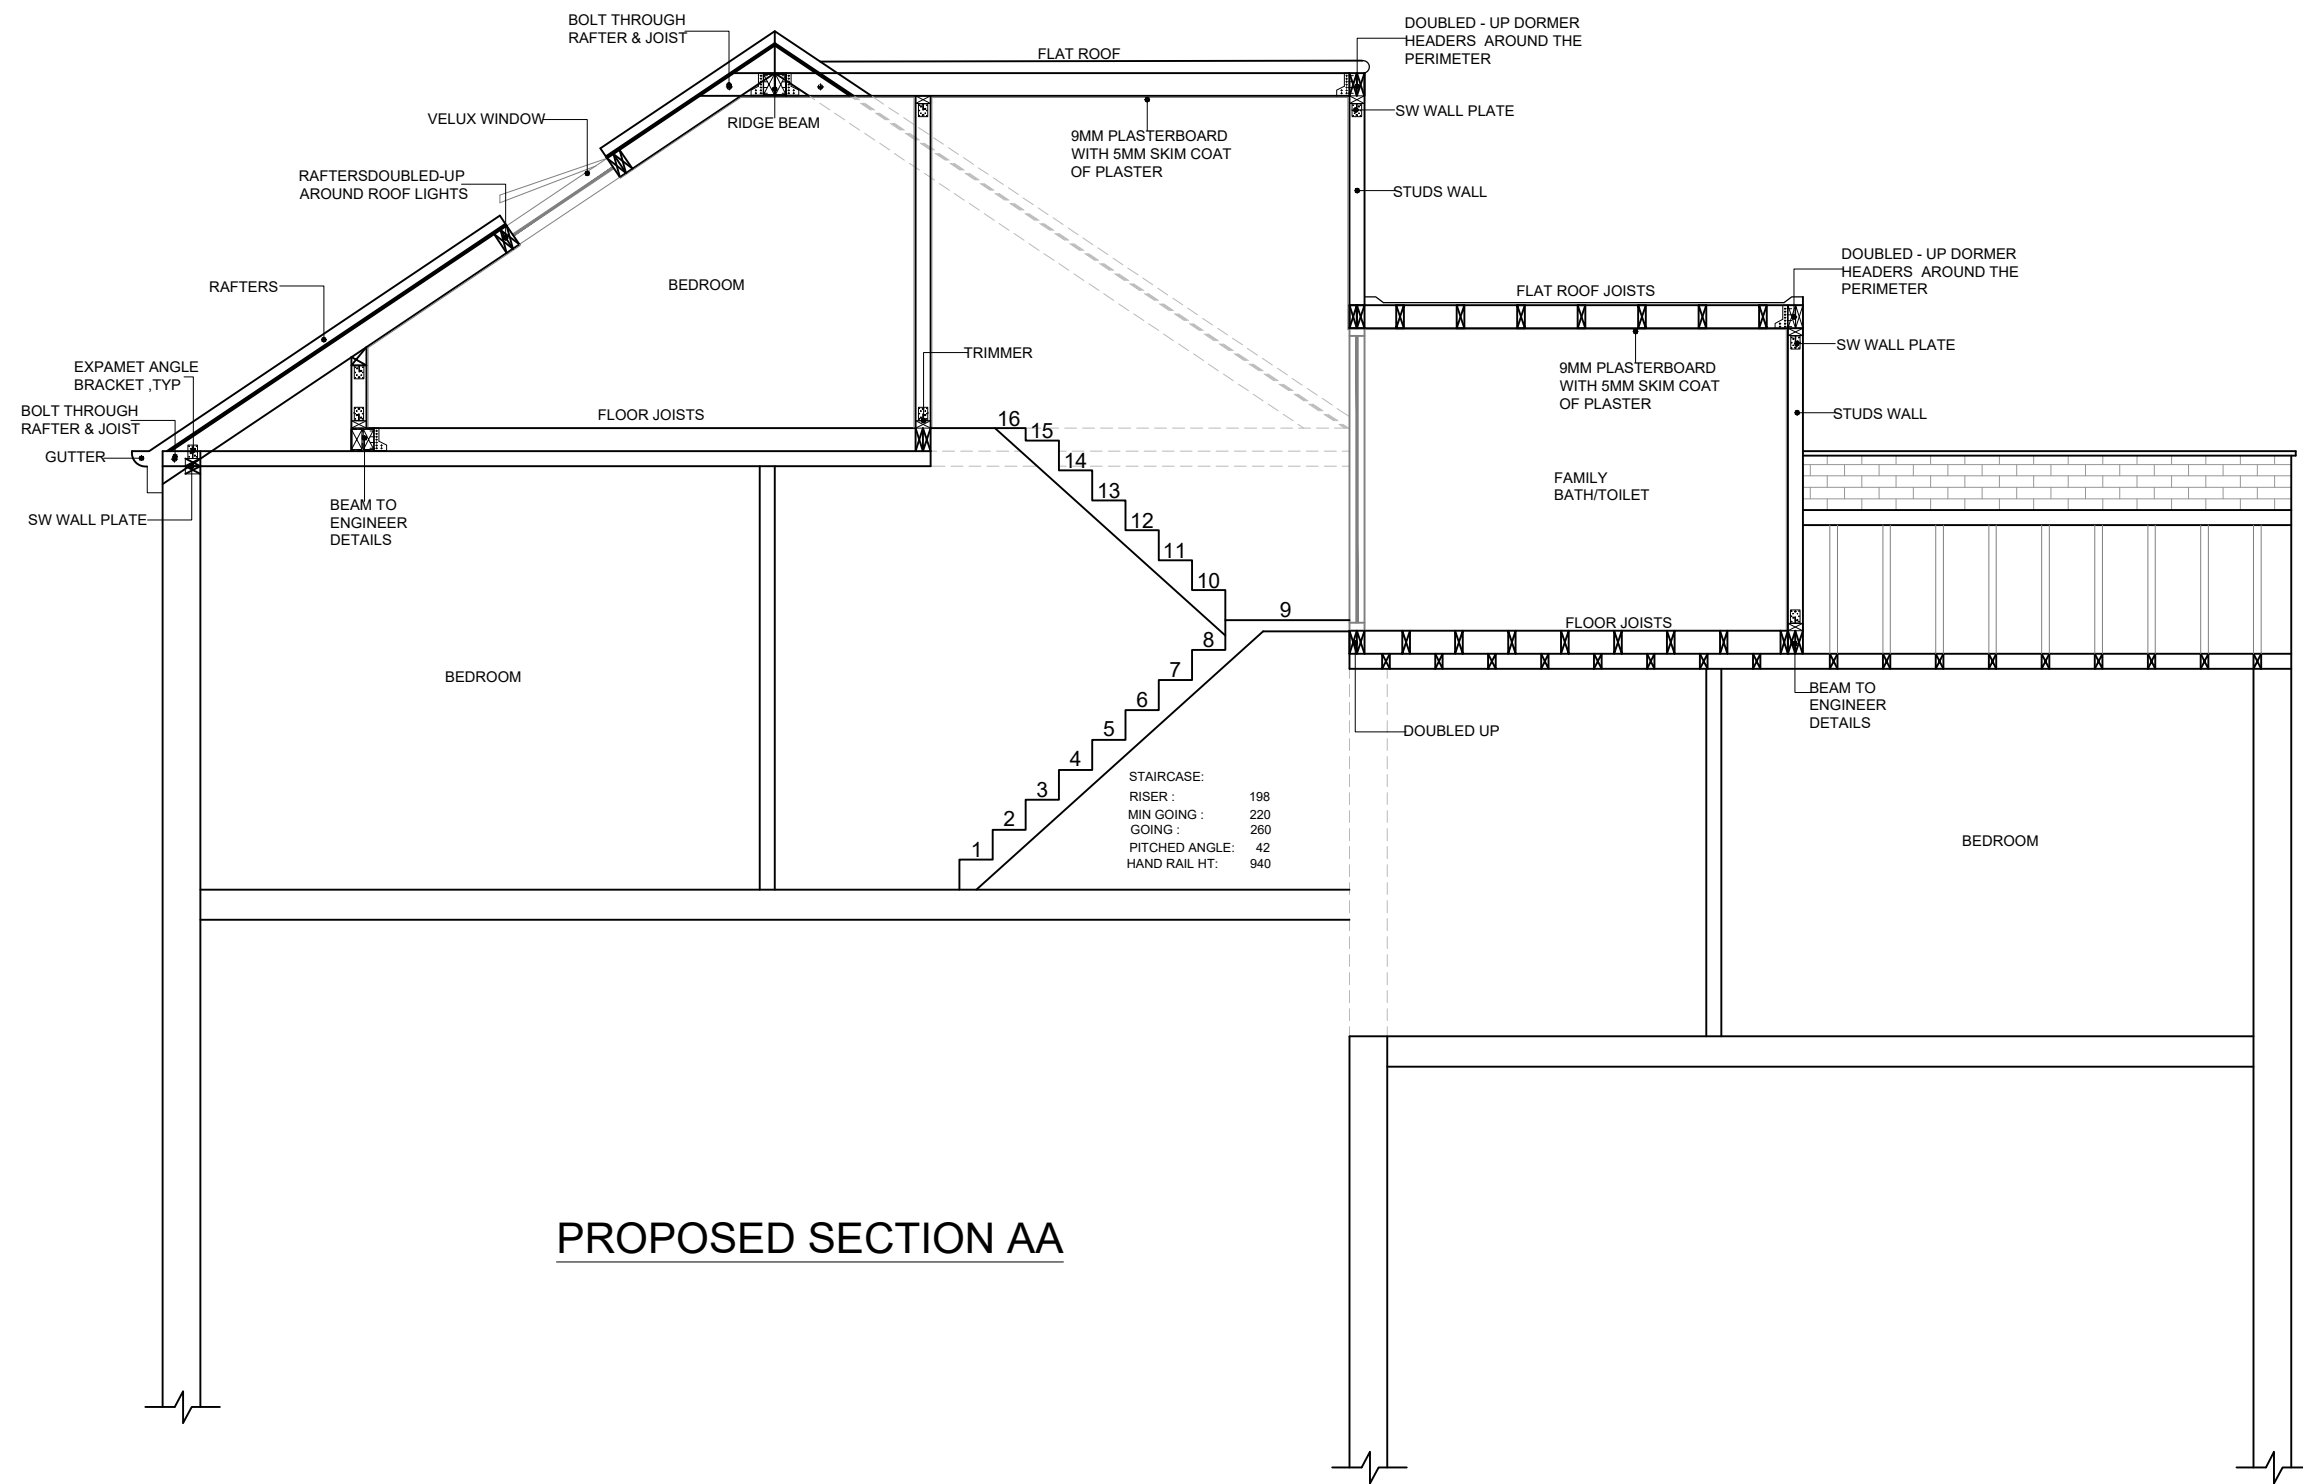

PROPOSED SECTION AA

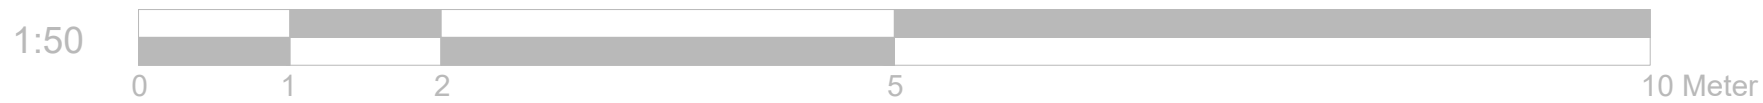

| REFERENCE DRAWINGS |  | GENERAL NOTES<br>This drawing is for planning use only do not use this drawing for any purpose other than that for which it was issued.<br>Structural Design and Building Control Approval is required before construction commences.<br>This drawing is subject to copyright do not reproduce this drawing without prior permission. | No | DATE | REVISION | BY | CHK | CONSULTANT   | DRAWN       | CLIENT/PROJECT   | DRAWING No.         |
|--------------------|--|---|----|------|----------|----|-----|---|-------------|------------------|---------------------|
|                    |  |   |    |      |          |    |     | <br>CIVIL ENGINEERS<br>STRUCTURAL ENGINEERS<br>ARCHITECTURAL DESIGNERS<br>Contact: 07947249323 | AM          | 412 ST ANNS ROAD | D13                 |
|                    |  |   |    |      |          |    |     |   | A.R         |                  |                     |
|                    |  |   |    |      |          |    |     |   | PROJECT NO. | TITLE            | PROPOSED SECTION AA |