




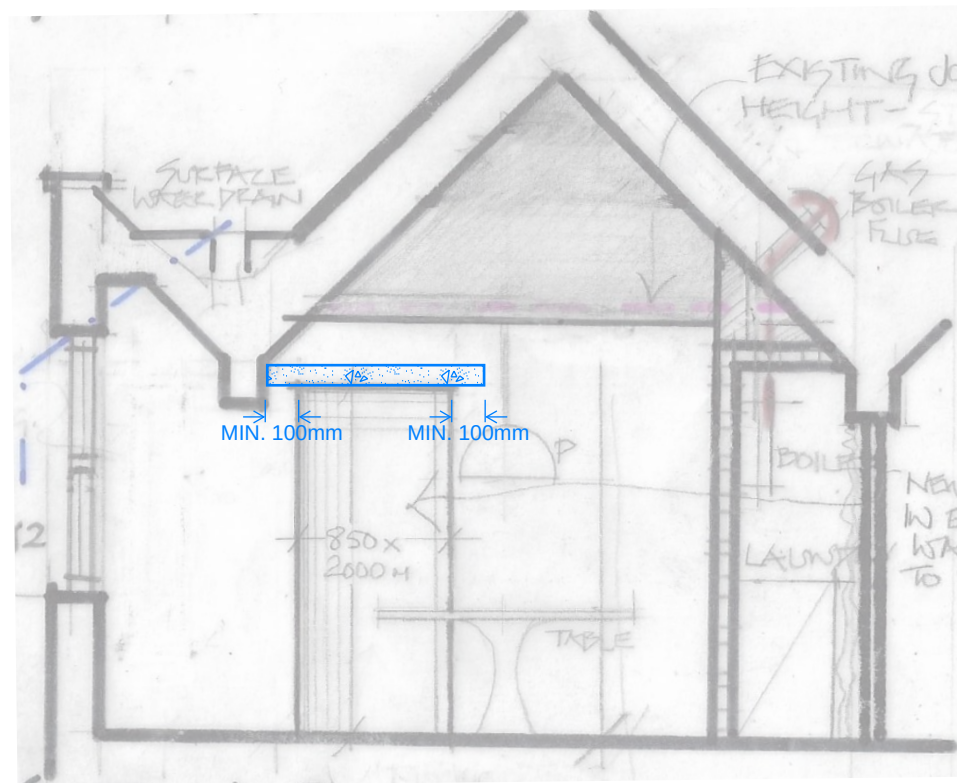


DETAIL 1 - NEW LINTEL OVER PROPOSED OPENING
N.T.S

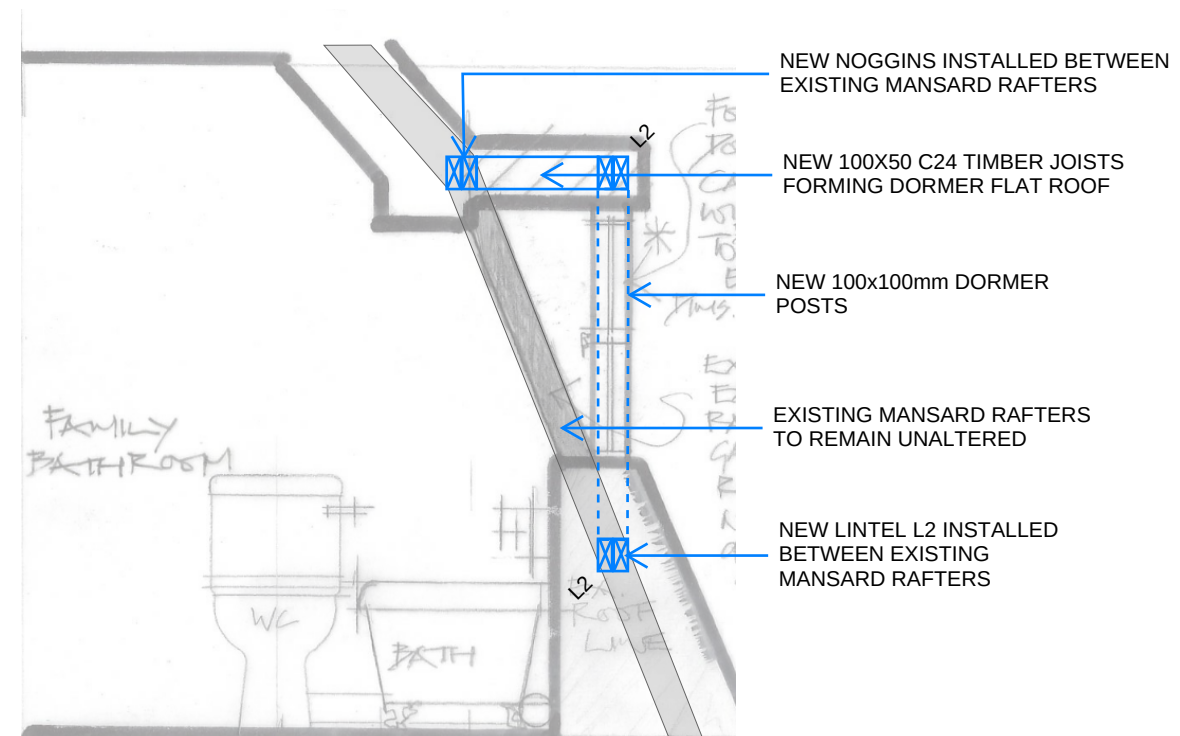

DETAIL 2 - NEW DORMER
N.T.S

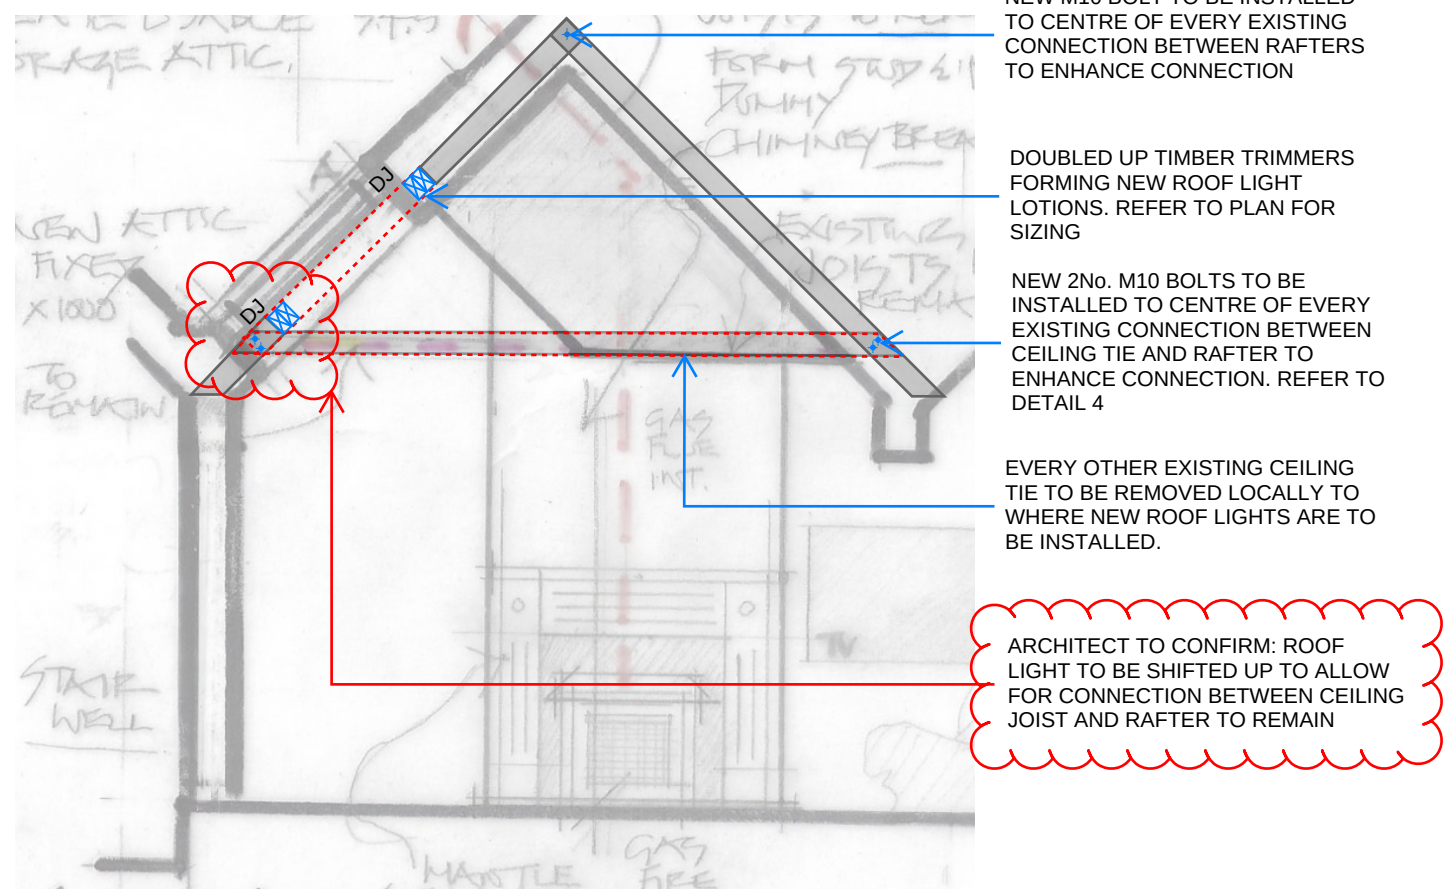

DETAIL 3 - NEW ROOF LIGHT OPENINGS
N.T.S

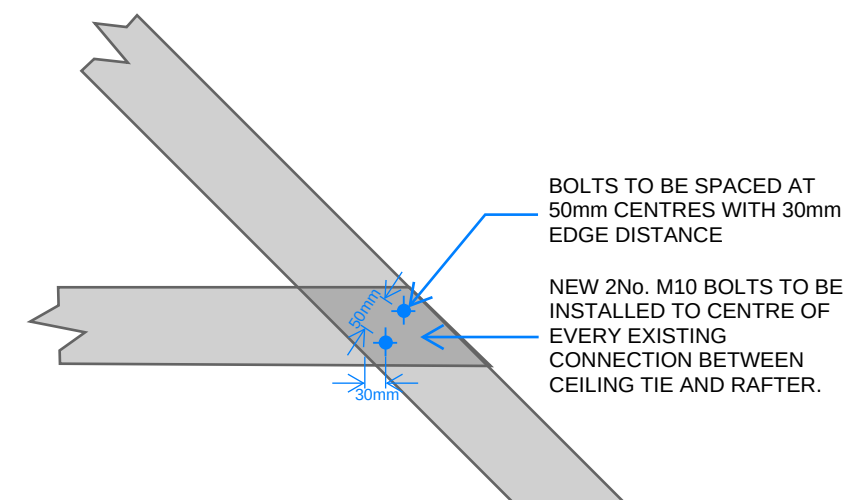

DETAIL 4 - TRUSS ALTERATION STRENGTHENING
N.T.S

SEQUENCE OF WORKS FOR ROOF LIGHT TRIMMING (DETAIL 3/4):

- 1) INSTALL ADDITIONAL BOLTS TO MEMBER CONNECTIONS OF RETAINED RAFTERS /CEILING TIES
- 2) DOUBLE UP EXISTING RAFTERS TRIMMING NEW ROOF LIGHTS
- 3) FORM ROOF LIGHT OPENING AND INSTALL TOP AND BOTTOM TRIMMERS
- 4) REMOVED ALTERNATE CEILING TIES

THE CONTRACTOR IS RESPONSIBLE FOR THE DESIGN AND INSTALLATION OF ALL TEMPORARY WORKS. THEIR PROPOSALS MUST BE SUBMITTED TO THE STRUCTURAL ENGINEER IN ADVANCE OF THE WORKS STARTING TO PERMIT COMMENT.

T1	13.10.23	FOR TENDER	HM	KC
Rev	Date	Description		
Scale	Drawn	Engineer	Date	
NTS	HM	HM	OCT 2023	
Drawing Status		Project No	Revision	
TENDER		230145	T1	
Drawing No	230145-CON-X-XX-DR-S-4000			