




REAR
ELEVATION

NO. 18

NO. 20

NO. 22

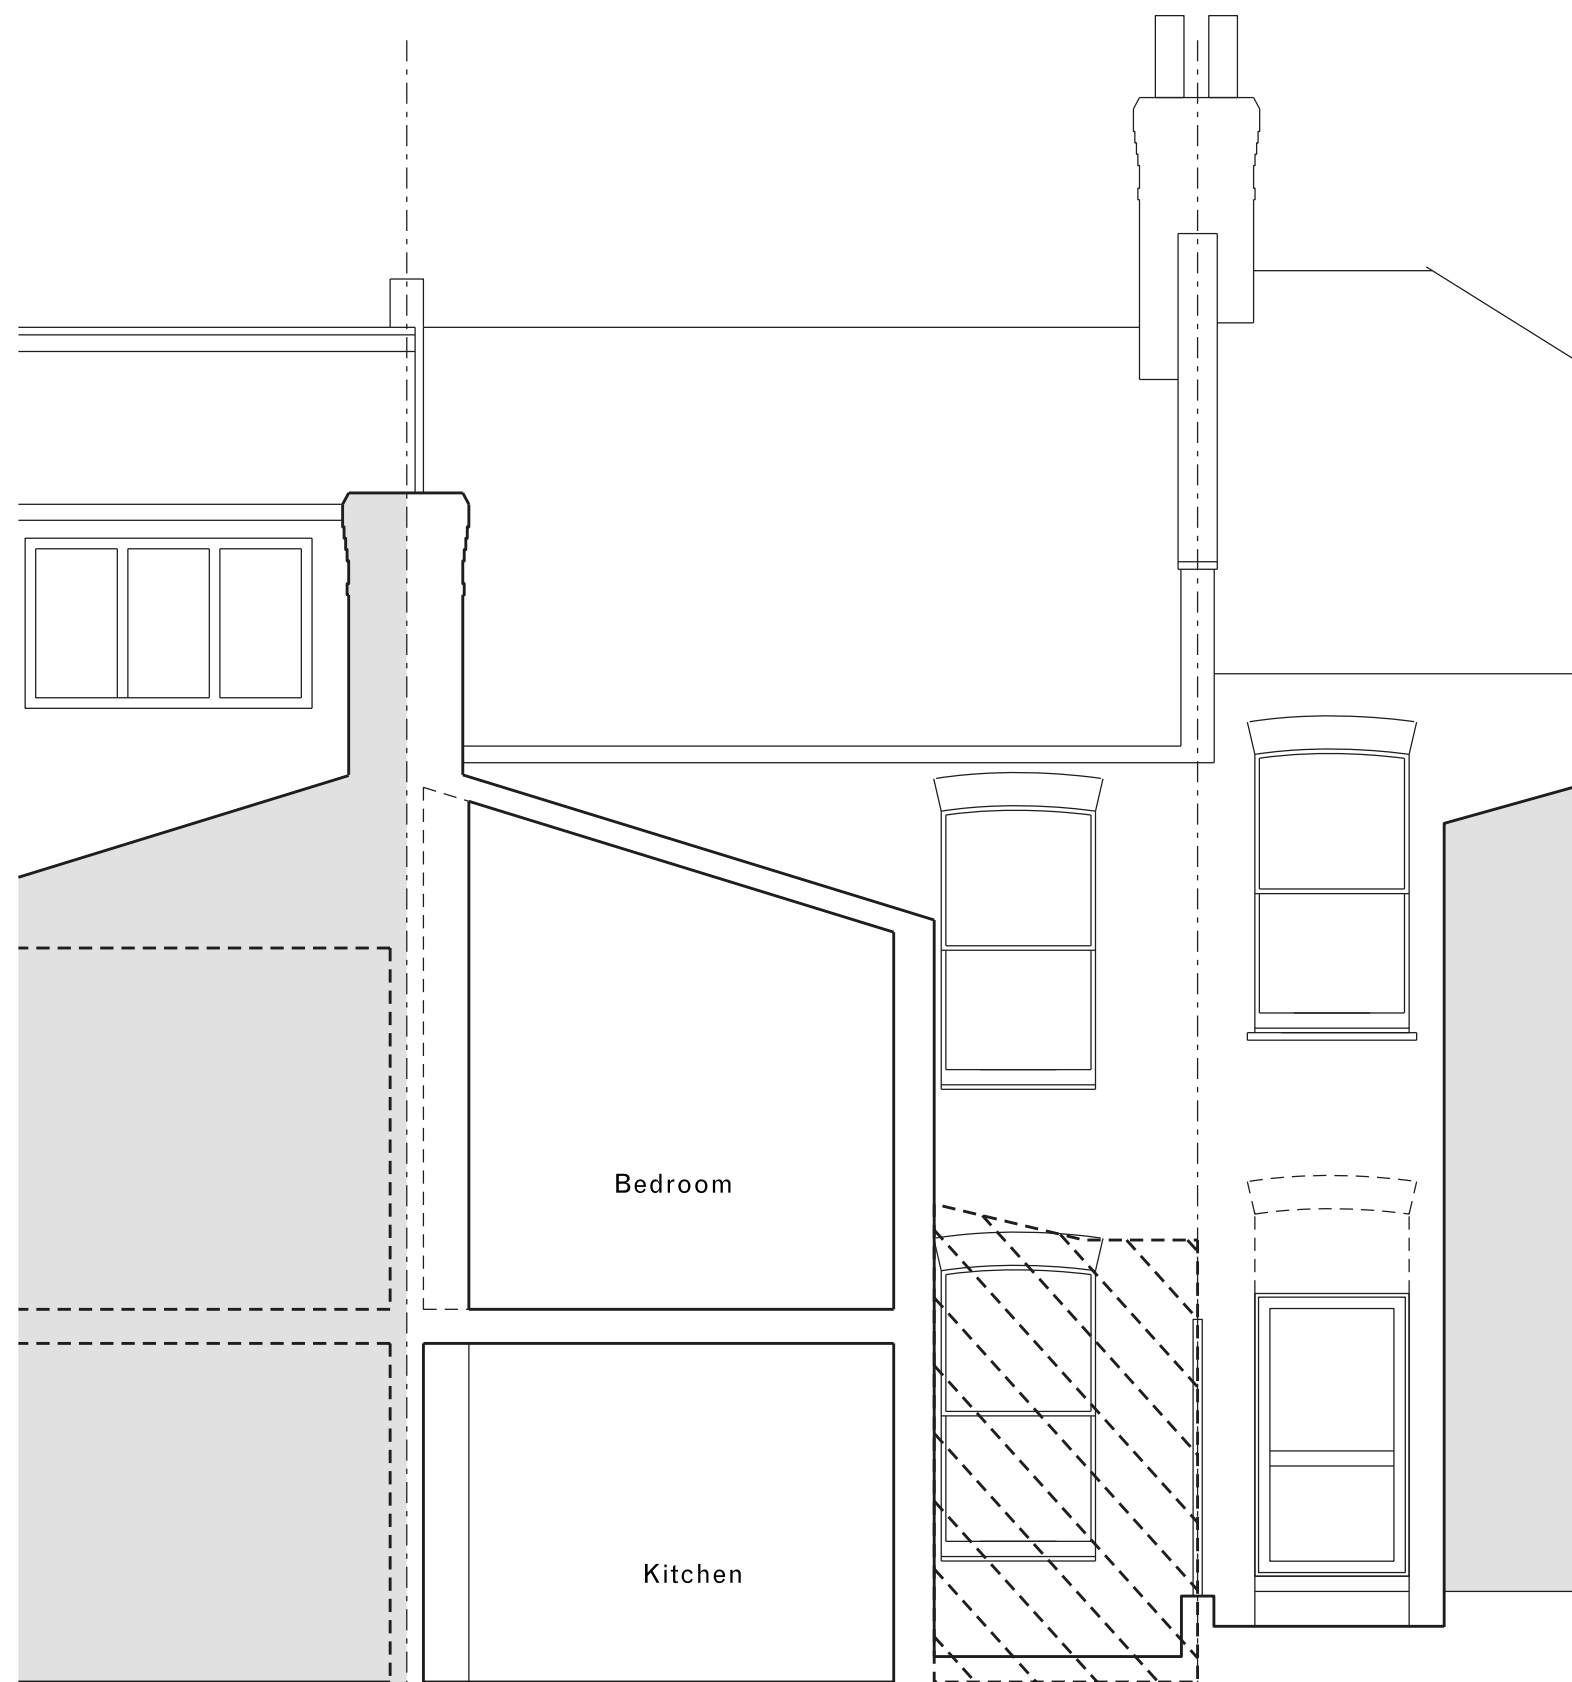


SECTION AA


NO. 18

NO. 20

NO. 22

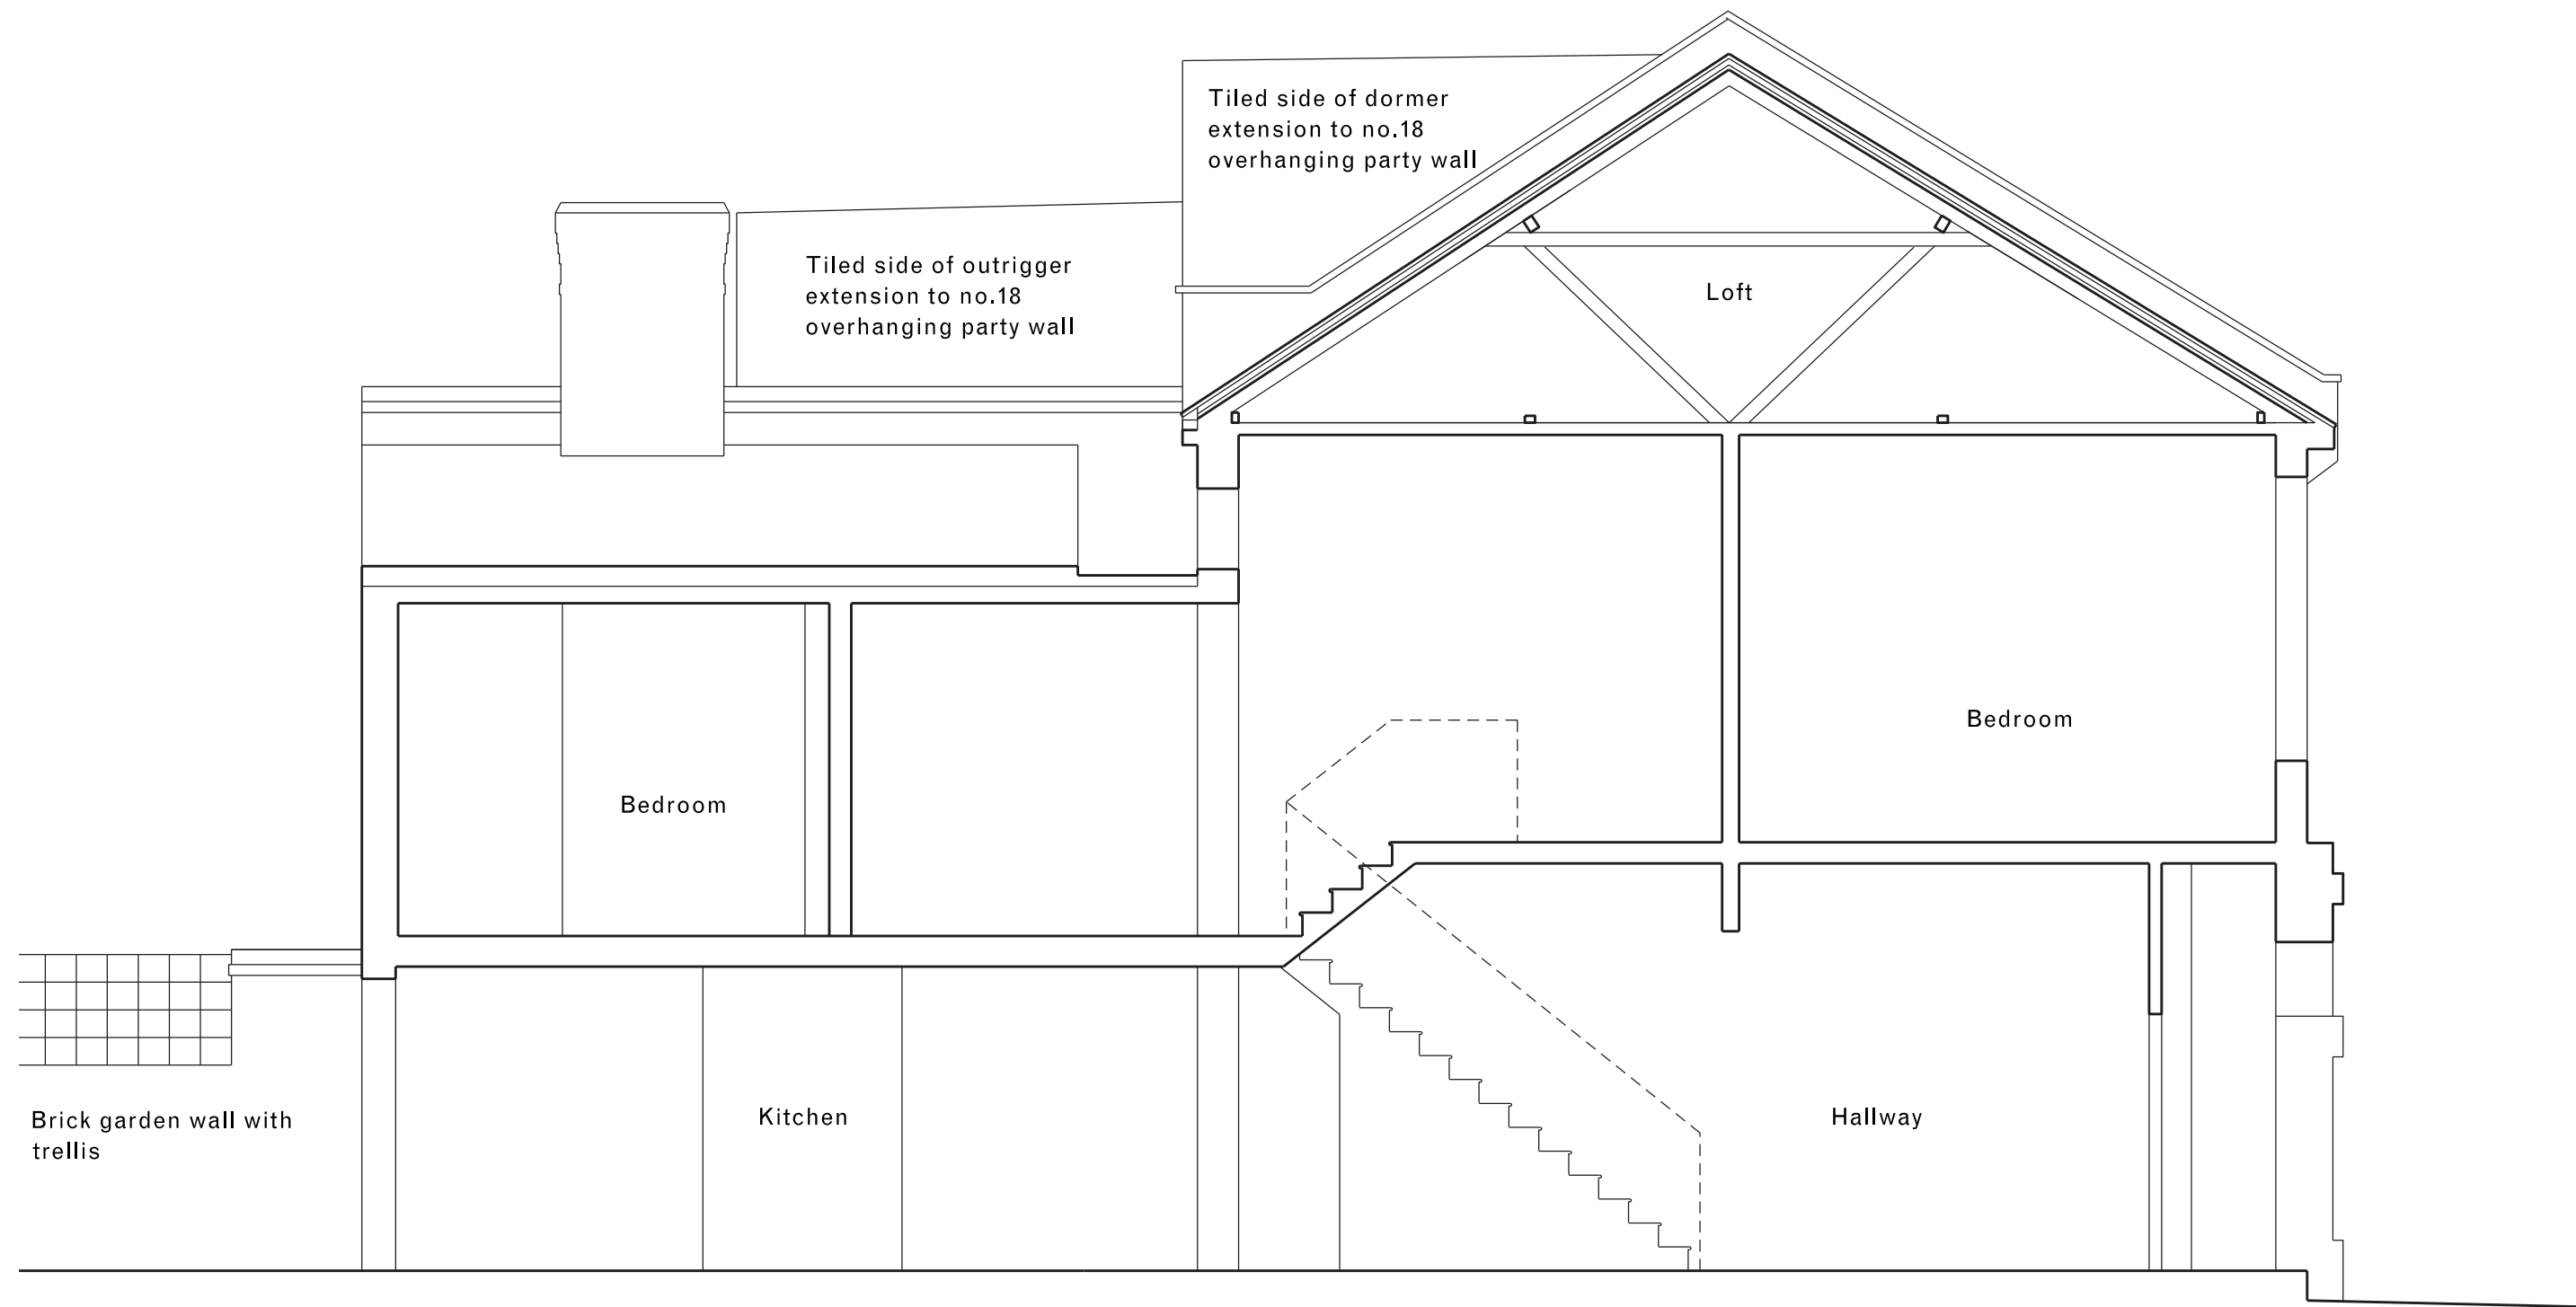

SECTION
BB

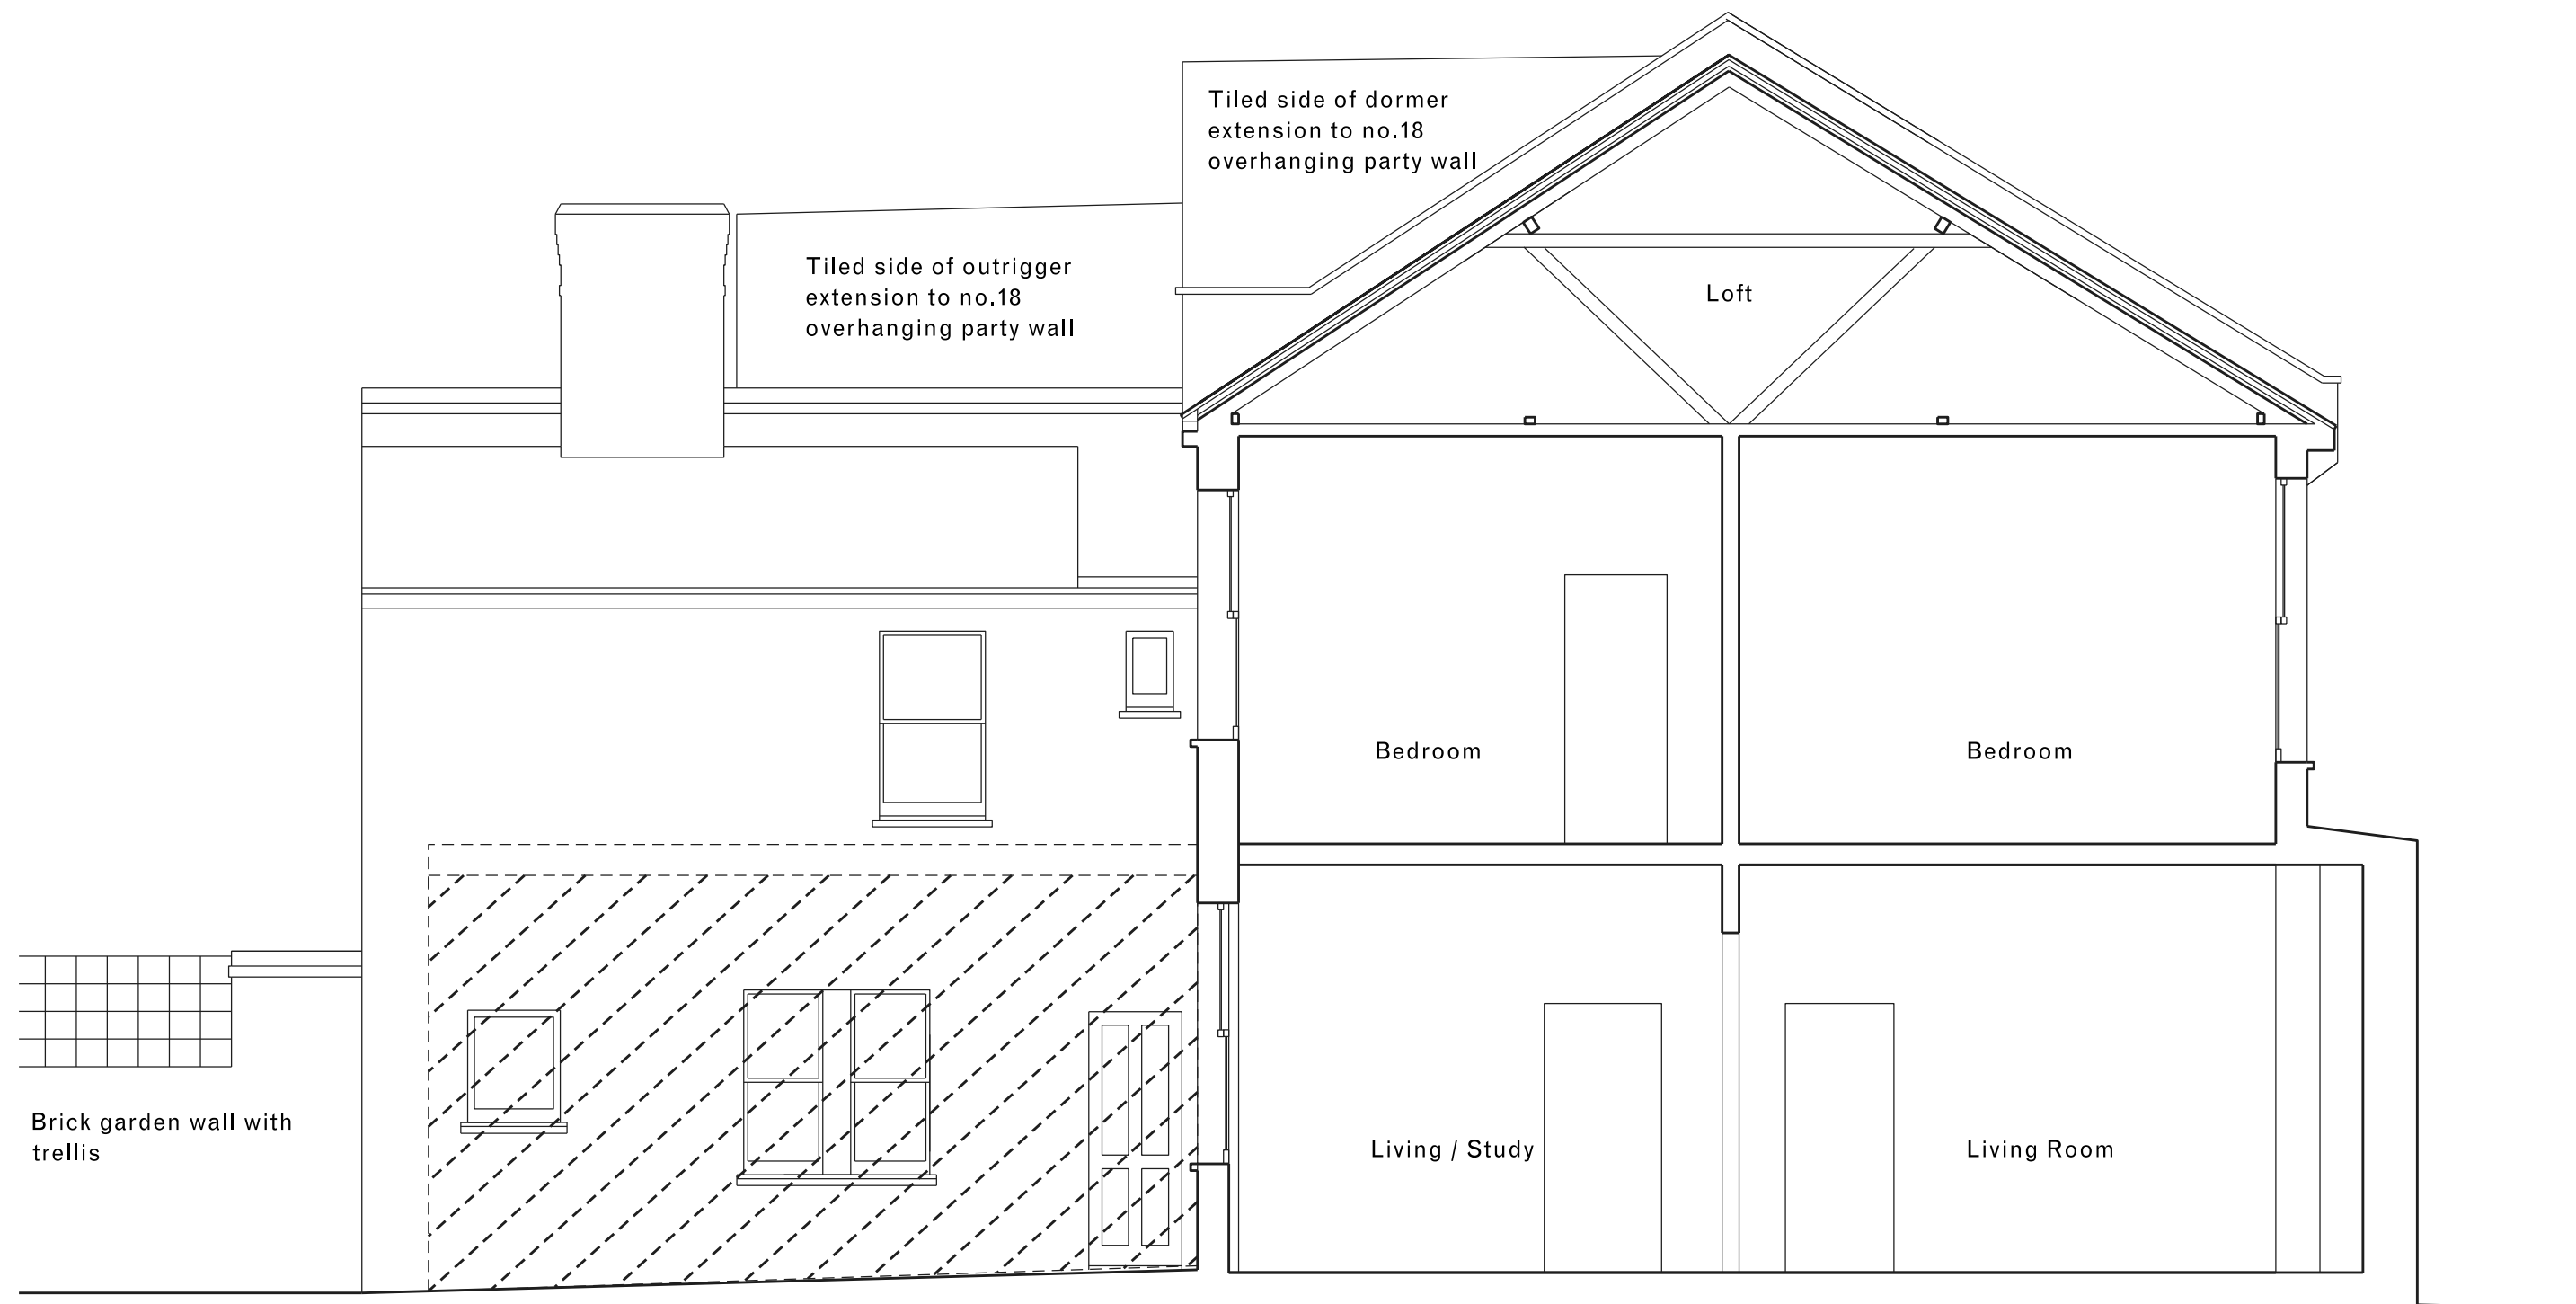

SECTION CC

Revisions				Notes :	Hannah Schneebeli 20 Eade Road London N4 1DH tel +44(0)773 441 5247 hannahschneebeli@hotmail.com	Project 20 EADE ROAD			Drawing 20 Eade Road Sections AA, BB & CC Existing	
Rev	Date	Checked	Notes			Client H Schneebeli			Date	
				Contractors must verify all dimensions on site before commencing work or preparing shop drawings. Dimensions are not to be scaled from this drawing. All information is subject to statutory consents, rights of light and survey. This drawing and the design contained herein is the copyright of Hannah Schneebeli and shall not be reproduced in whole or part without prior written consent.		Scale 1:100 @ A3	Drawn by HS	Status PP	07/08/23	EADE/EX/124