


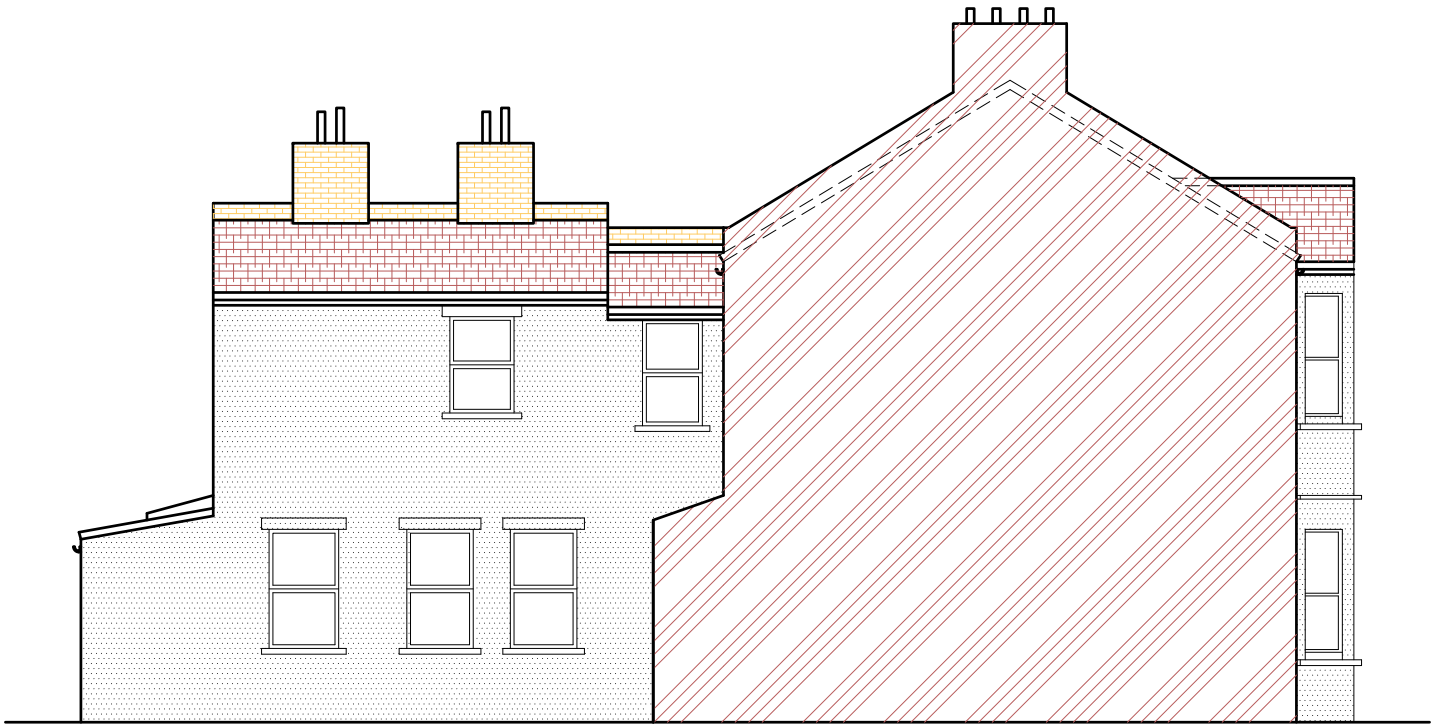


Existing Side Elevation - A

Height of eaves to be no more than 3m from natural ground level.

Highest point of extension to be no more than 3m from natural ground level.

Materials used in exterior work to be similar in appearance to those of the exterior of the existing house.

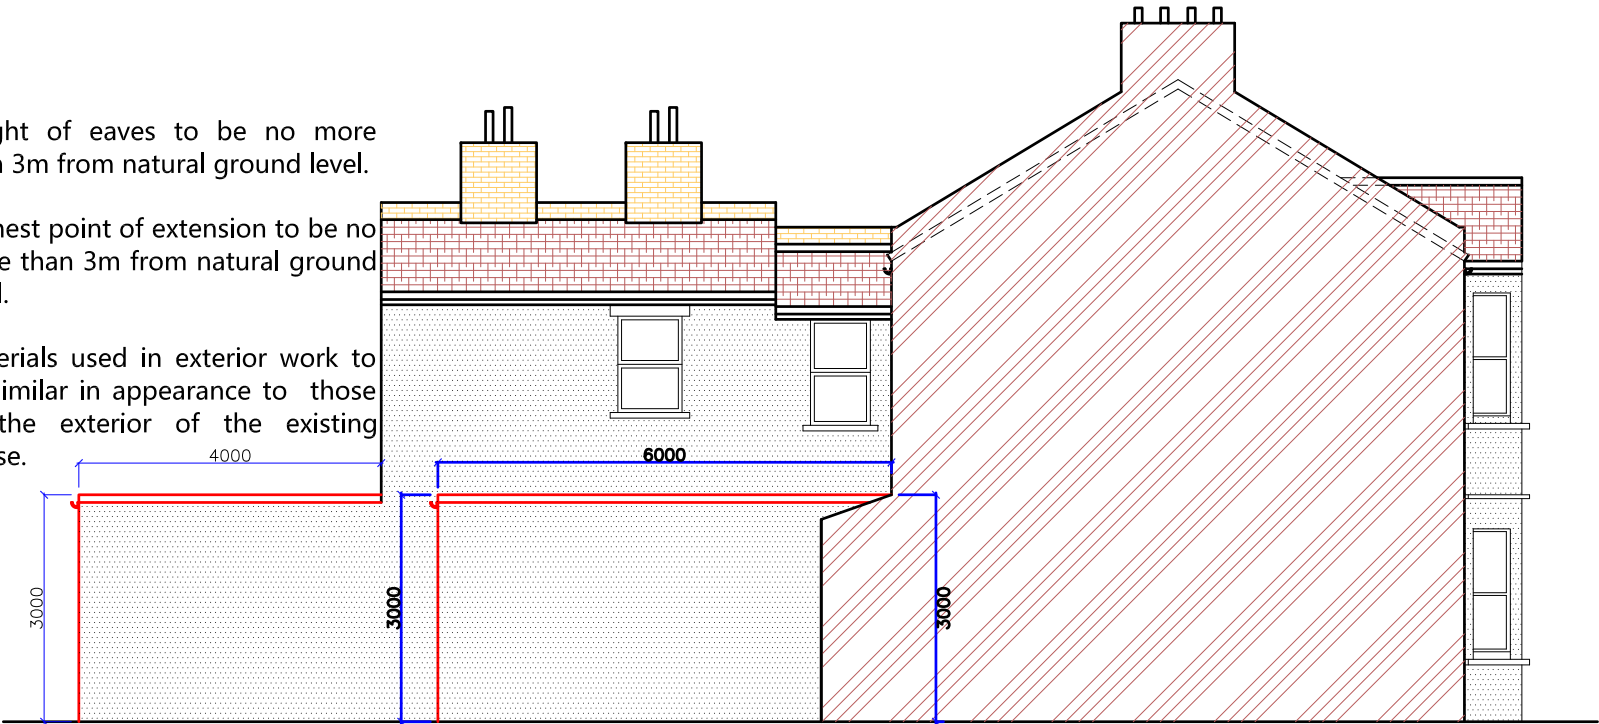

Proposed Side Elevation - A

PROJECT ADDRESS 76 SPRINGFIELD ROAD LONDON N15 4AZ	DWG TITLE EXISTING AND PROPOSED ELEVATIONS <table><tr><td>SCALE</td><td>DATE</td><td>DWG #</td><td>ISSUE</td><td>DRAWN BY</td></tr><tr><td>1:100@A3</td><td>17/10/2023</td><td>N.A/76SR/ 204</td><td>A</td><td>AA</td></tr></table>	SCALE	DATE	DWG #	ISSUE	DRAWN BY	1:100@A3	17/10/2023	N.A/76SR/ 204	A	AA
SCALE	DATE	DWG #	ISSUE	DRAWN BY							
1:100@A3	17/10/2023	N.A/76SR/ 204	A	AA							