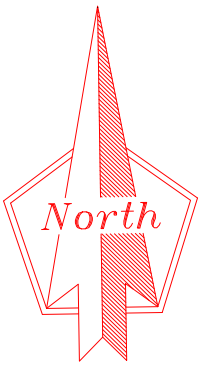

The contractor is responsible to ensure that no products are to be utilised that do not comply with relevant British and/or European Standards and/or Codes of Practice, CosHH Regulations, Construction regulations, or which are known or suspected at the time of product selection and/or construction to be deleterious to health and safety or to the durability of the work or not in accordance with good building practices.
The contractor is responsible for checking dimensions, tolerances, levels and references. This drawing is to be read in conjunction with all relevant consultants or specialists drawings. Any discrepancy to be notified to Baily Garner LLP and rectified before proceeding with the works on site or shop drawings.
Where an item is covered by drawings to different scales, the larger scale drawing is to be worked to.
Do not scale drawings. Figured dimensions to be worked to in all cases.
This drawing and the copyrights and patents therein are the property of Baily Garner LLP and may not be used or reproduced without consent or attribution.
The drawing to be read in conjunction with:
Document Suitability Codes page
Drawing / Model Legal Disclaimer page or www.bailygarner.co.uk/disclaimer/

A4

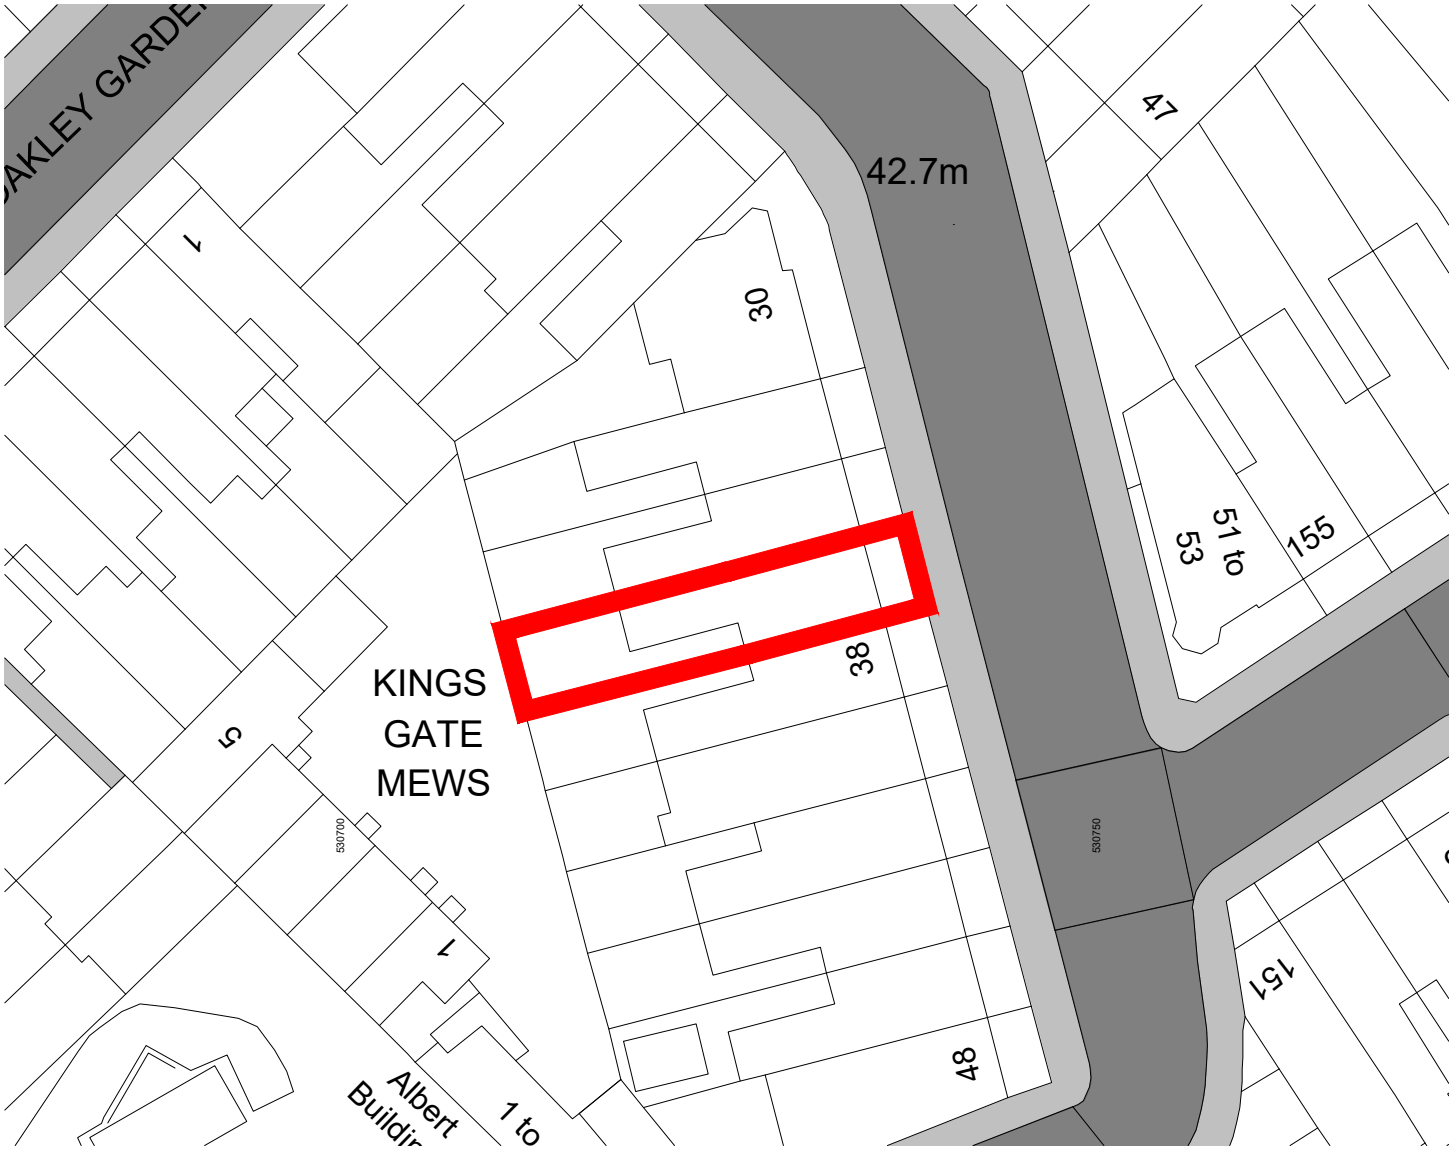

0 10m 50m
1:500

TYPE

LEGEND

Site Boundary

NO.

CLIENT NAME
Morgan Sindall

PROJECT ADDRESS
36, Harvey Road
Hornsey, London
N8 9PA

PROJECT NAME
Morgan Sindall - Batch 3
Window Replacements

TITLE.
Block Plan

SUITABILITY CODE
Planning

SCALE.	DRAWN	CHECKED	APPROVED	DATE
1:500	GS	HG	HG	10/2023

PROJ NO	AUTHOR	VOLUME	LEVEL	DOCTYP	ROLE	DRW NO	REV STAT	REV NO
35116	BGL	A1	XX	DR	A	1111	P	01

BAILY GARNER

LONDON HEAD OFFICE
146-148 ELTHAM HILL
LONDON SE9 5DY
t. 020 8294 1000

BIRMINGHAM
55 CHARLOTTE STREET
BIRMINGHAM B3 1PX
t. 0121 236 2236

e. general@bailygarner.co.uk