



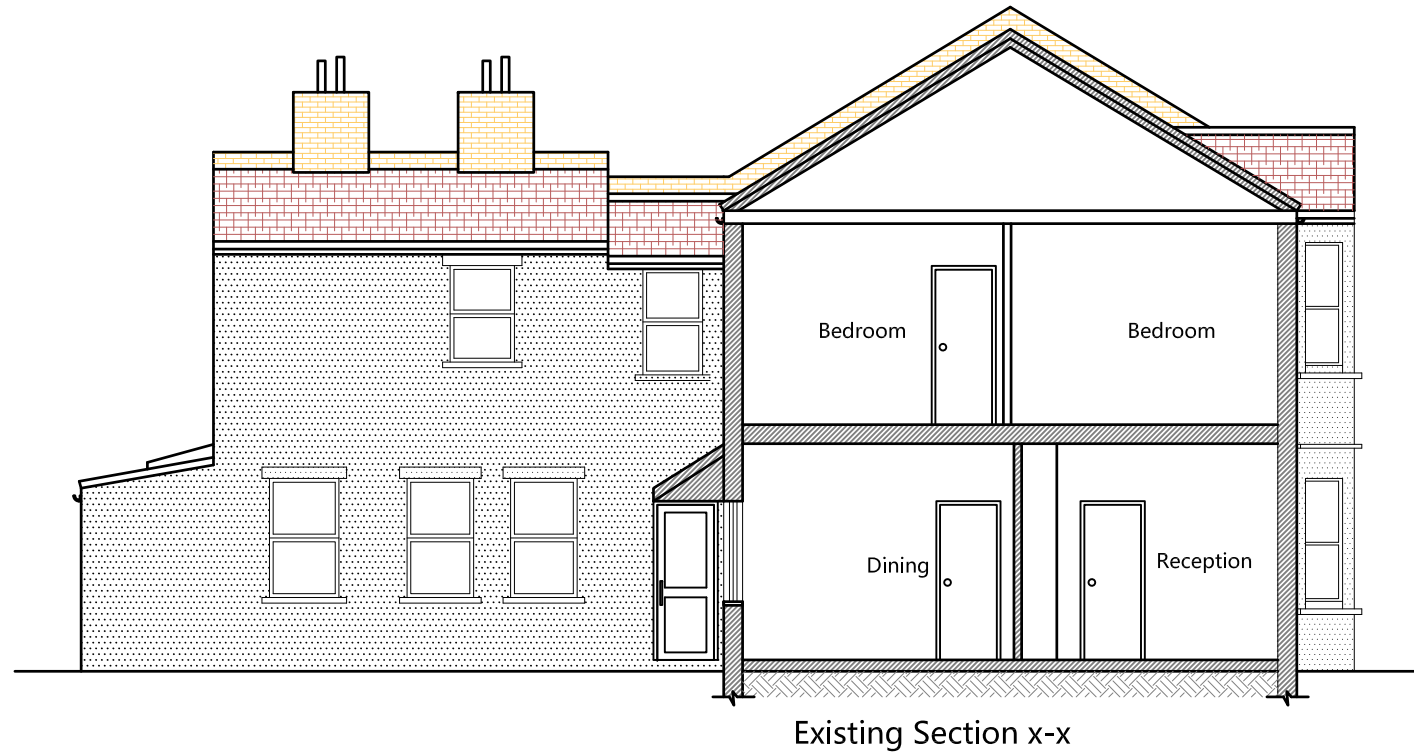

Existing Section x-x

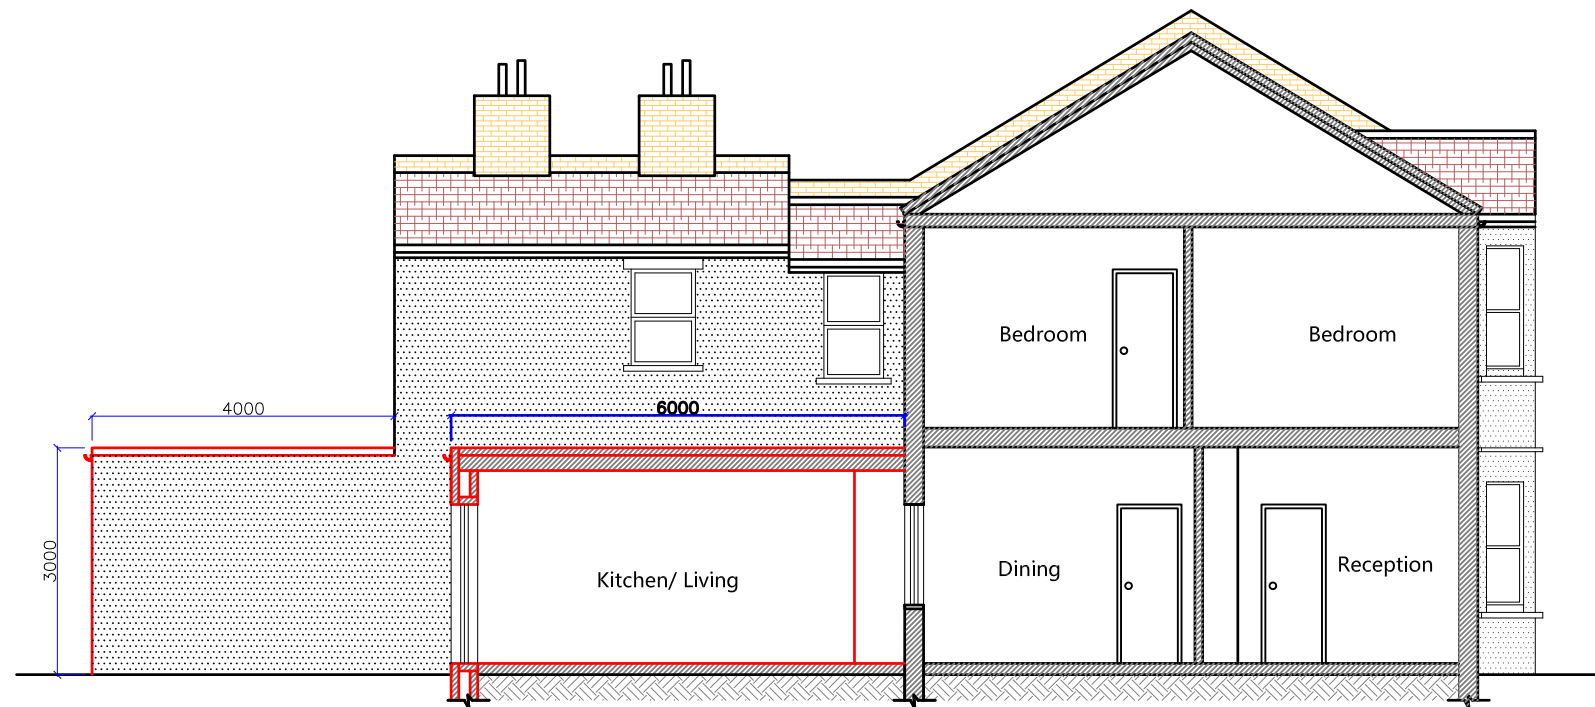

Proposed Section x-x

PROJECT ADDRESS		DWG TITLE		PARTY WALL NOTICES:		NOTES: THIS DRAWING IS COPYRIGHT AND MUST NOT BE TRACED OR COPIED IN ANY WAY OR FORM IN PART OR WHOLE BY ANY MEANS WHATSOEVER WITHOUT PRIOR WRITTEN CONSENT AND MAY ONLY BE USED BY THE PRESENT OWNER IN RELATION TO THE PROPERTY AS REFERRED TO ON THE DRAWING. THIS DRAWING MAY BE COPIED BY AN AUTHORISED OFFICER OF THE LOCAL AUTHORITY WITH THE SOLE PURPOSE TO ASSIST IN THE DETERMINATION OF A PLANNING OR BUILDING REGULATIONS APPLICATION AND MAY NOT BE USED FOR ANY OTHER PURPOSE UNLESS OTHERWISE AGREED IN WRITING.		FD30 = 30 MINUTE FIRE RESISTING DOOR AND FRAME						
76 SPRINGFIELD ROAD LONDON N15 4AZ		EXISTING AND PROPOSED SECTION		PLEASE NOTE THAT BEFORE BUILDING WORKS COMMENCES IT IS THE RESPONSIBILITY OF BUILDER OR OWNER TO SERVE PARTY WALL NOTICES TO ALL NEIGHBOURS.				■ EMERGENCY LIGHTING TO BS5266: Part 1 1988		Address: 27 KIMBERLEY AVENUE, ILFORD, IG2 7AR		Email: info@smartskillsltd.co.uk		
CLIENT		SCALE	DATE	DWG #	ISSUE	DRAWN BY	DIMENSIONS:		■ HEAT DETECTOR		Mobile: 07931 176 907		Mobile: 07494 466 930	
MR. GUOSONG CAI		1:100@A3	17/10/2023	N.A/76SR/206	A	AA	ALL DIMENSIONS TO BE CHECKED ON SITE. CONTRACTOR TO VERIFY ALL BOUNDARY POSITIONS AND DIMENSIONS ON SITE PRIOR TO COMMENCING ANY WORKS, MAKING WORKMANSHIP DRAWINGS OR OBTAINING ANY MATERIALS.DO NOT TRACE OR COPIED FROM THIS DRAWING. DIMENSIONS STATED ARE FOR GUIDANCE ONLY.		■ SMOKE DETECTOR WITH SOUNDER					
														