1 110 EXISTING LOWER GROUND FLOOR PLAN
SCALE 1:50_@_A1

0 1 2 3 4 5

PROPOSED DEMOLITION

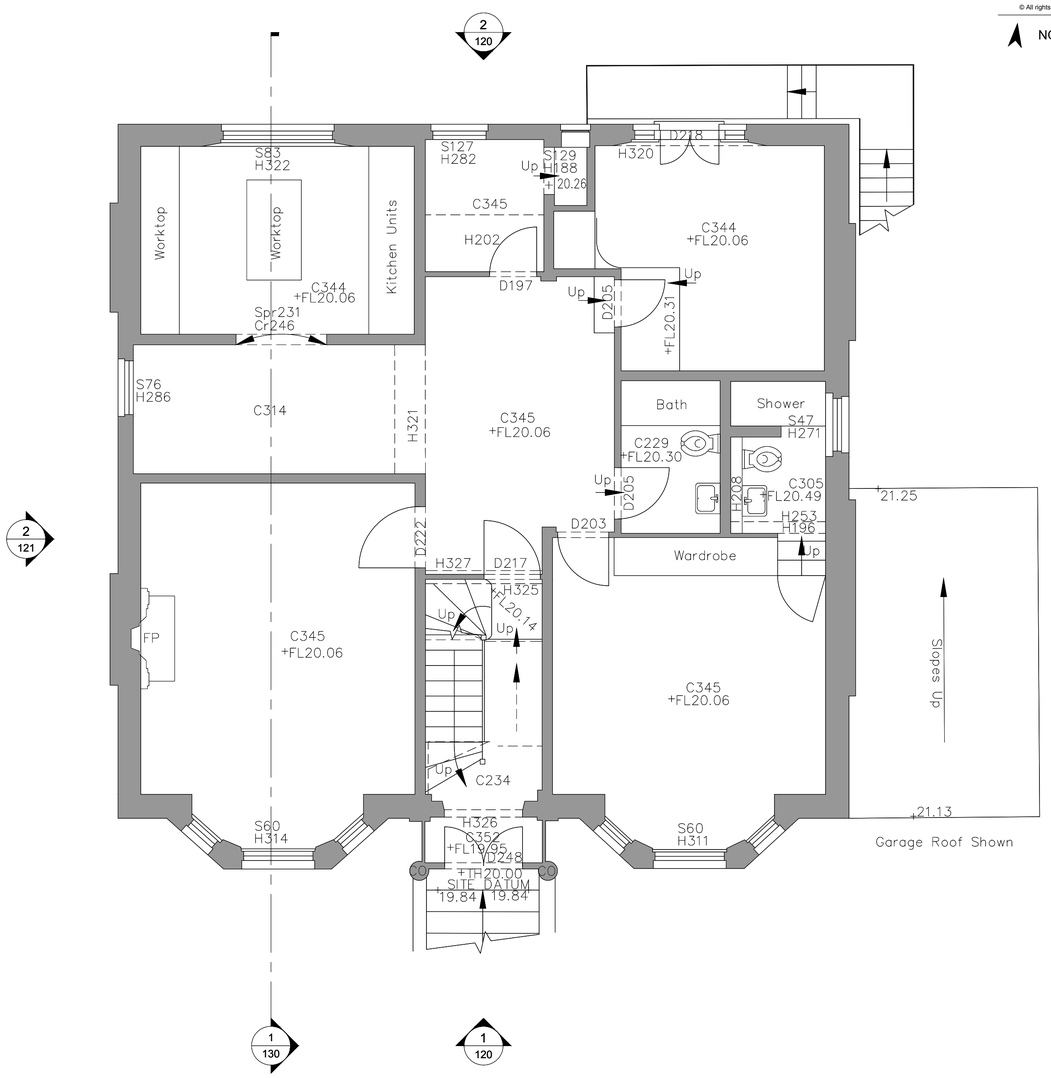

2 110 EXISTING UPPER GROUND FLOOR PLAN
SCALE 1:50_@_A1

0 1 2 3 4 5

PROPOSED DEMOLITION

COEUS
we design... we manage... we build...

COEUS DESIGN STUDIO LTD
Unit 408,
27 - 31 Clerkenwell Close,
Workspace, Clerkenwell Workshops
London
EC1R 0AT
e:info@coeusdesignstudio.com

DISCLAIMER:

No information or designs contained within this document should be copied or reproduced without the specific consent of Coeus Design Studio Ltd.

Do not scale from this drawing. Any areas, measurements or distances given are approximate only and should be confirmed before design or fabrication.

Any drawings, photos, or computer generated images shown are indicative and cannot be guaranteed to represent the complete interiors/exteriors of a scheme.

© All rights reserved to Coeus Design Studio Ltd.

NORTH

REV	DATE	BY	NOTES
P1	14.09.2023	CDS	PLANNING ISSUE

PROJECT TITLE: Flat 2, Cromer House N6 4JJ

DRAWING TITLE: Existing Lower & Upper Ground Floor Plans

DRAWN BY: CDS

ISSUED FOR: PLANNING

SCALE: 1:50@A1

DATE: 14.09.2023

DRAWING NO: 110

REVISION: P1