


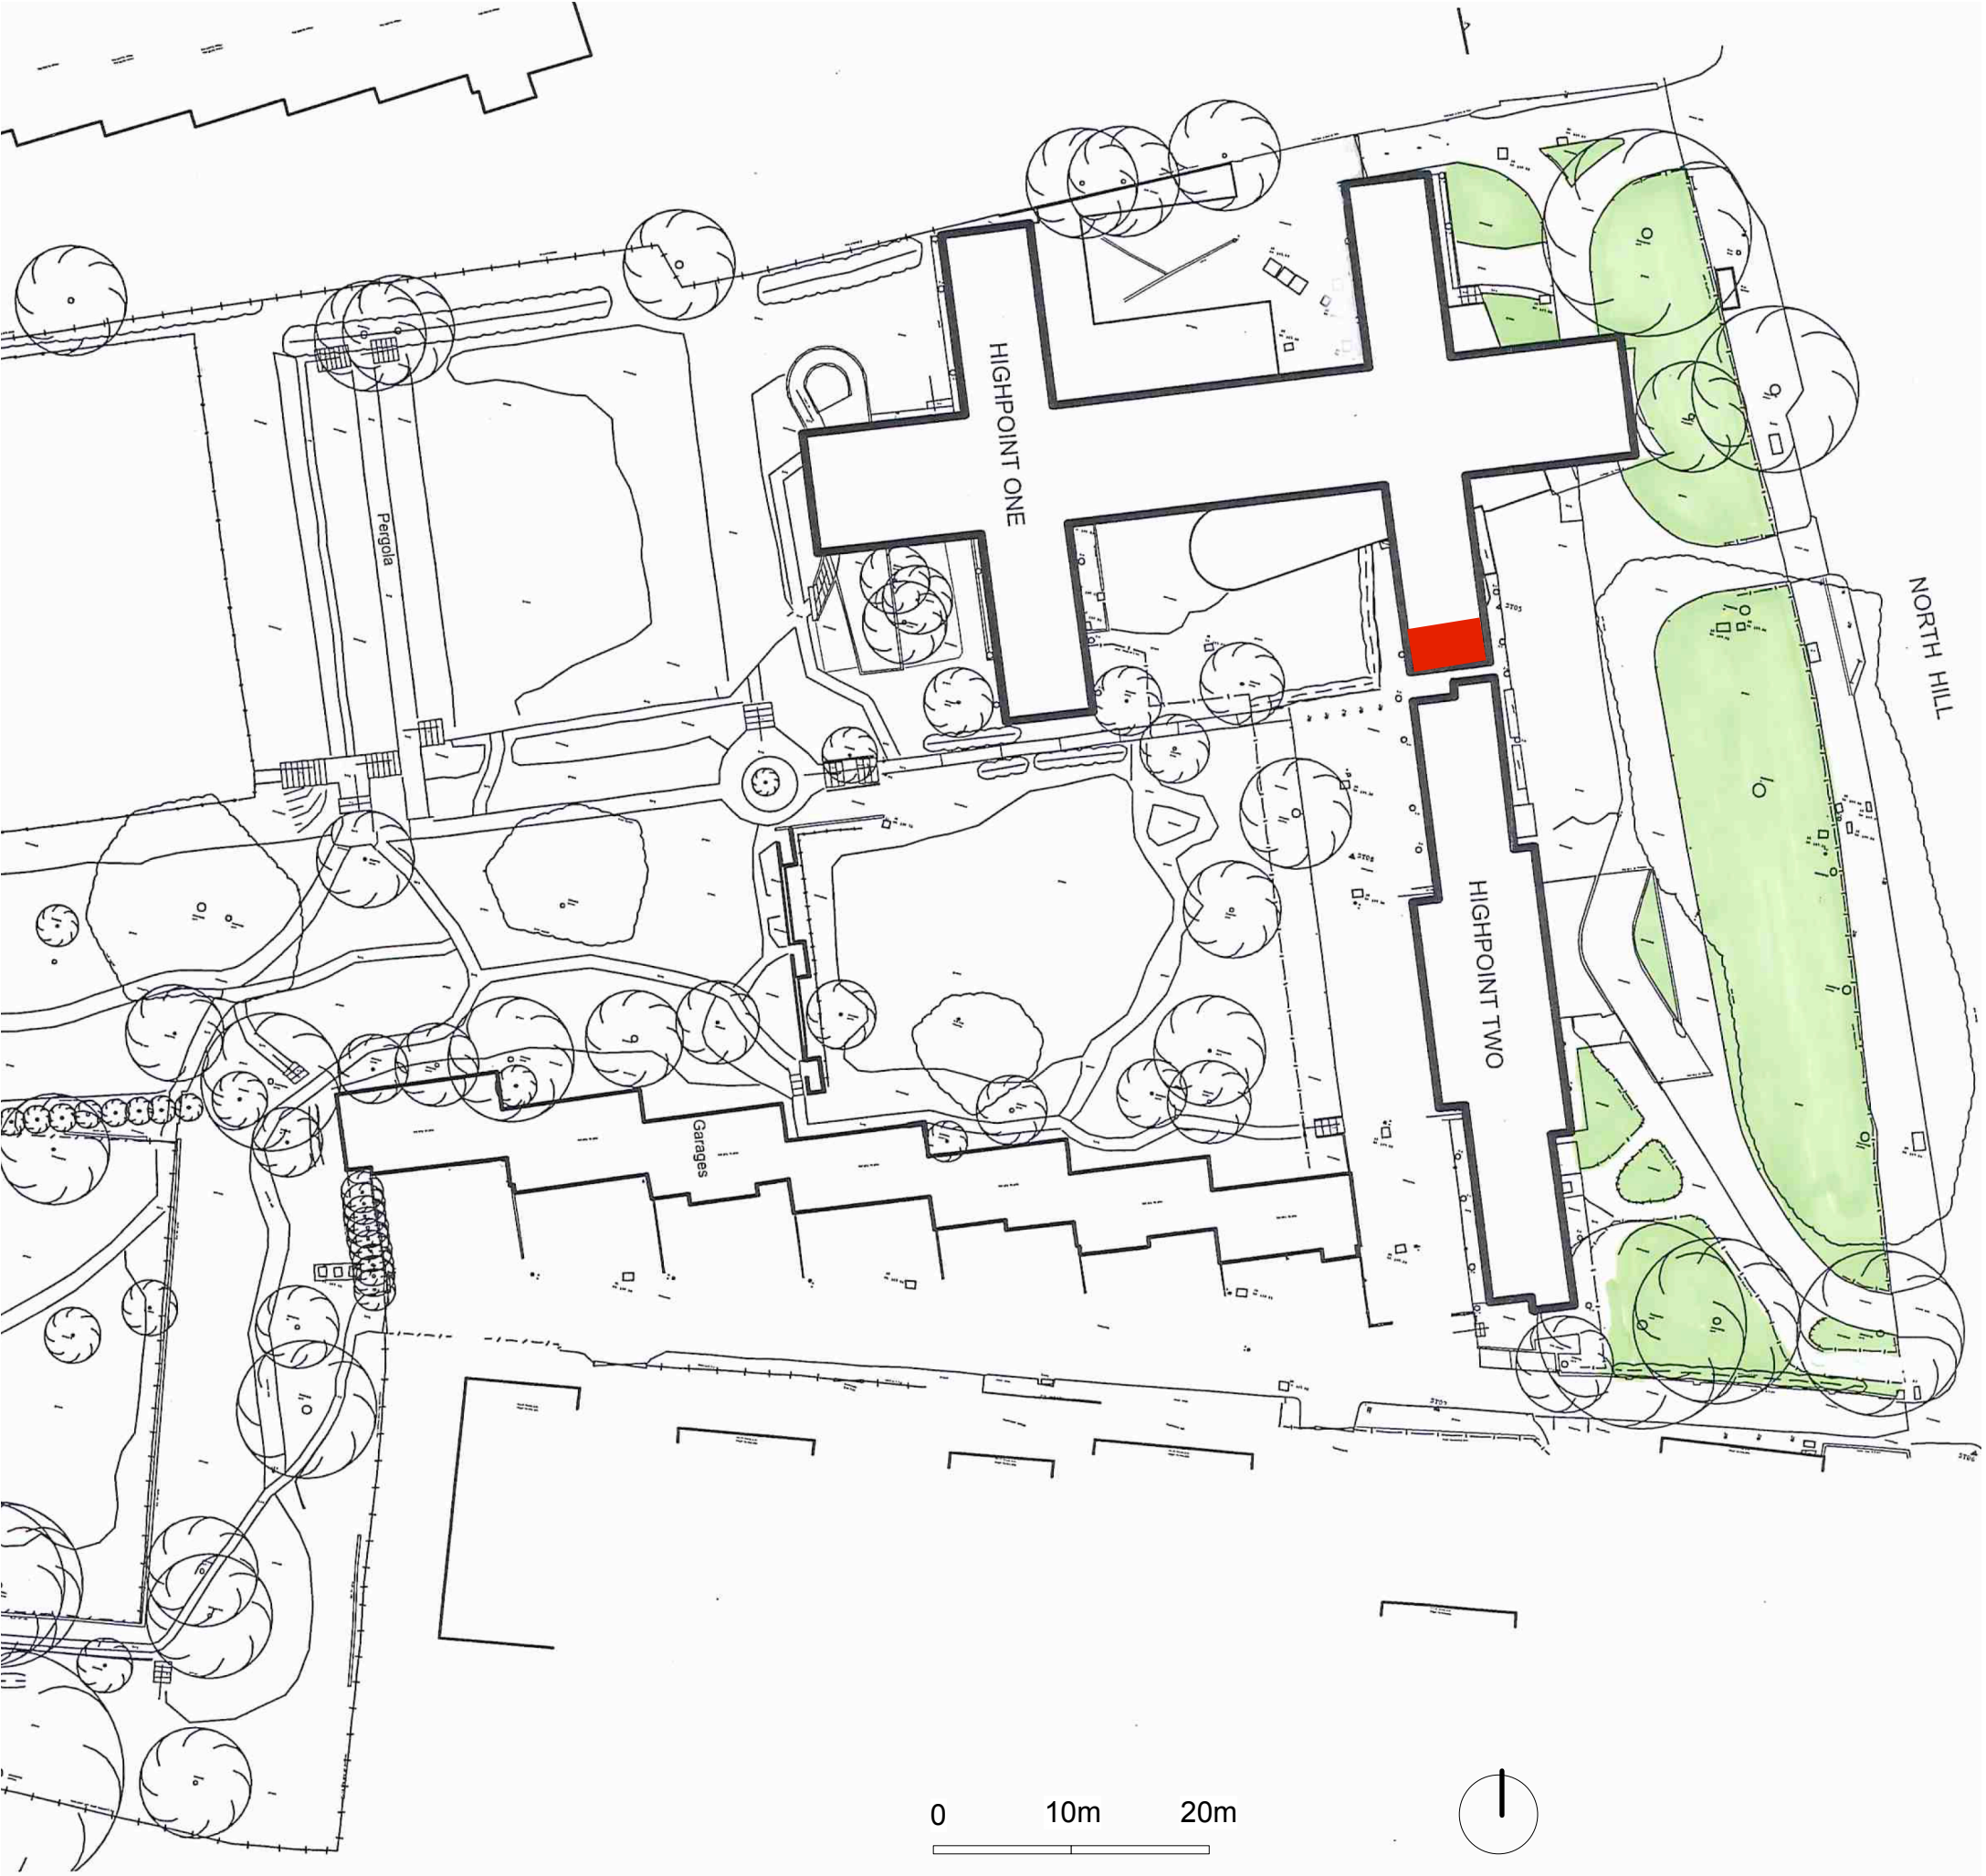

0 10m 20m



block plan
scale 1:500@A3

Highpoint

CONSTANTINE ARCHITECTS

e. c@constantinearchitects.co.uk
m. 07958 455 245
w. www.constantinearchitects.co.uk