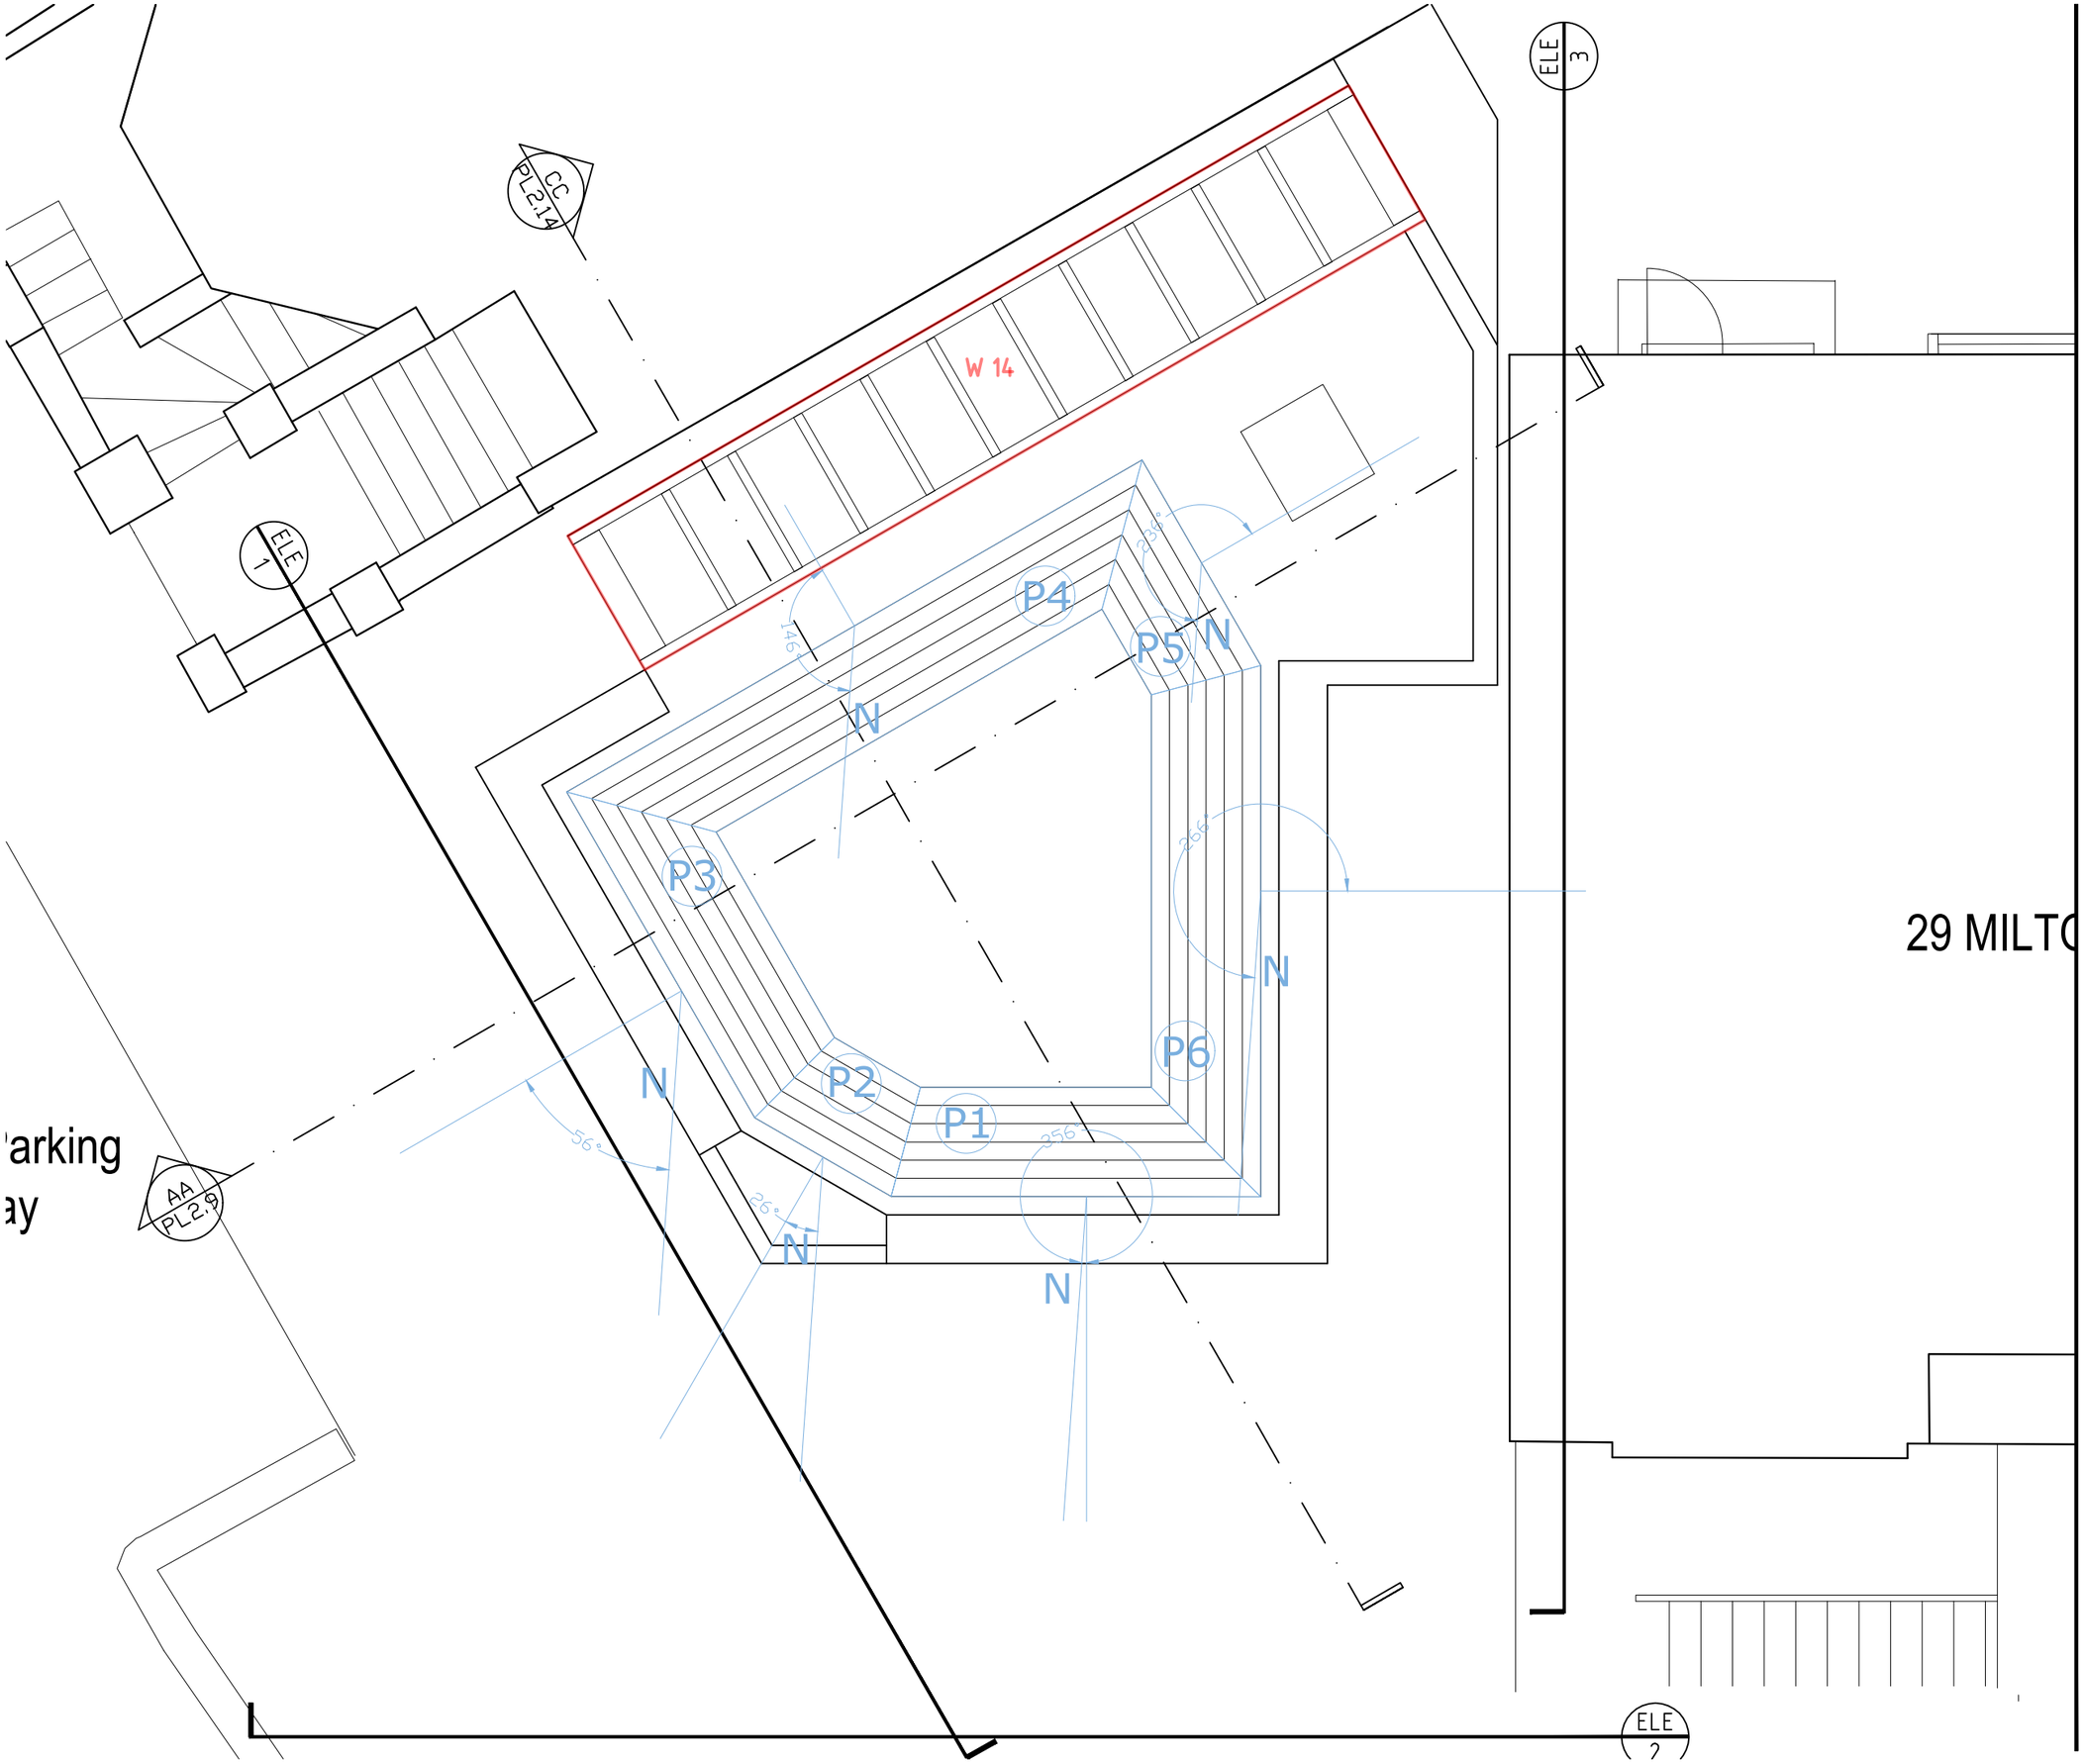

P4 Pitch

PH_Glazed Roof

0 m 1 2 m

CLIENT
John Healy
Siobhan O'Shaughnessy

ARCHITECT
ICE ARCHITECTS | 70 White Lion Street | N1 9PP london | uk
telephone + 44 (0) 20 32150015
www.ice-architects.com | ice-london@ice-architects.com

KEYPLAN

NOTES:

N

NO.	DATE	ISSUE
-	25.07.2023	First Issue

REVISIONS

PROJECT
Land adjacent to
29 Milton Park

DRAWING TITLE
ROOF PLAN - PROPOSED
PASSIVE HOUSE

DATE 01.11.2021
SCALE 1/50 @ A3
ICE JOB NO. ICE 21 273
CAD FILE NAME PL20

DRAWING NO. PL20.5
REVISION -

© Copyright ICE ARCHITECTS LTD. 2023