



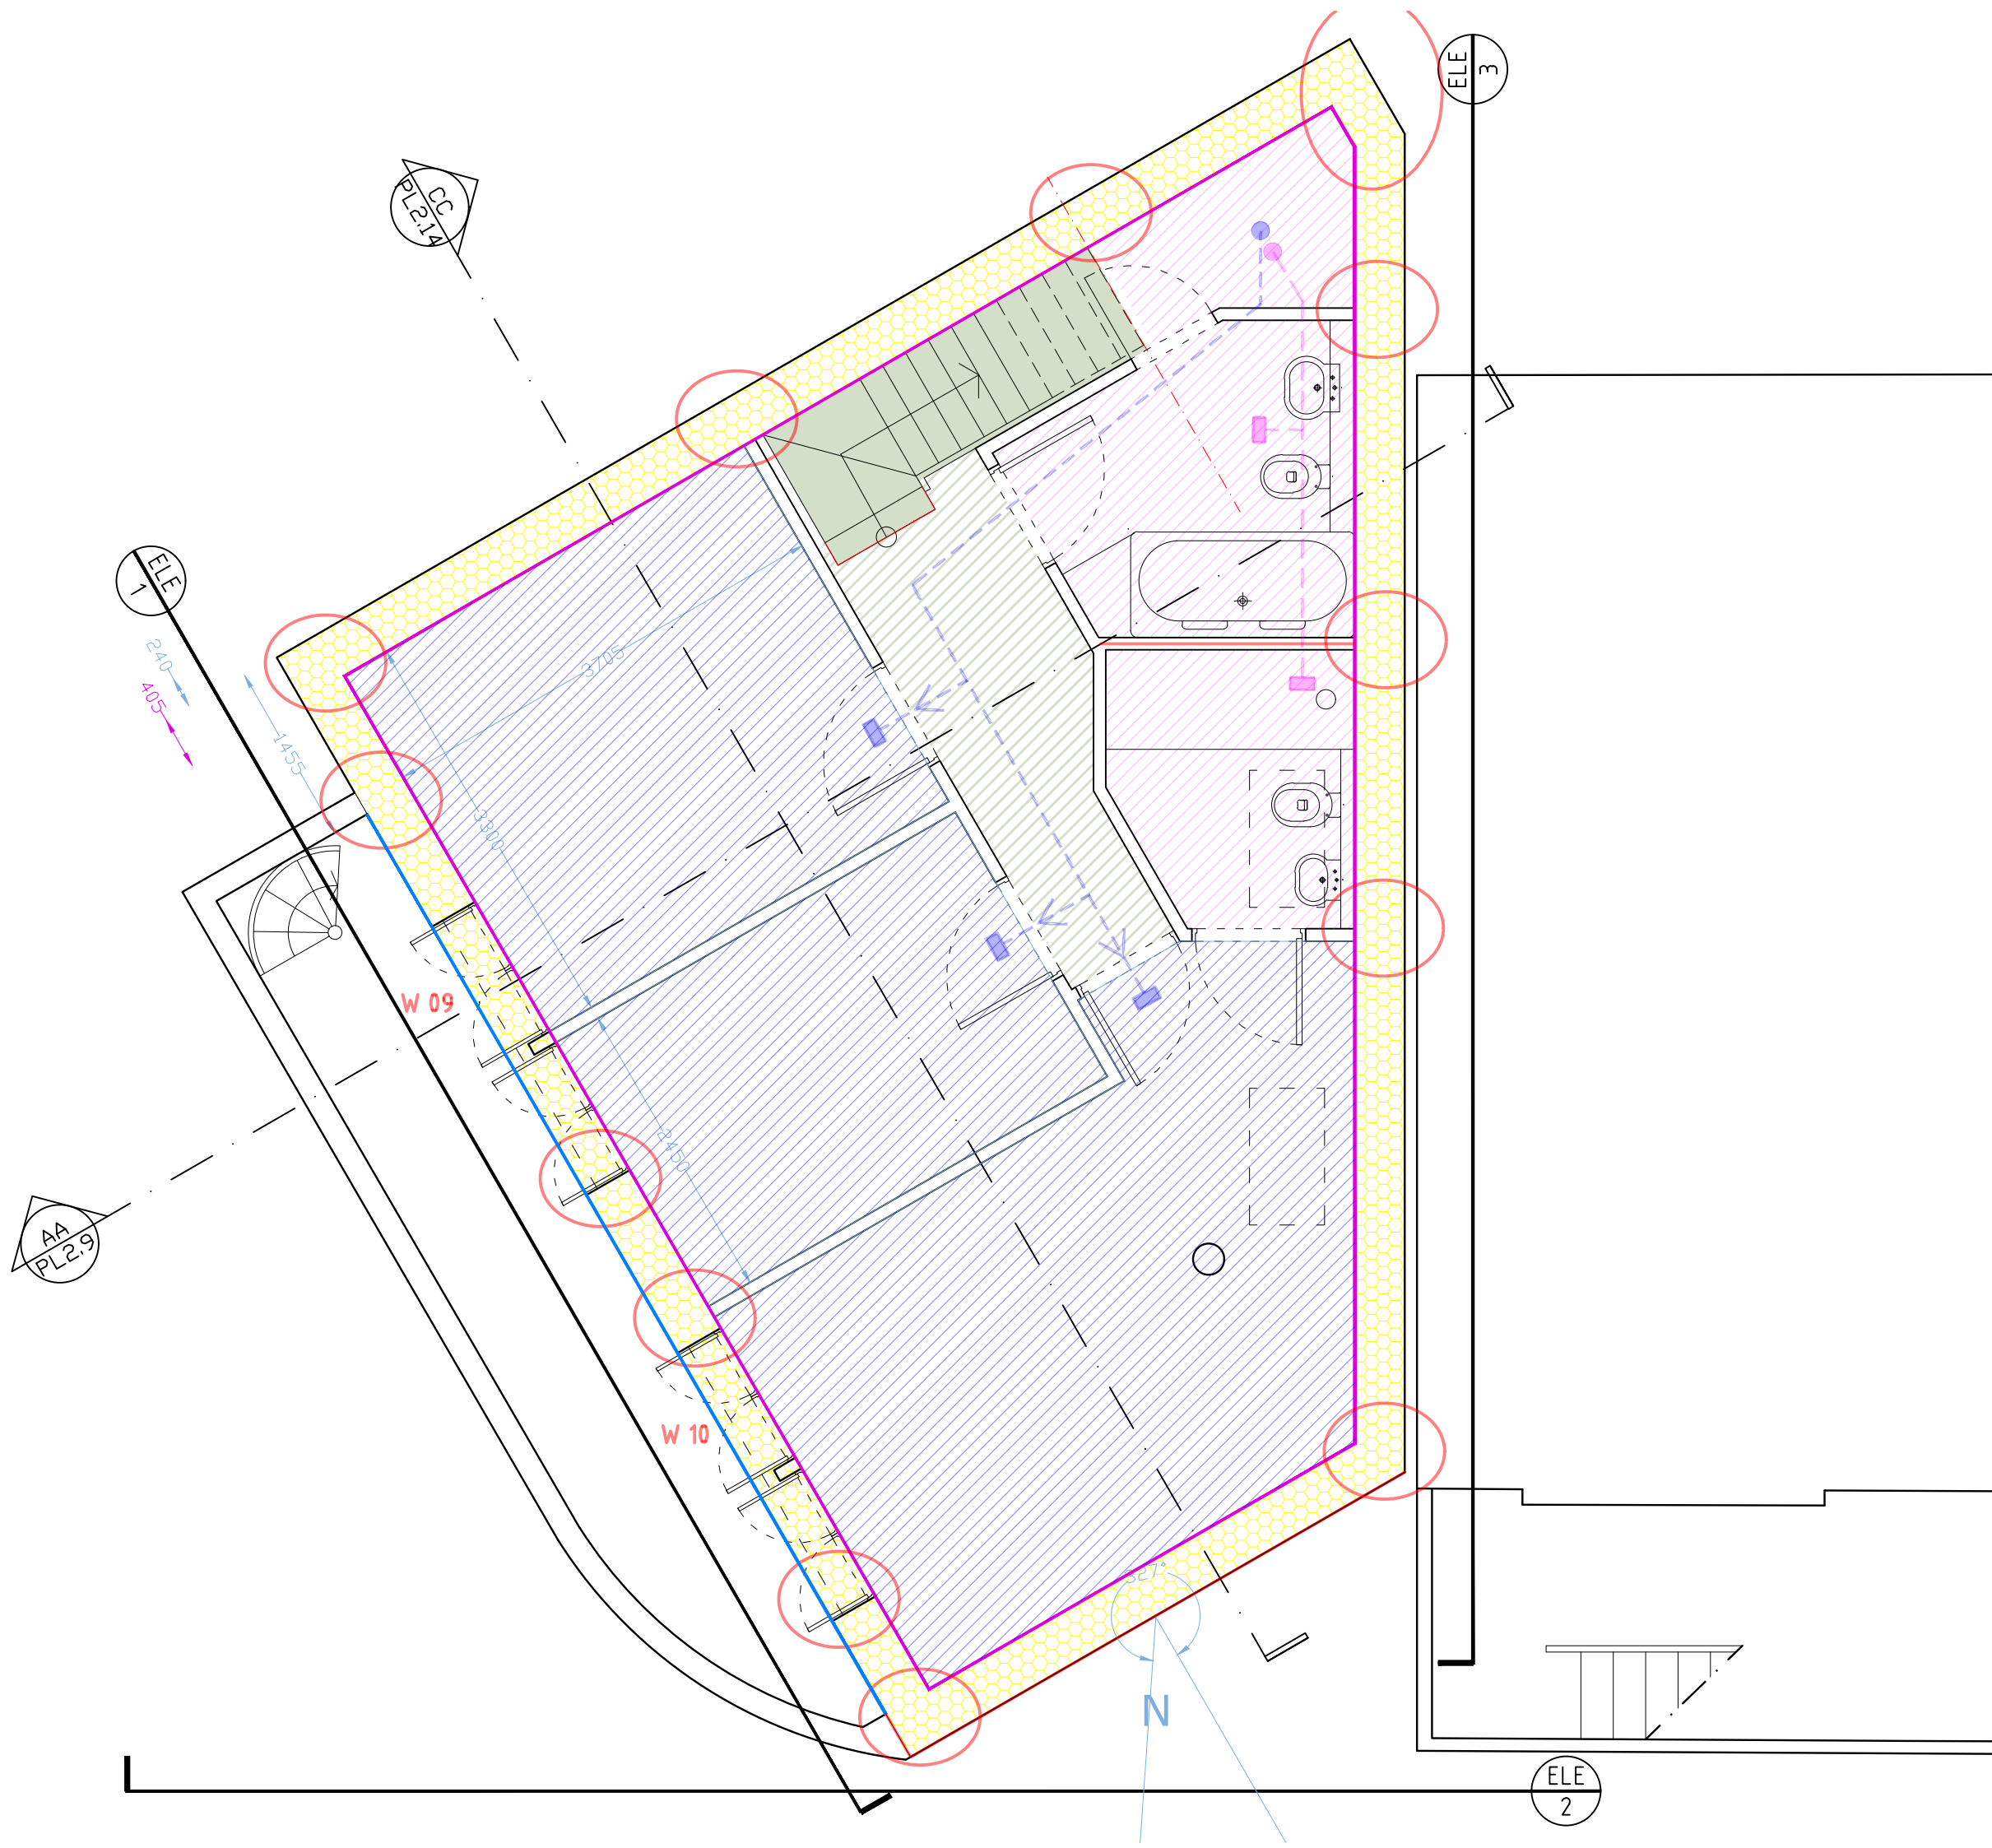


LEGEND

- PH_Airtight Layer
- PH_Windtight Layer
- PH_Air Supply
- PH_Extract
- PH_Vertical Thermal Bridge
- PH_Shading
- PH_Thermal Insulation
- PH_Air Supply Zone
TFA 100% in account
- PH_Extract Zone
TFA 100% in account
- PH_Transfer Zone
TFA 100% in account
- TFA 50% IN ACCOUNT
- TFA 0% IN ACCOUNT

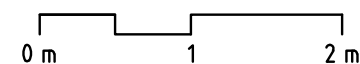

CLIENT
John Healy
Siobhan O'Shaughnessy

ARCHITECT
ice
ICE ARCHITECTS | 70 White Lion Street | N1 9PP London | uk
telephone +44 (0) 20 3250015
www.ice-architects.com | ice-london@ice-architects.com

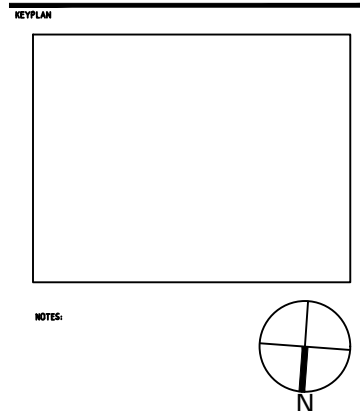

25.07.2023 First Issue

NO. DATE ISSUE
REVISIONS
PROJECT

Land adjacent to
29 Milton Park

DRAWING TITLE
BASEMENT PLAN - PROPOSED
PASSIVE HOUSE

DATE 01.11.2021
SCALE 1/50 @ A3
ICE JOB NO. ICE 21 273
CAD FILE NAME PL20
DRAWING NO. PL20.1
REVISION -
© Copyright ICE ARCHITECTS LTD. 2023