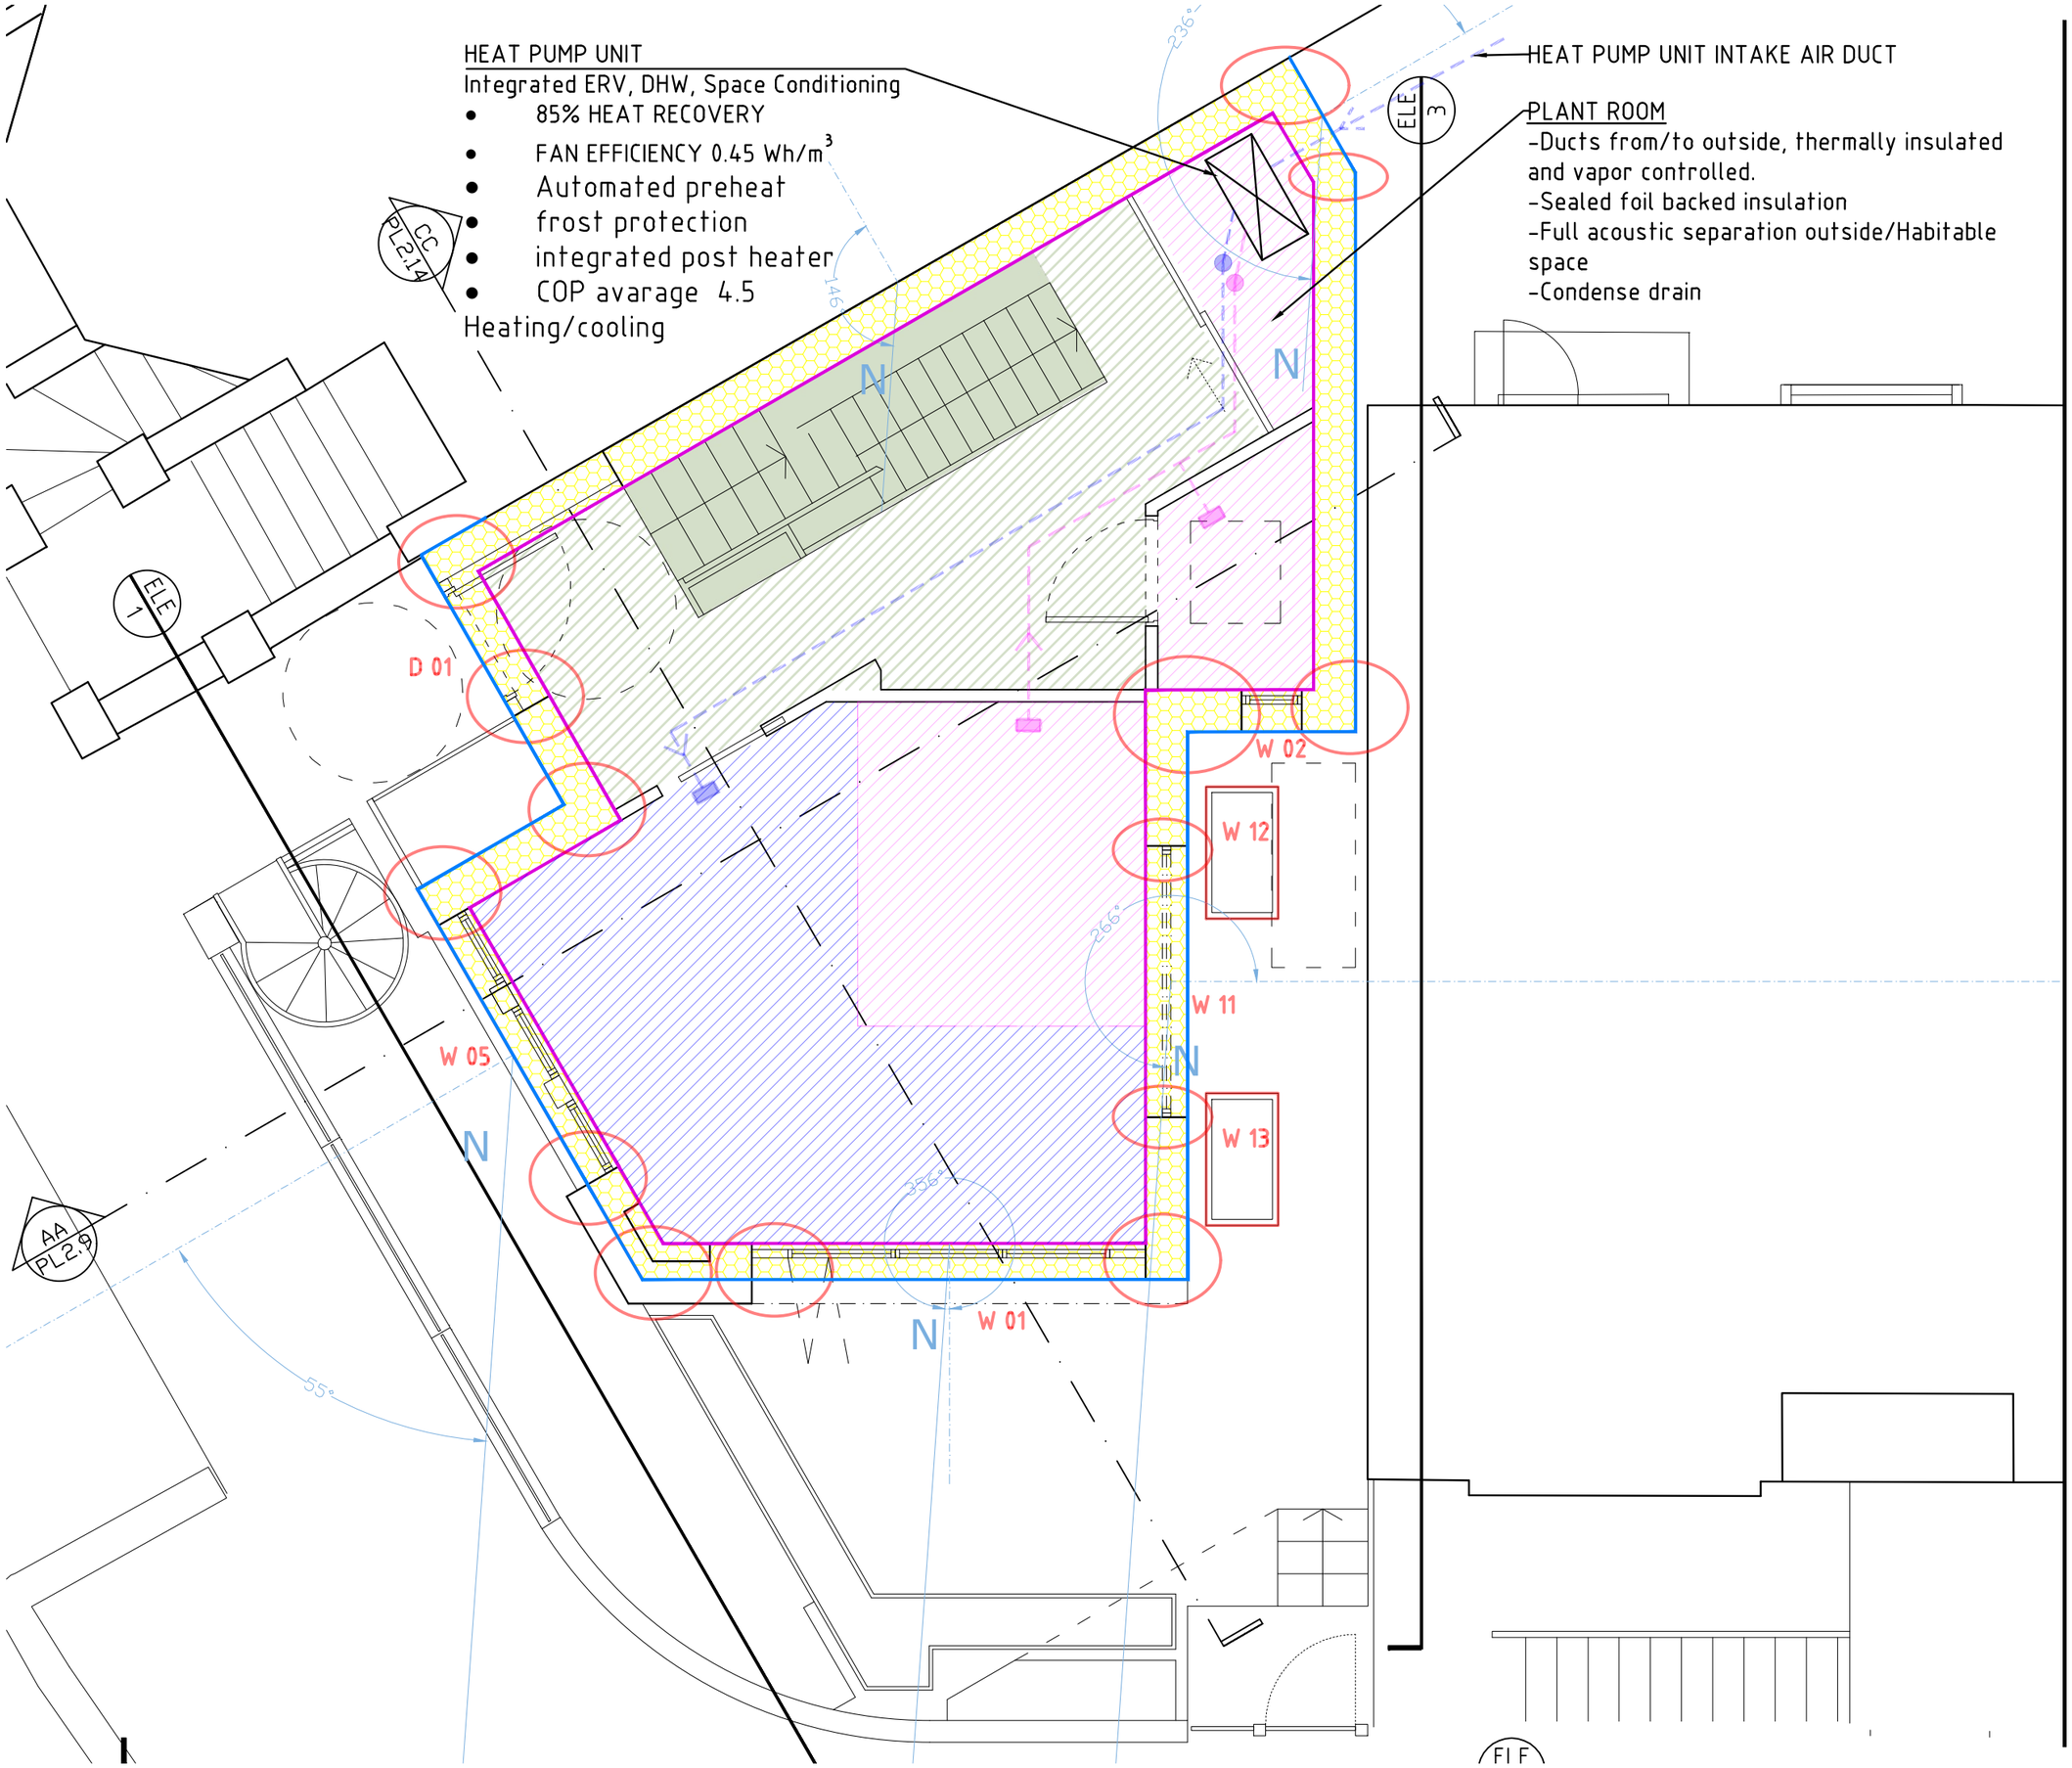

LEGEND

- PH_Airtight Layer
- PH_Windtight Layer
- PH_Air Supply
- PH_Extract
- PH_Thermal Bridge
- PH_Shading
- PH_Thermal Insulation
- PH_Air Supply Zone TFA 100% in account
- PH_Extract Zone TFA 100% in account
- PH_Tranfer Zone TFA 100% in account
- TFA 50% IN ACCOUNT
- TFA 0% IN ACCOUNT

0 m 1 2 m

CLIENT
John Healy
Siobhan O'Shaughnessy

ARCHITECT
ICE ARCHITECTS | 78 White Lion Street | N1 9PP London | uk
telephone + 44 (0) 20 32150015
www.ice-architects.com | ice-london@ice-architects.com

KEYPLAN

NOTES:

NO.	DATE	ISSUE
-	25.07.2023	First Issue

REVISIONS

PROJECT
Land adjacent to
29 Milton Park

DRAWING TITLE
GROUND FLOOR PLAN -
PROPOSED PASSIVE HOUSE

DATE	DRAWING NO.	REVISION
01.11.2021	PL20.2	-

SCALE
1/50 @ A3

ICE JOB NO.
ICE 21 273

CAD FILE NAME
PL20

© Copyright ICE ARCHITECTS LTD. 2023