


DISCLAIMER
Drawing to be read in conjunction with all the relevant information.
All written dimensions to be checked on site before work commences. Discrepancies, where identified, must be reported to the architect immediately.
This drawing is the property of LIFE+U DESIGN and must not be reproduced or disclosed to any unauthorised person either wholly or in part without written consent.

NOTES / REMS

01	00/00/000	Issued to/for
REV.	DATE	DESCRIPTION

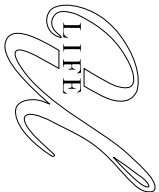

**LIFE+U
DESIGN**

W life+u.design.com
E carlo@life+u.design.com
T +44 (0) 20 7675 9898
M +44 (0) 77 66745 9415

CLIENT

PROJECT


42 Hewitt Road
N8 0BL

SCALE	DATE
1:500 & 1:1250@A3	2023/10



DRAWN BY	CHECKED BY
----------	------------

DRAWING TITLE
EXISTING
SITE & LOCATION PLANS

DRAWING NO.	PROJECT NO.	REV.
EX01	21012	-

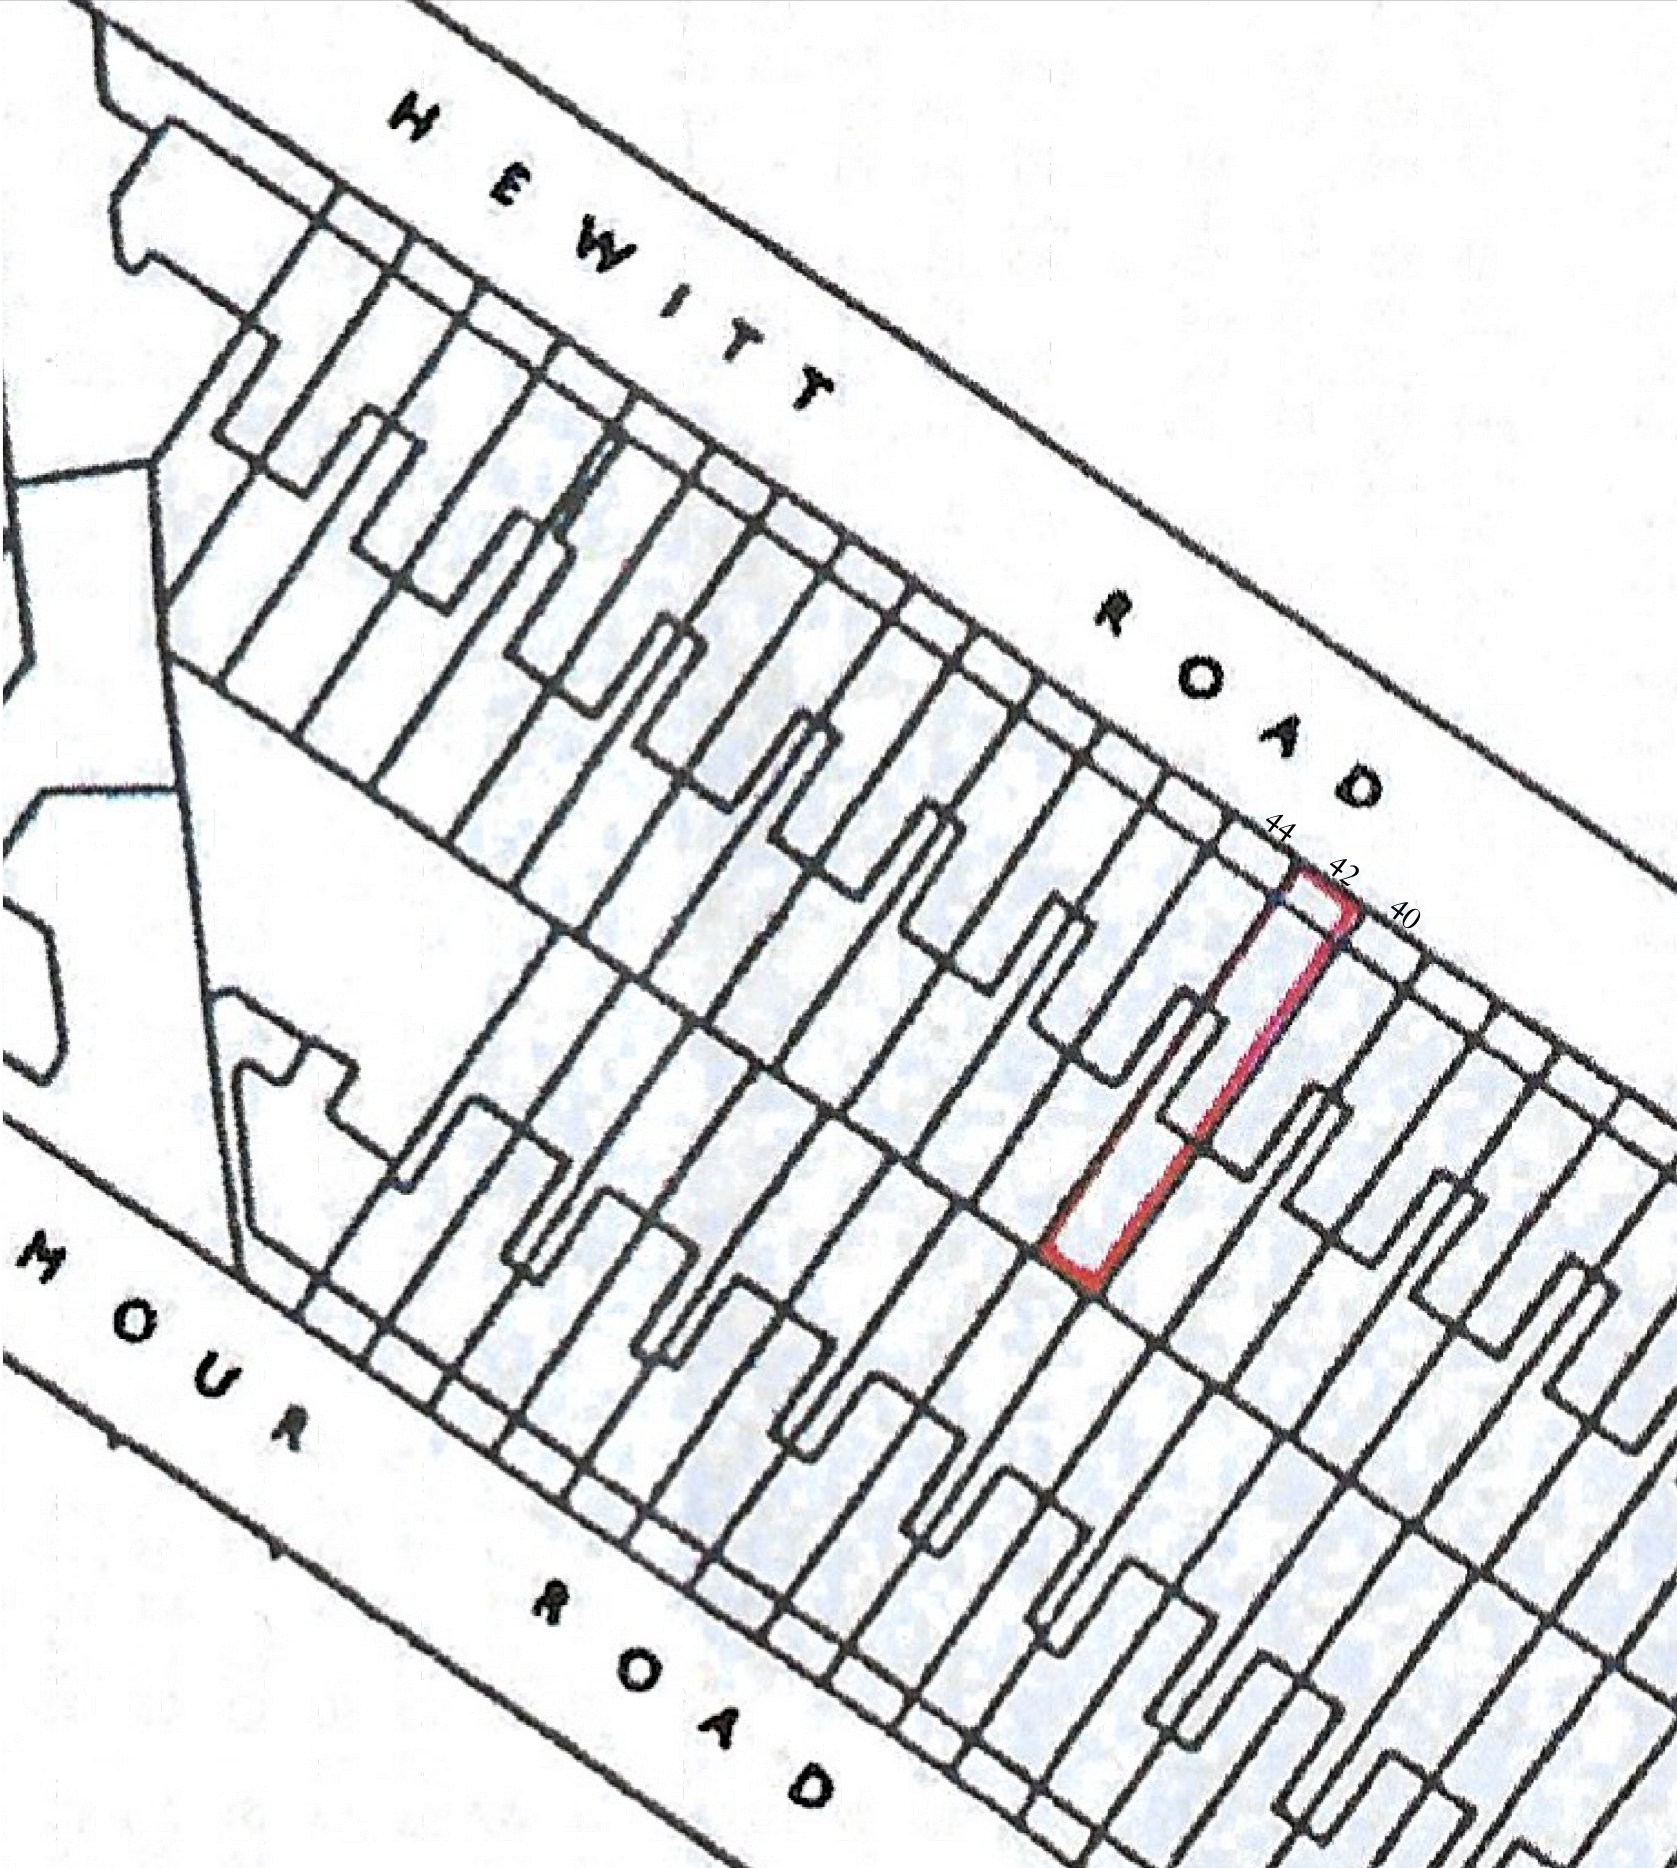

S I T E P L A N 1:500

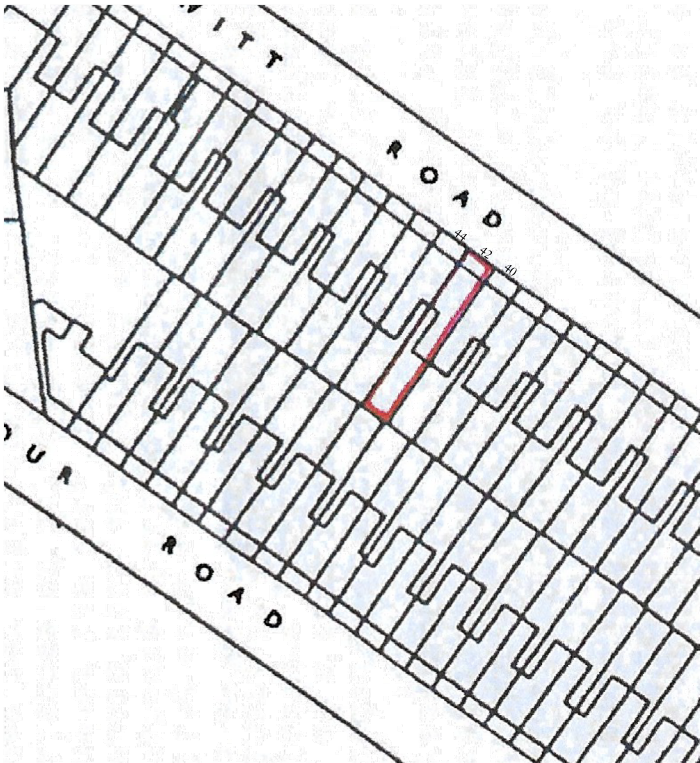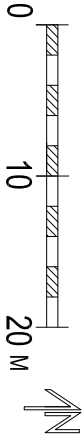

S I T E L O C A T I O N P L A N 1:1250

