

DISCLAIMER
Drawing to be read in conjunction with all the relevant information.
All written dimensions to be checked on site before work commences. Discrepancies, where identified, must be reported to the architect immediately.
This drawing is the property of LIFE-LU DESIGN and must not be reproduced or disclosed to any unauthorised person either wholly or in part without written consent.


NOTES / KEYS

KEY:

New build

Retain existing

Materials and finishes to match the existing

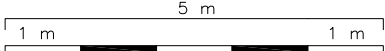

01	00/00/000	Issued to/for
REV.	DATE	DESCRIPTION

LIFE
DESIGN

W

life-design.com

E

enquiries@life-design.com

T

0118 925 0938

M

+44 (0) 77 66 745 415

CLIENT

-


PROJECT

42 Hewitt Road
N8 0BL


SCALE	DATE
1:100@A3	2023/09
DRAWN BY	CHECKED BY

DRAWING TITLE
EXISTING & PROPOSED
SIDE ELEVATIONS

DRAWING NO.	PROJECT NO.	REV.
PL04	23043	-

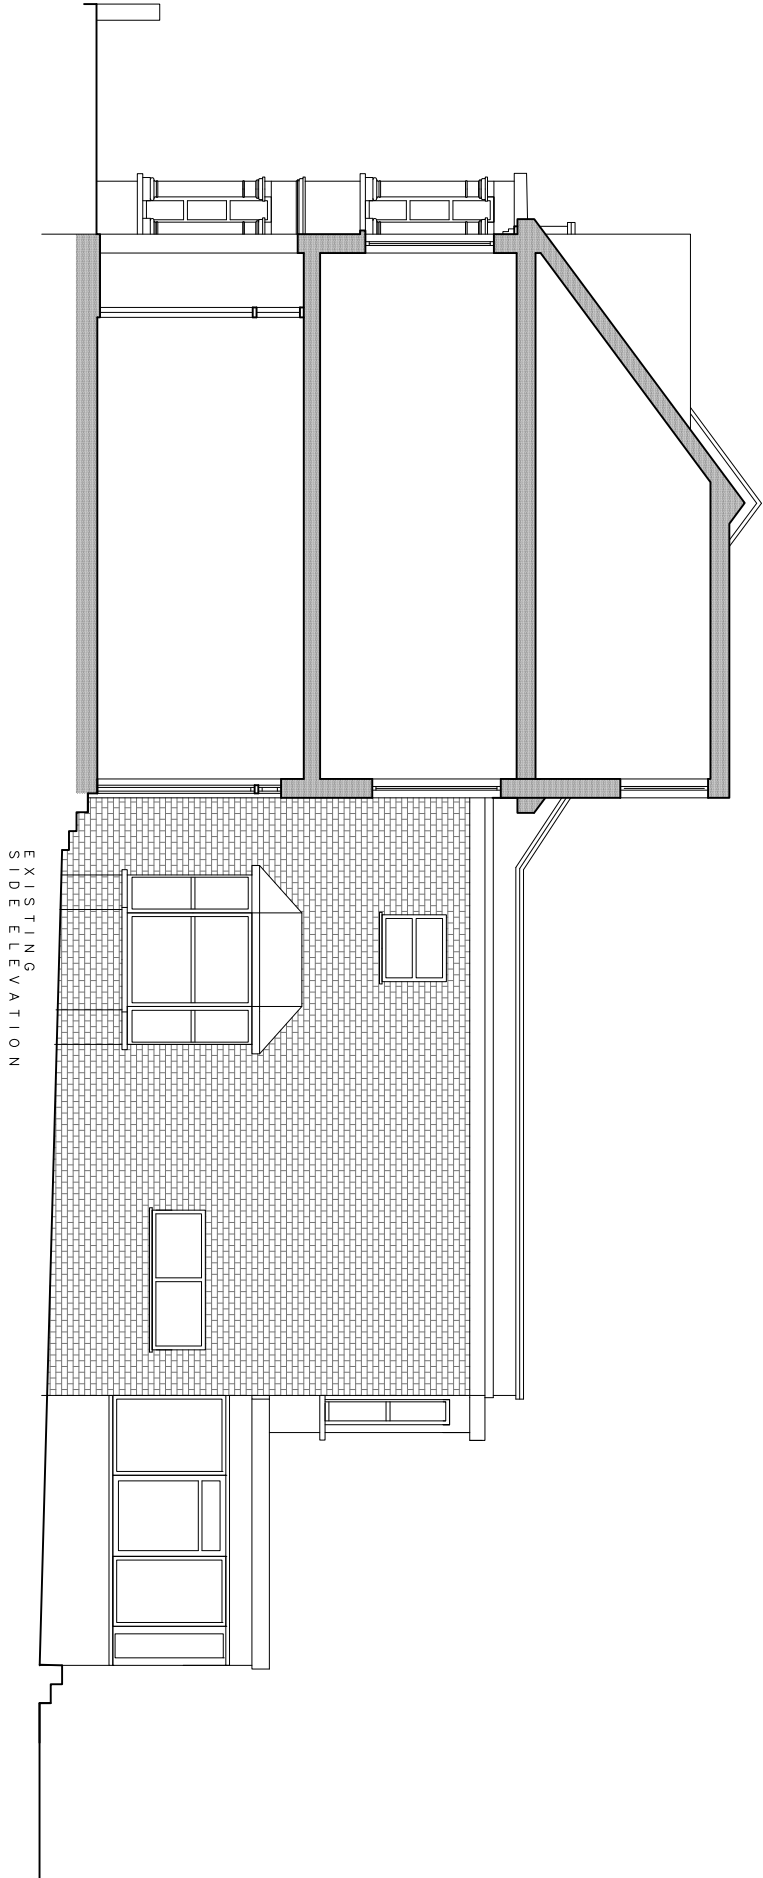

EXISTING
SIDE ELEVATION

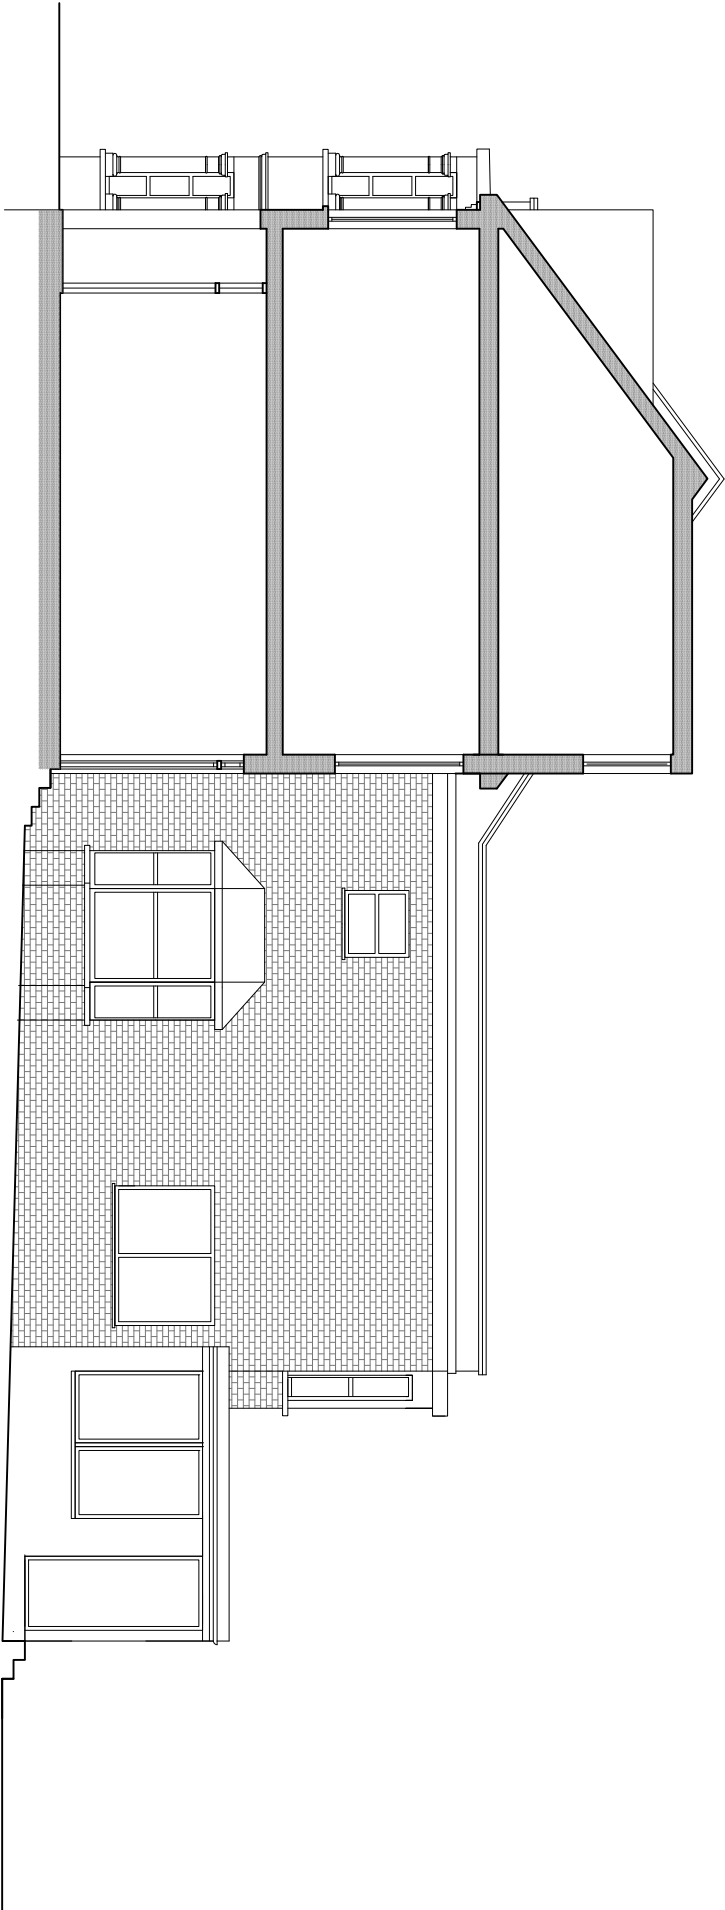

PROPOSED
SIDE ELEVATION