




REVISION No.	REVISION NOTES	DATE
-	-	-

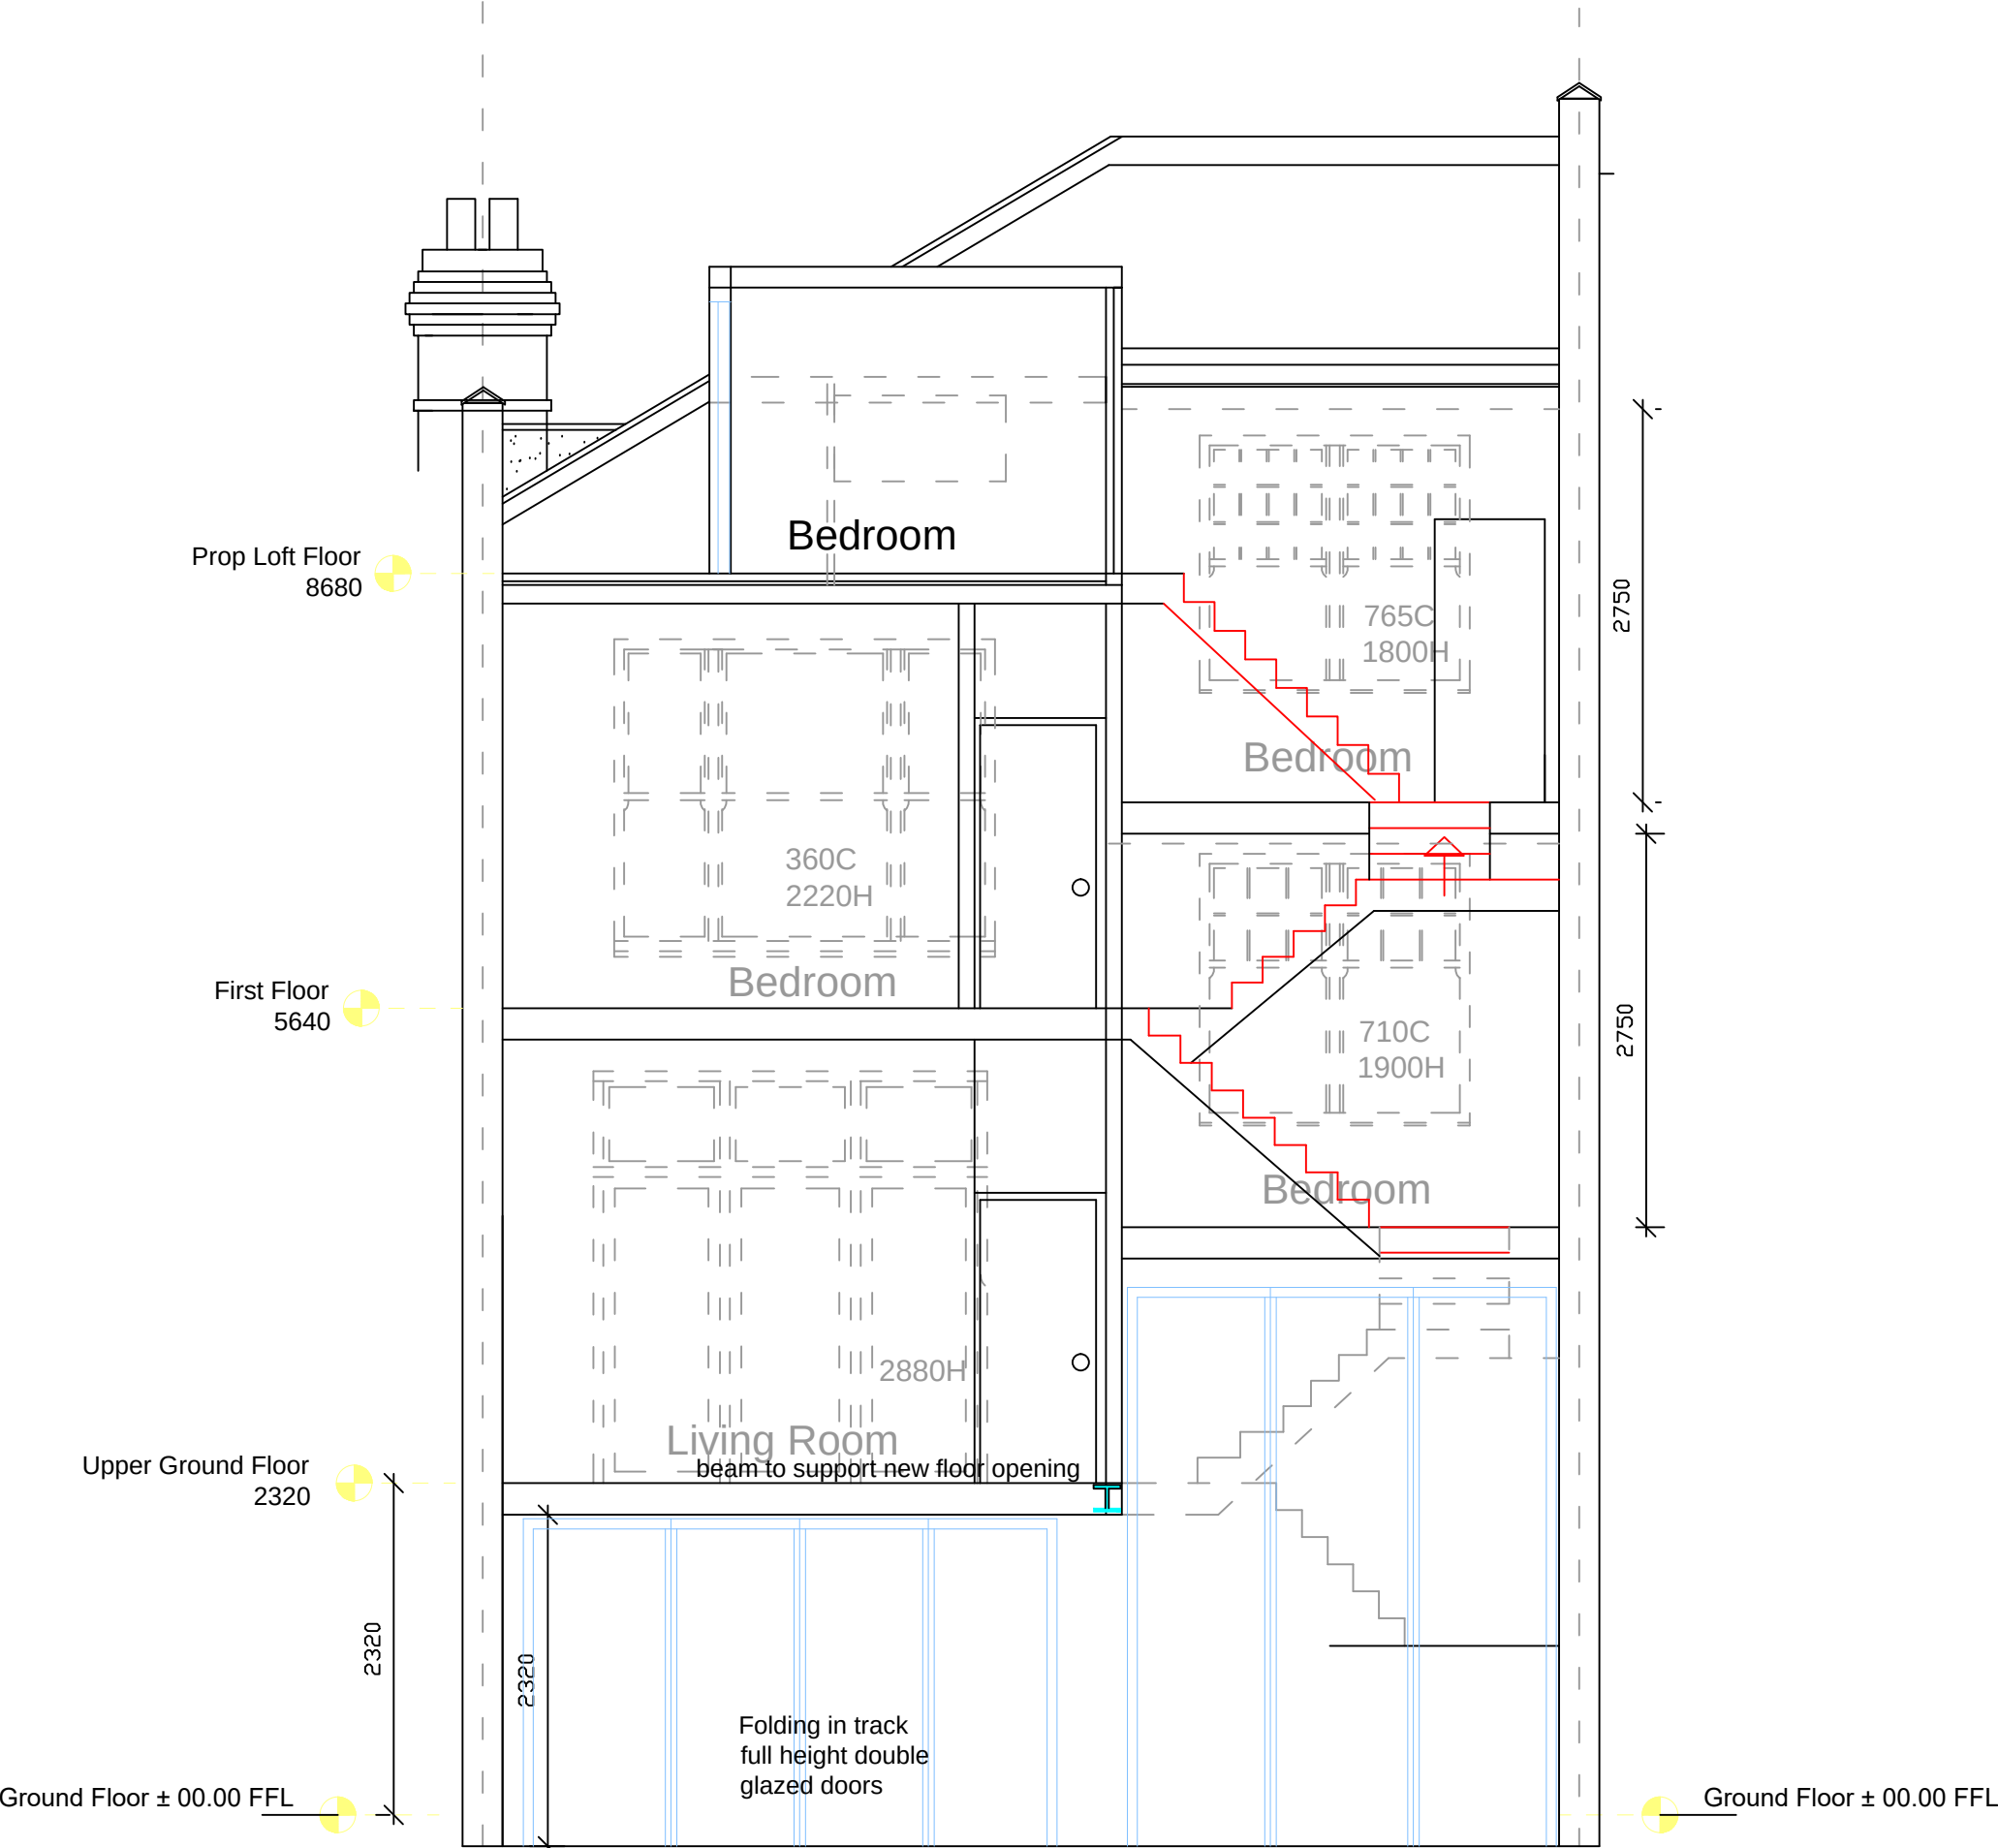



PROPOSED SHORT SECTION

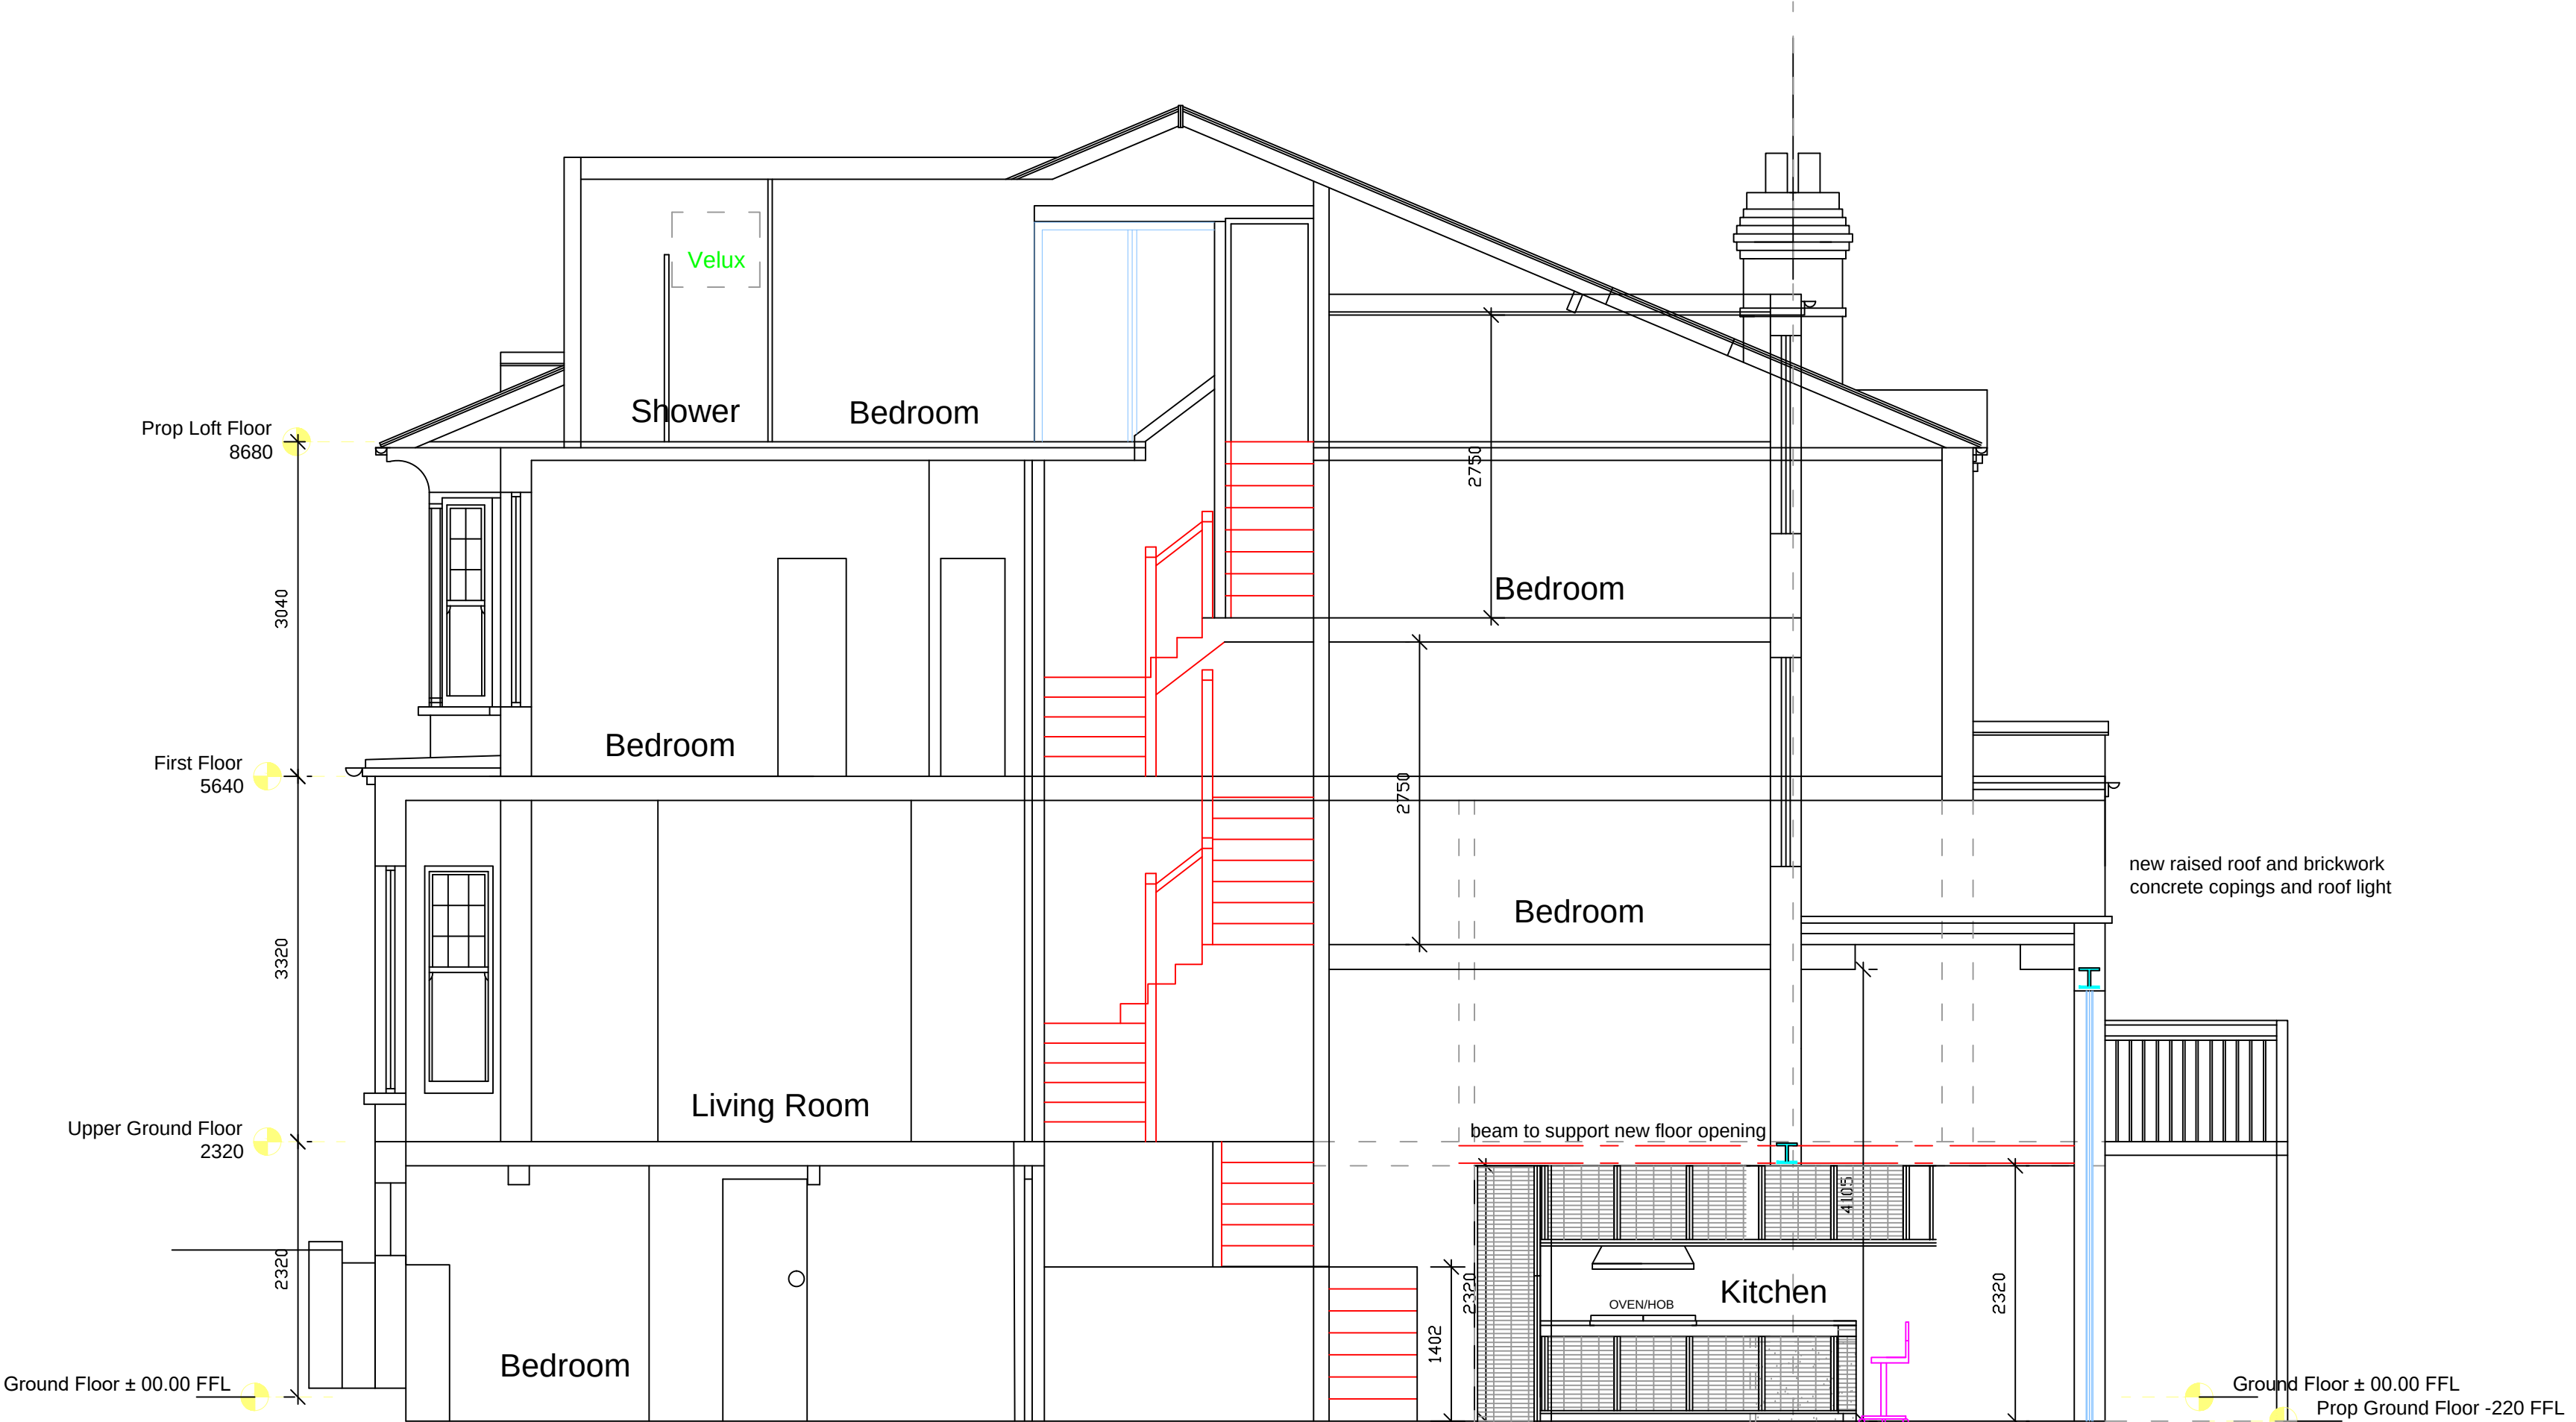

PROPOSED LONG SECTION

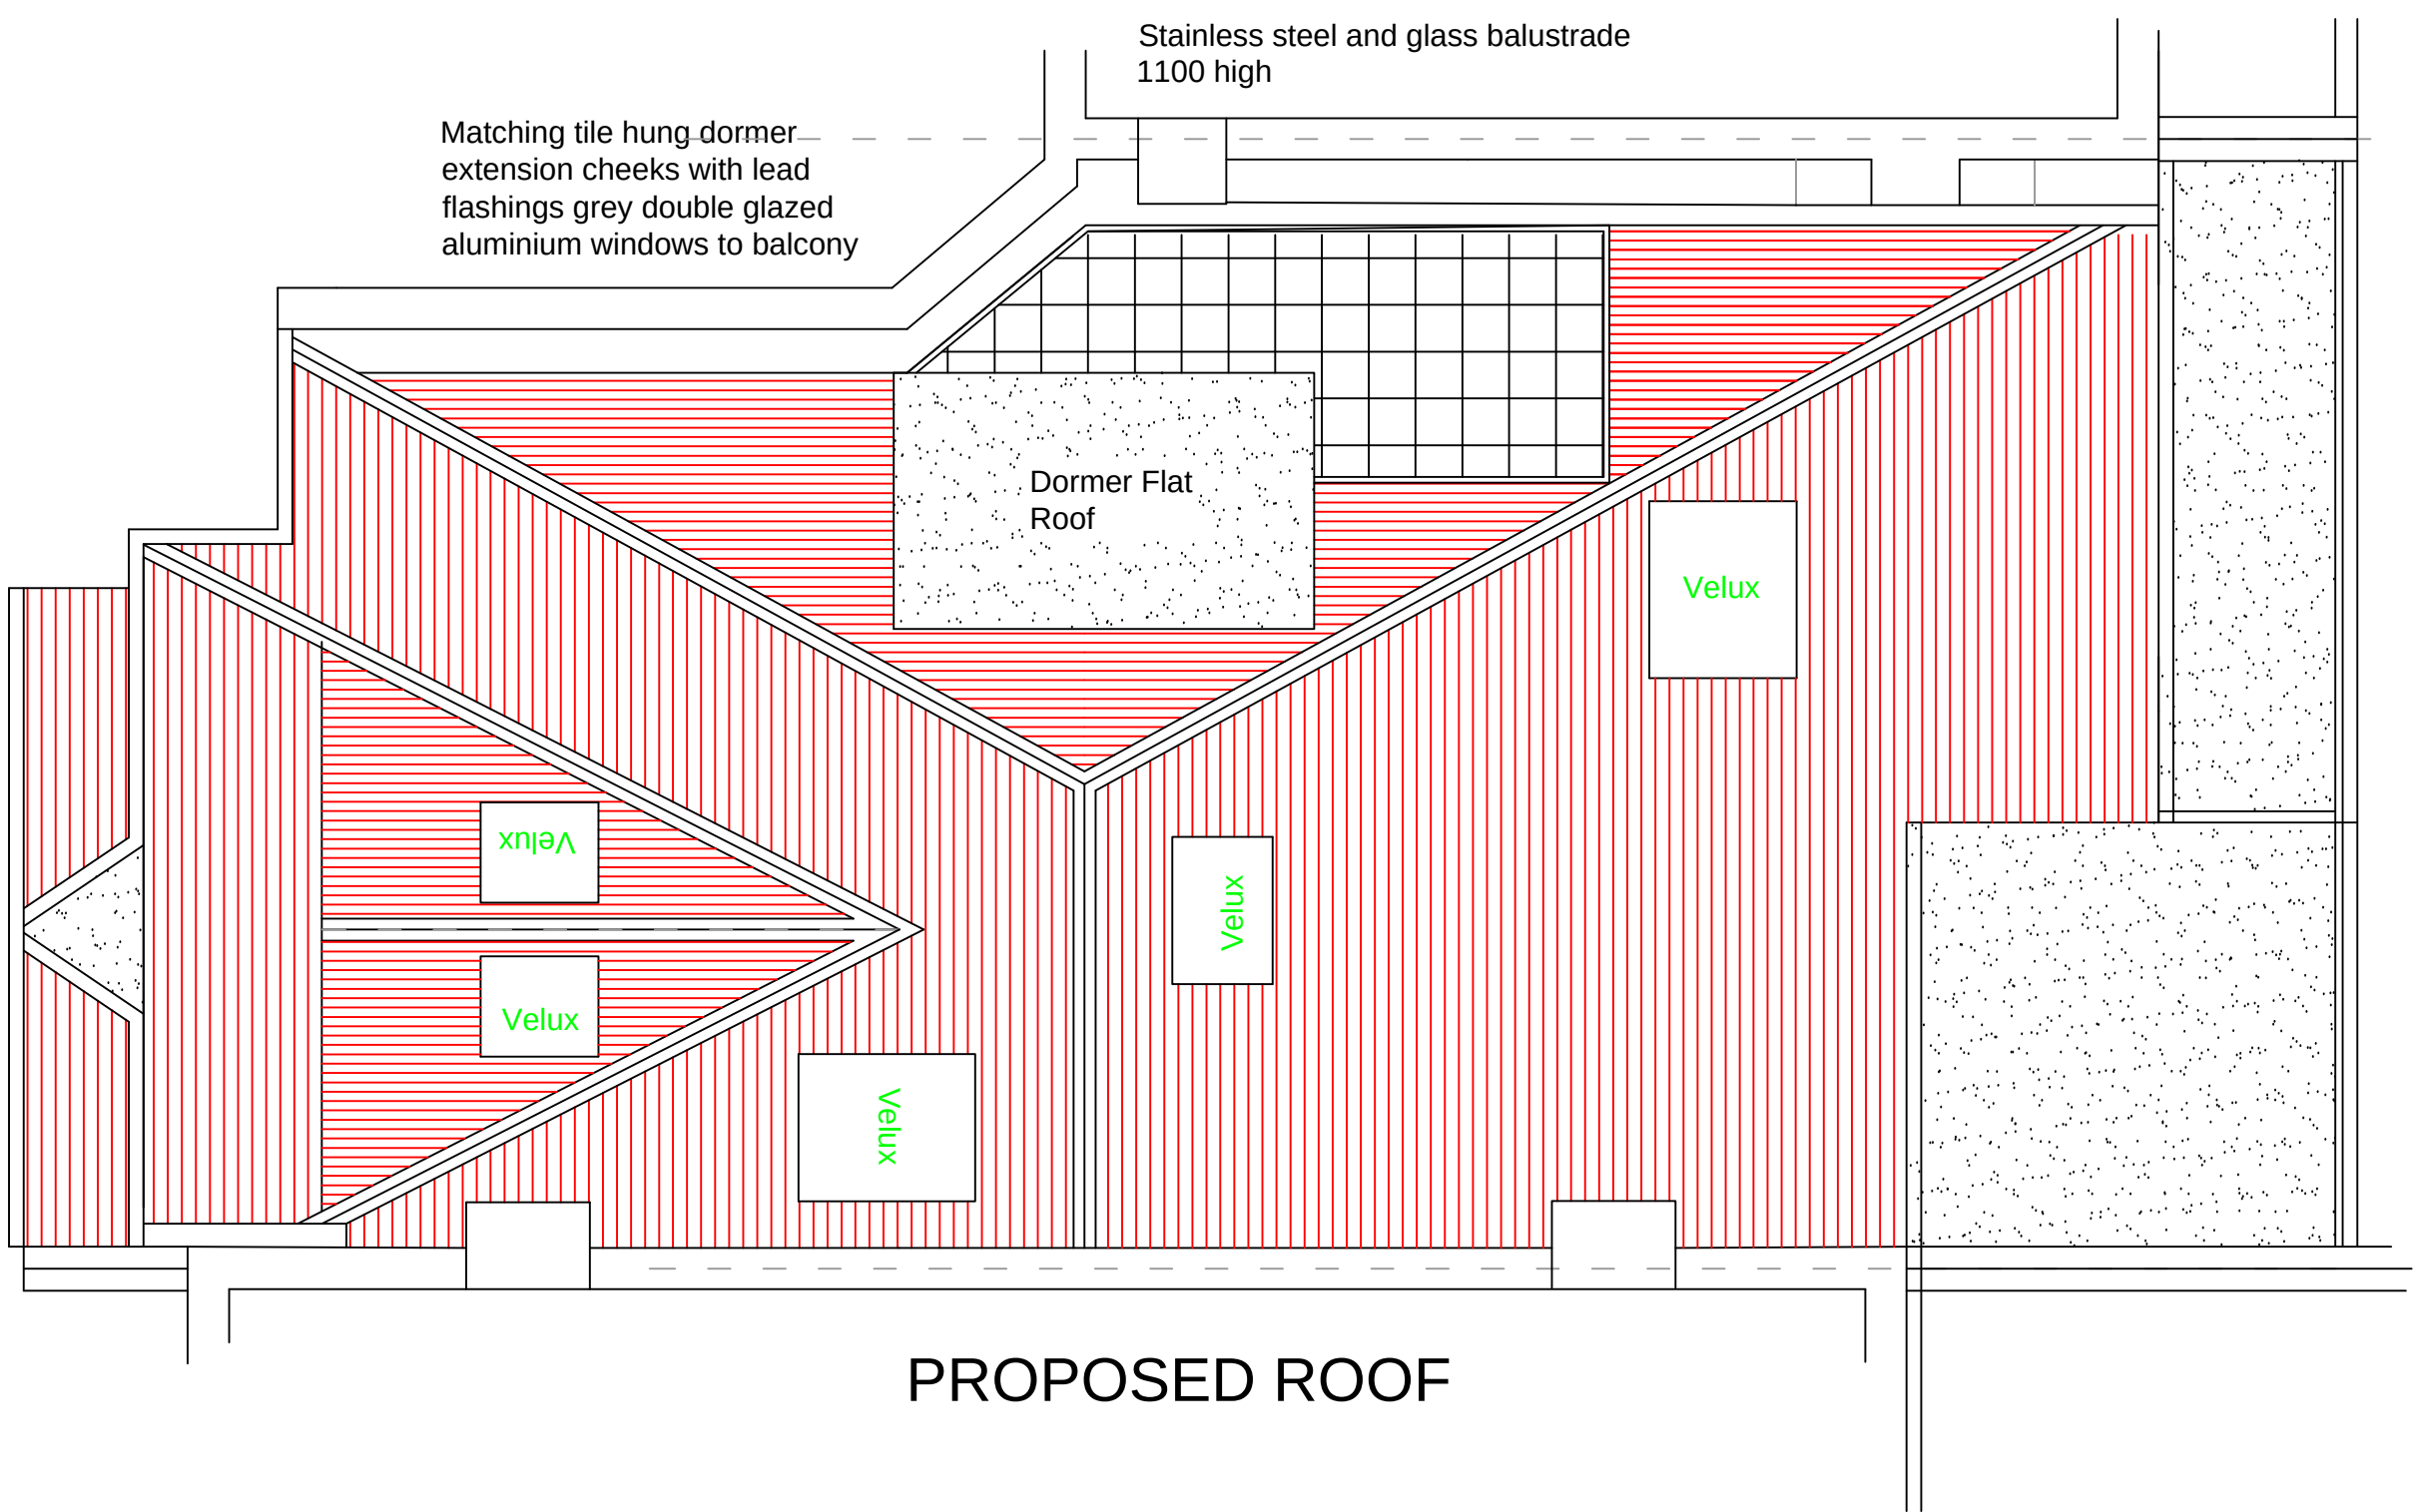

PROPOSED ROOF

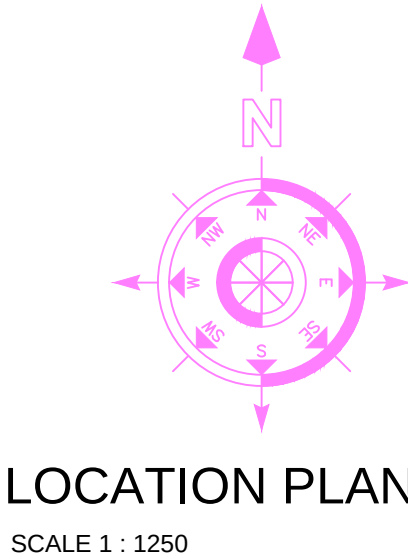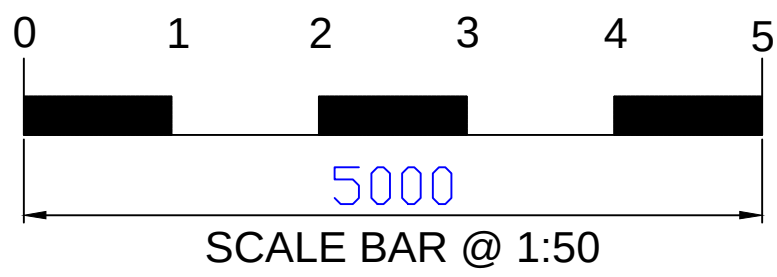

PLANNING ISSUE - 09/10/2023

PROJECT: 23 METHUEN PARK LONDON N10 2JR

CLIENT: TOBY FINDEN-CROFTS & JUSTINE FIELD

DESCRIPTION: PROPOSED PLAN SECTIONS

DRAWING No. 2319 - 06
REVISION. -

SCALE. 1:50 @ A1
DATE. 06/07/2023

BCA
BRYAN CONNOR ASSOCIATES LIMITED
DESIGN & PLANNING CONSULTANTS
2 TREGARON AVENUE, LONDON. N8 9EY Tel: 020 8340 9294 Mob: 07958738247
Email: bryan.connor@outlook.com

THIS DRAWING IS THE PROPERTY OF BRYAN CONNOR ASSOCIATES LTD AND MAY NOT BE REPRODUCED WITHOUT WRITTEN CONSENT