
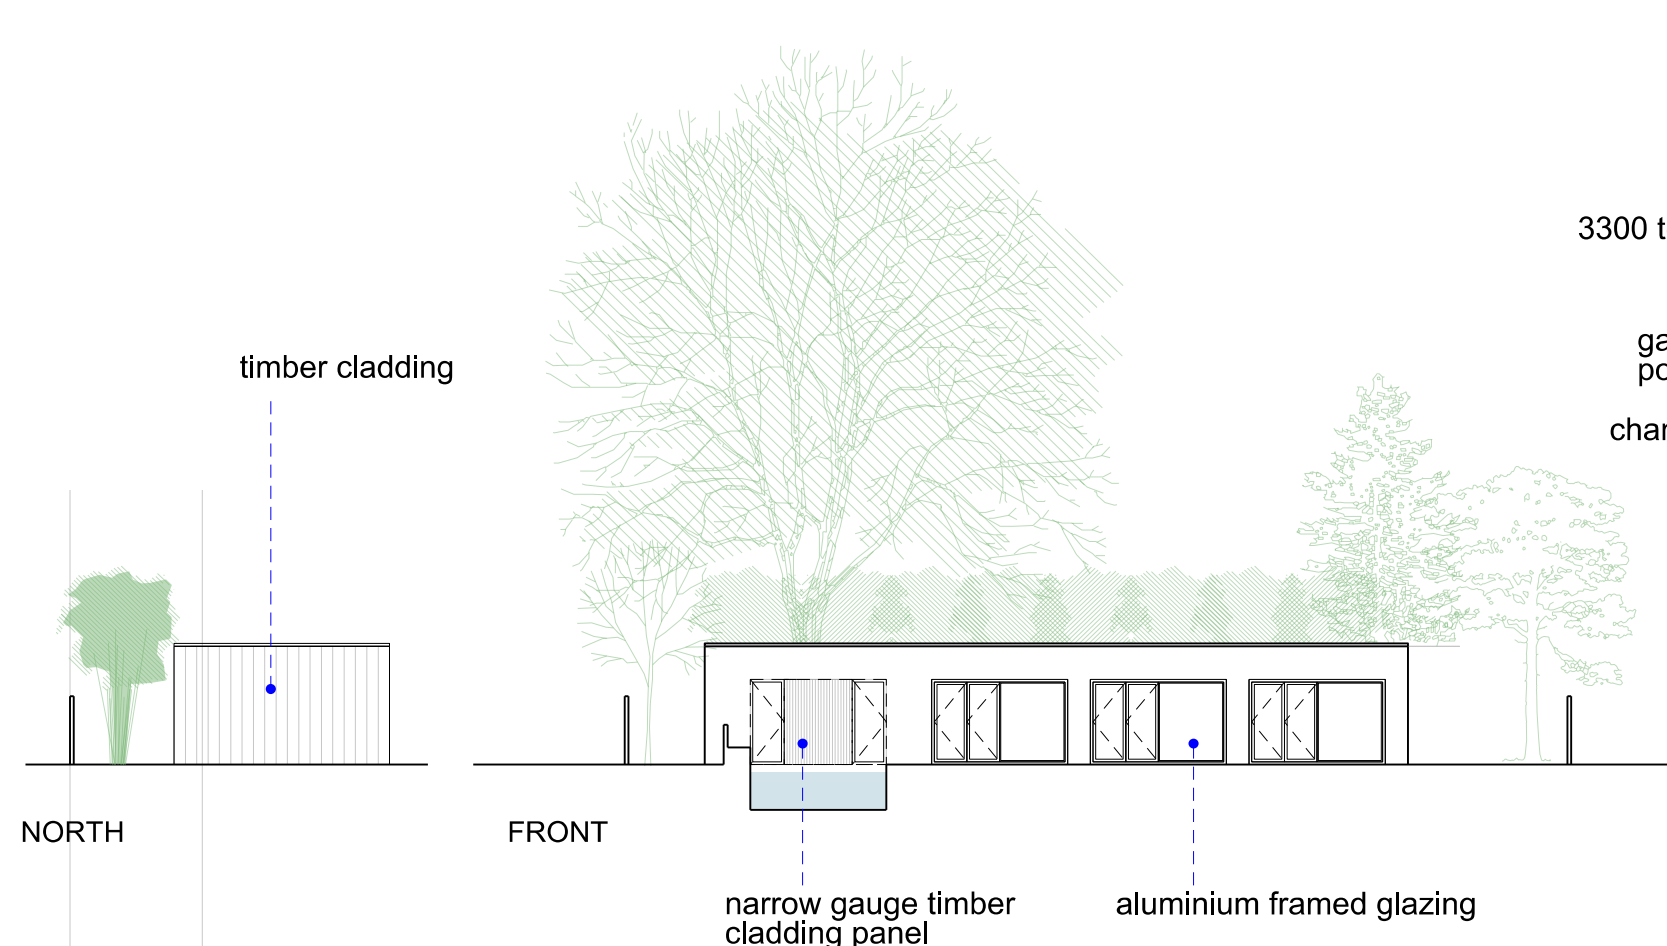


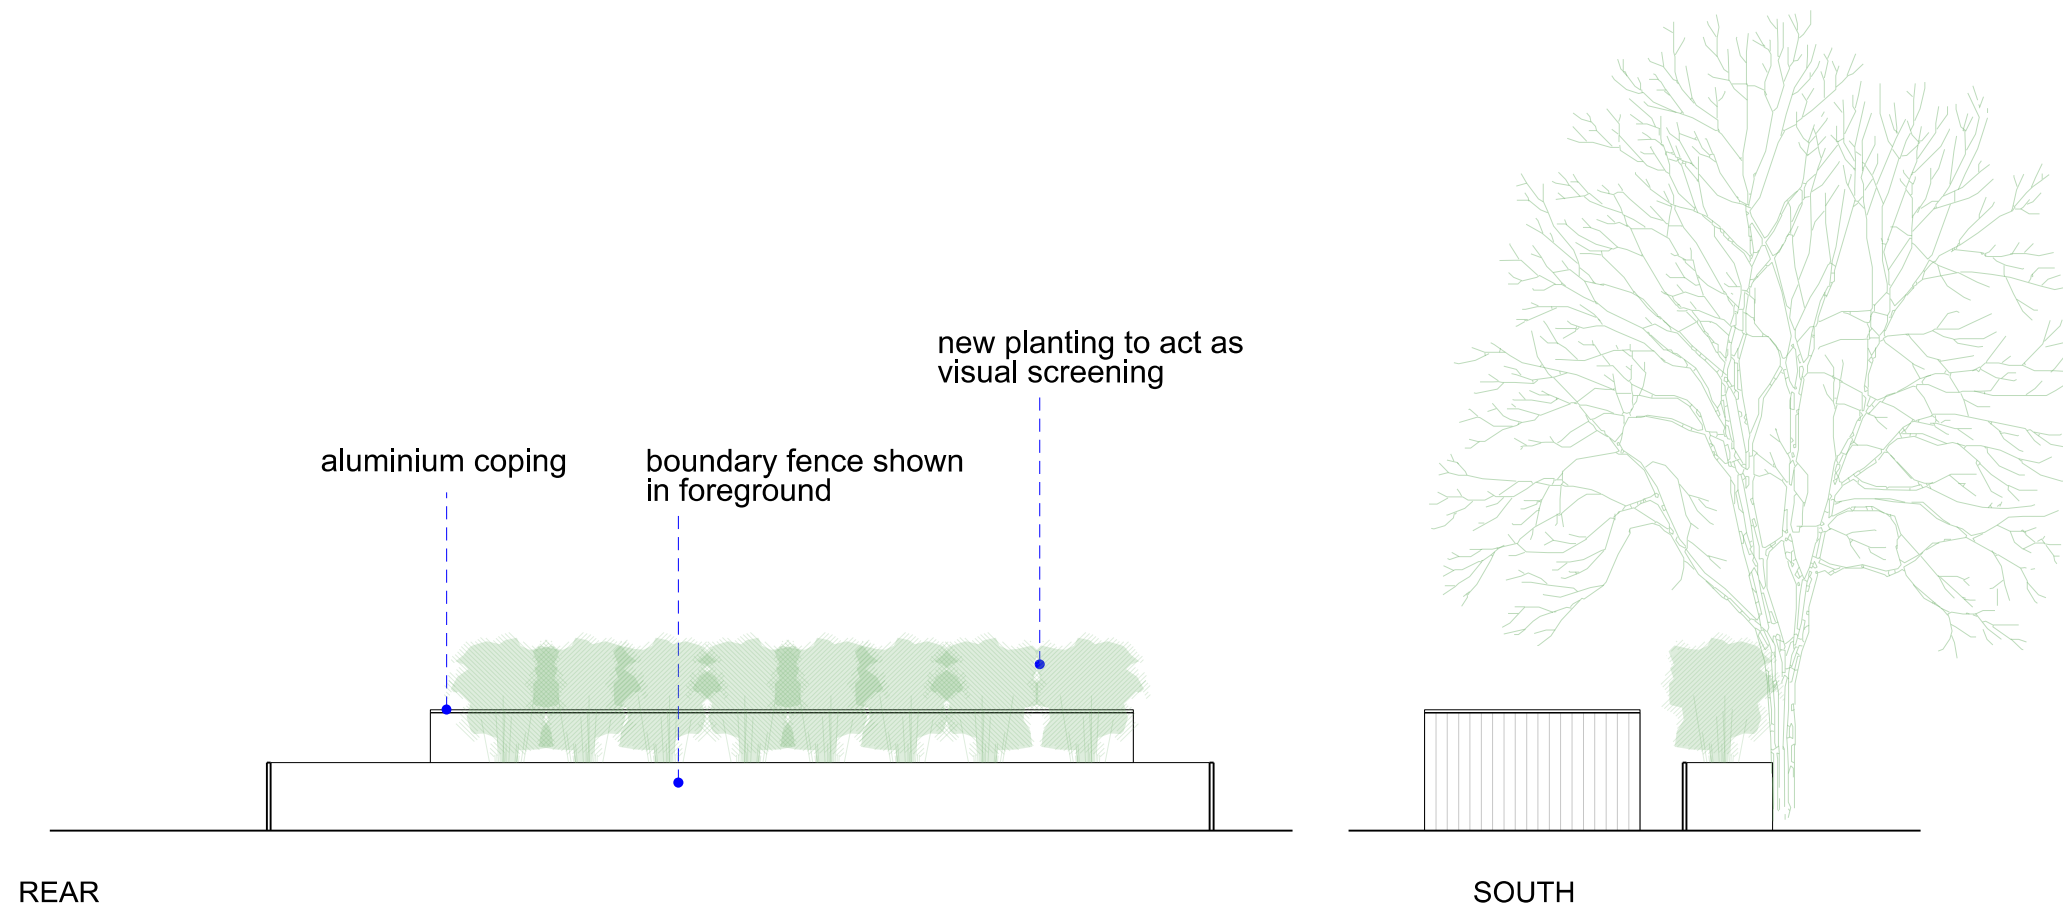

Rev A

Oct 23

Dimensions shown to rear boundary
Notation amended

0 2 4 6 10

37 STORMONT ROAD, HIGHGATE, N6 4NR

PROPOSED ELEVATIONS GYM BLOCK

G M L Architects

UNIT 3,1-4 Christina Street, London, EC2A 4PA
Tel: 020 7729 9595 Fax: 020 7729 1801 info@gmlarchitects.co.uk
SCALE: 1:200@A3
ISSUED FOR: PLANNING
FIRST ISSUED: 15/08/2023
DRAWN BY: PC CHECK BY: PC

5056/PA/30A