





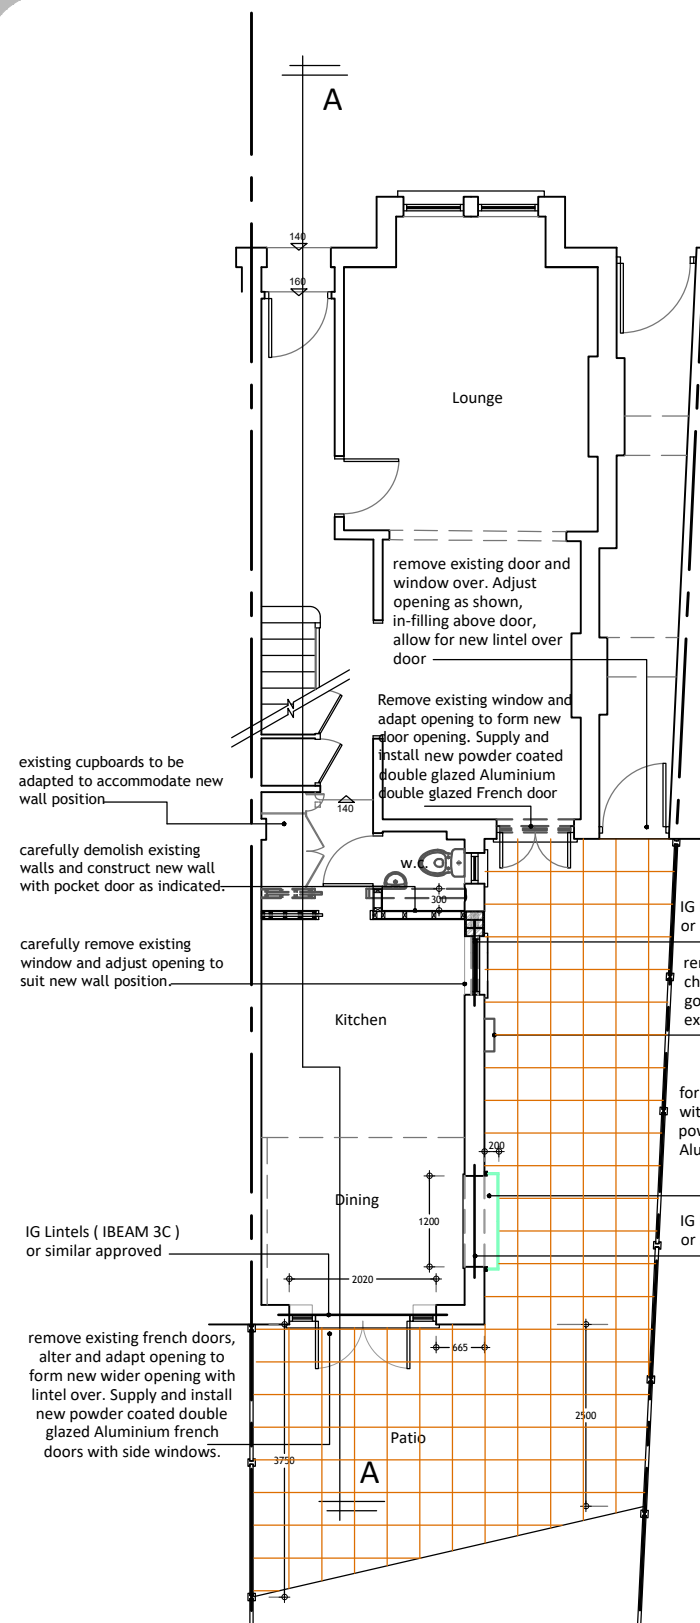


remove all existing blown render and supply and install new specialist render system to external brickwork

remove existing redundant chimney flue riser and make good all finishes to match existing

remove existing window, alter and adapt opening to form new window opening with lintel over. supply and install new powder coated double glazed Aluminium double glazed window.

form new window opening with lintel over and install new powder coated double glazed Aluminium box

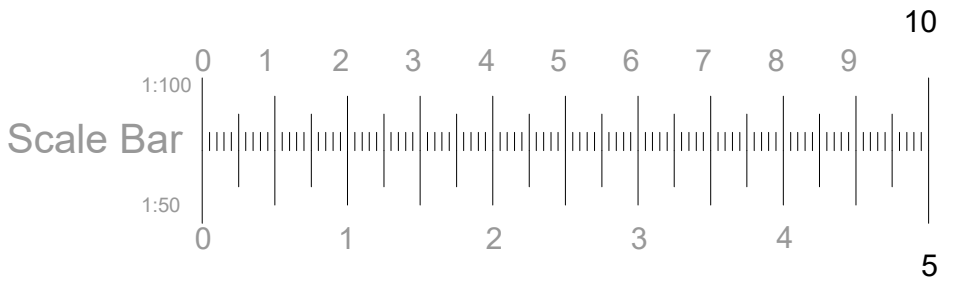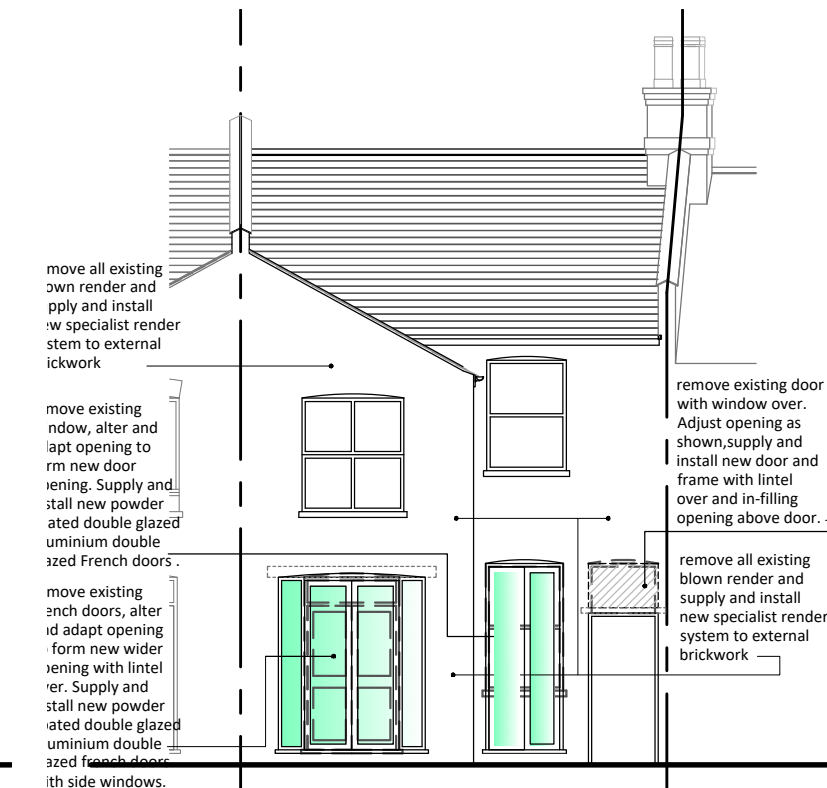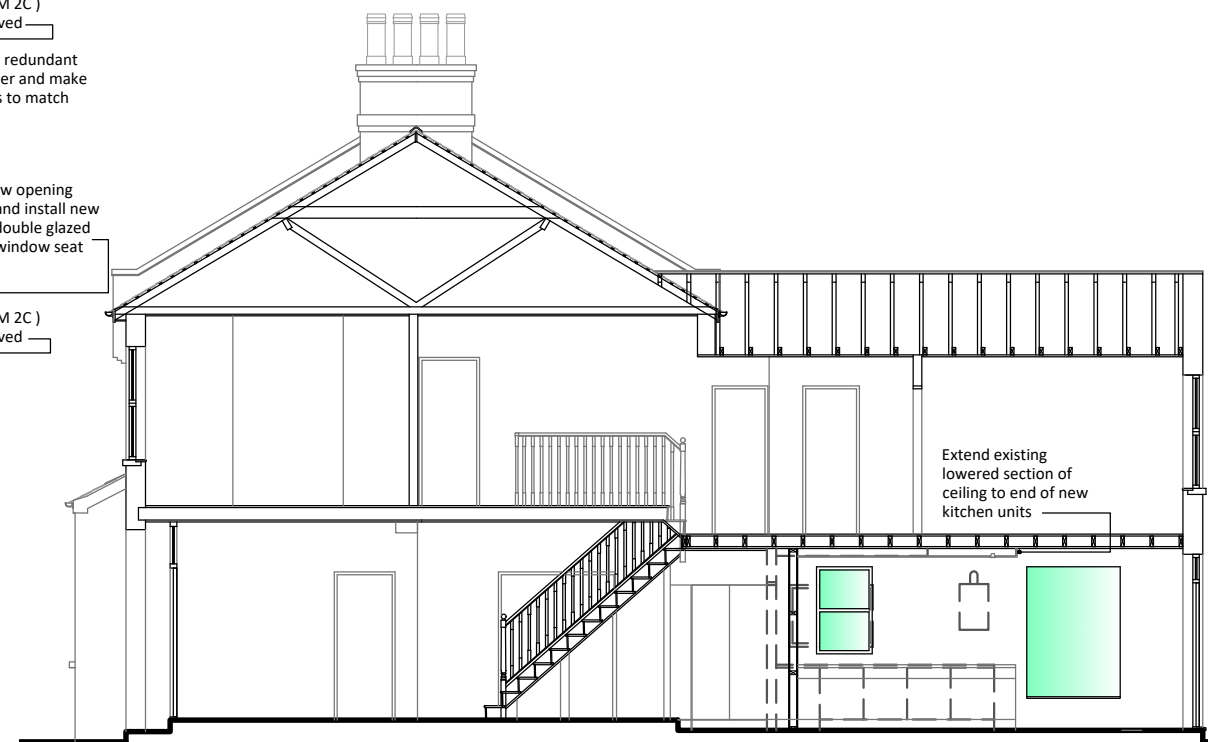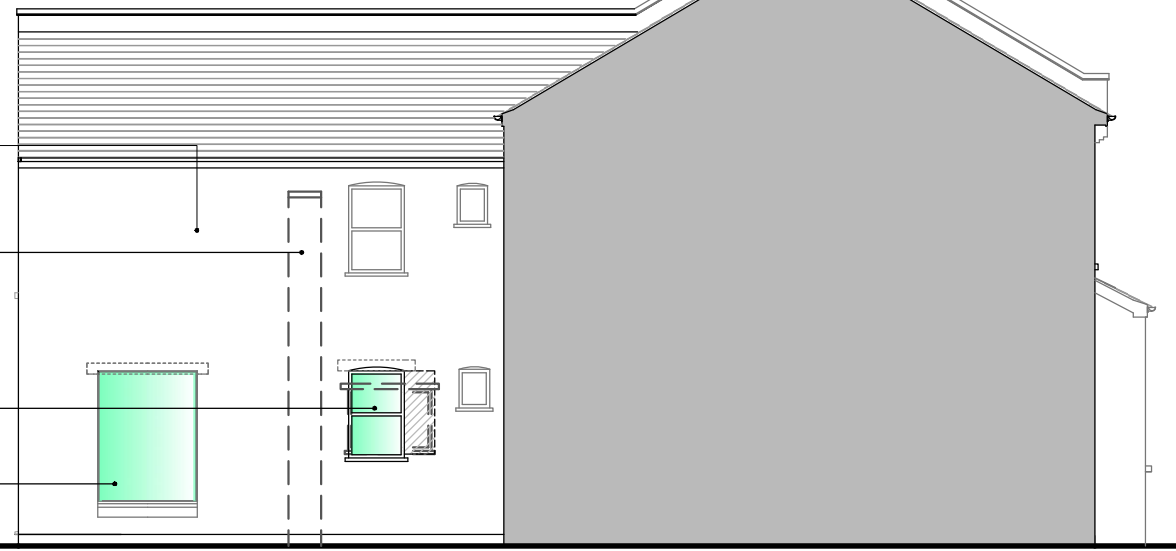

7 Marlborough Road, Bowes Park N22 8NB	Proposed New Kitchen Window and alterations to various Ground Floor rear windows and doors Proposed Plans, Sections and Elevations	Scale 1:100 at A3	Date April 2020
		Client : Ms. Amanda Walker	Drwng. No. N22-8NB-07-02B

