



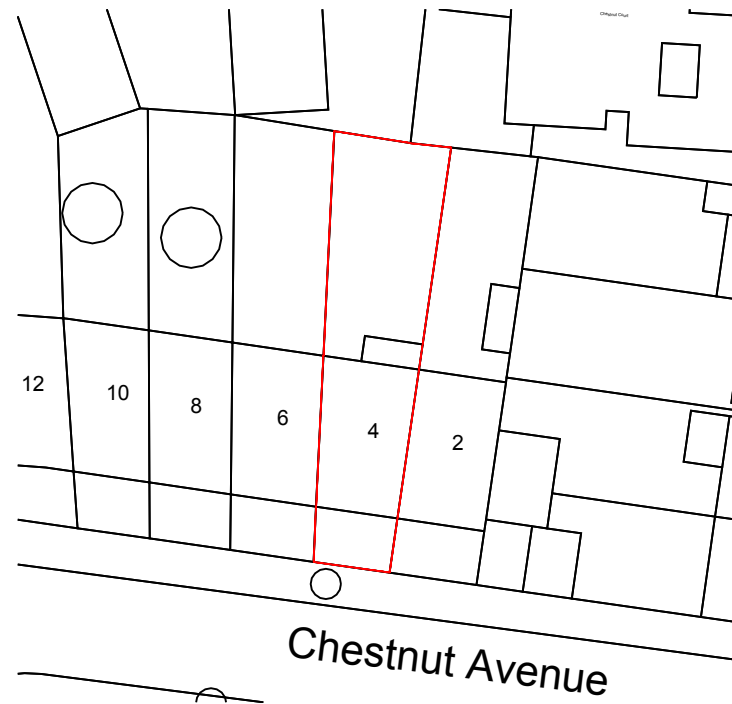


01 | Site Location Plan
Scale 1:1250 @ A3



02 | Proposed Block Plan
Scale 1:500 @ A3

© Christopher Bowen
This drawing and any design hereon is the copyright of the Consultants and must not be reproduced without their written consent. All drawings remain the property of the Consultants. Figured dimension only to be taken from this drawing. All dimensions to be checked on site. Consultants to be informed immediately of any discrepancies before work proceeds.

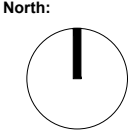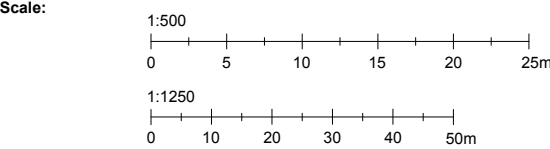

Rev:	Date:	Detail:

Client: Sina Heidarzadeh	
Project Title: Chestnut Avenue	
Title: OS Map	
Drawn by: JG	Drawing No. 1824.OS
Date: 10/6/2023	Rev: -
Scale: 1:500, 1:1250	

BOWEN
ARCHITECTS
26 STORE STREET
LONDON WC1E 7BT
020 7625 5373 07831105360
projects@bowenarchitects.co.uk



Elevation Existing Rear



Elevation Proposed Rear

© Christopher Bowen This drawing and any design hereon is the copyright of the Consultants and must not be reproduced without their written consent. All drawings remain the property of the Consultants. Figured dimension only to be taken from this drawing. All dimensions to be checked on site. Consultants to be informed immediately of any discrepancies before work proceeds.	Scale: 1:50 0 0.5 1 1.5 2 2.5m	North:	Rev:	Date:	Detail:	Client: Sina Heidarzadeh		BOWEN ARCHITECTS 26 STORE STREET LONDON WC1E 7BT 020 7625 5373 07831105360 projects@bowenarchitects.co.uk	
						Project Title: Chestnut Avenue			
						Title: Elevation existing and proposed			
						Drawn by: JG			Drawing No. 1824.PX.01
						Date: 10/6/2023	Rev: -	Scale: 1:50 @ A1	