


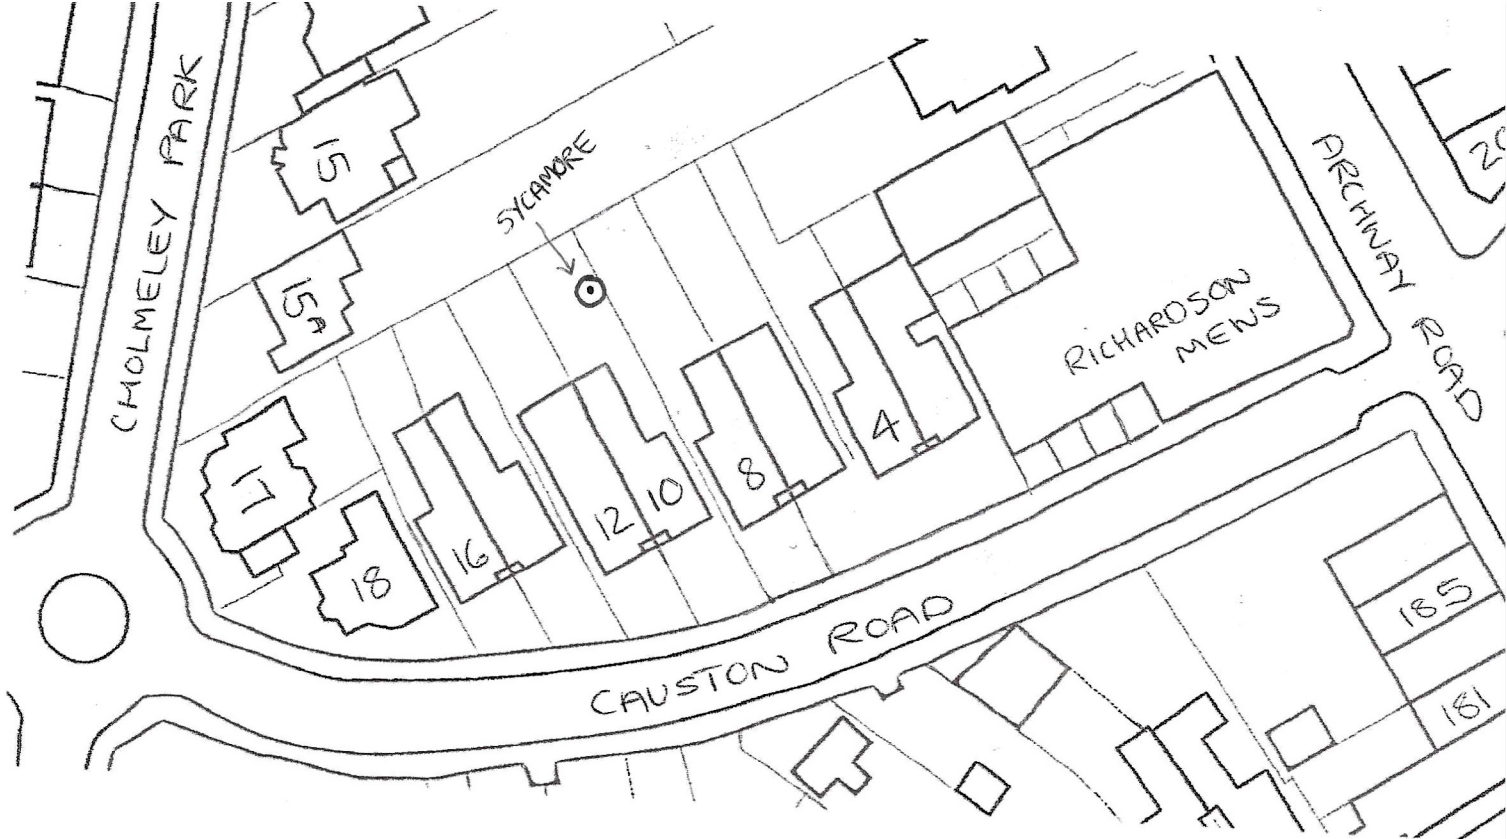

SITE PLAN FOR
10, CAUSTON ROAD,
LONDON,
N6 5ES