1 1. EXISTING FRONT ELEVATION
1 : 50

2 2. EXISTING REAR ELEVATION
1 : 50

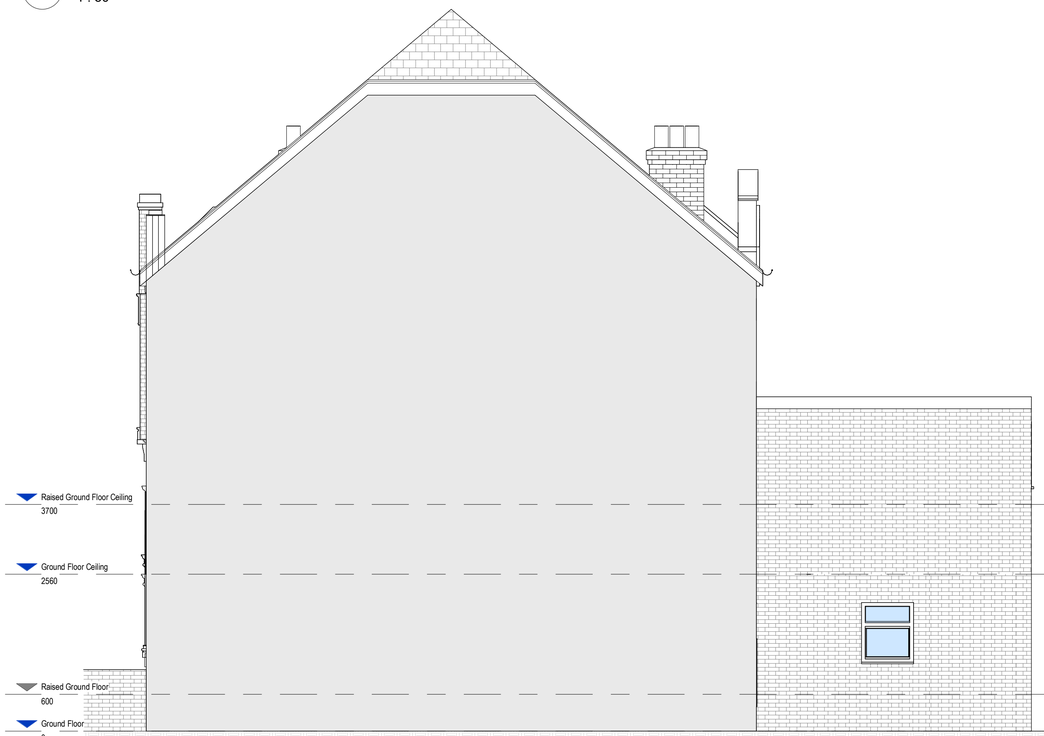

3 3. EXISTING SIDE ELEVATION
1 : 50

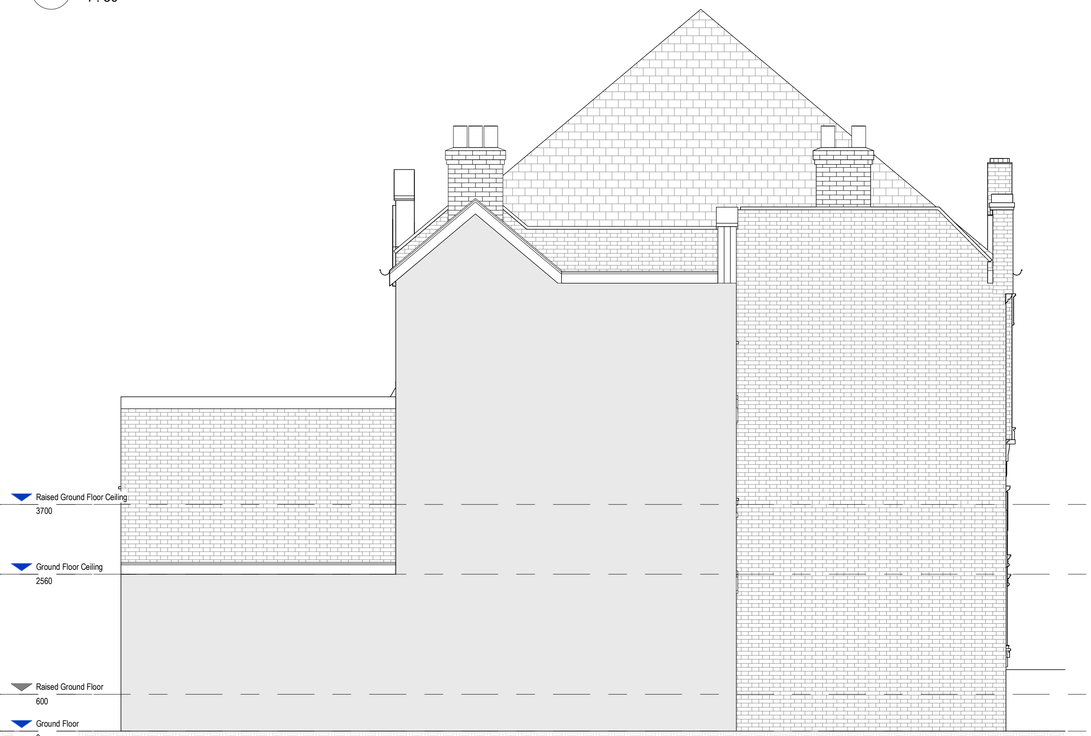

4 4. EXISTING OTHER SIDE ELEVATION
1 : 50

AC DESIGN SOLUTIONS

OFFICE 301 THIRD FLOOR,
BELMONT CL, BELMONT RD,
UXBRIDGE
UB8 1HE

0208 152 4006
WWW.ACDESIGNSOLUTIONS.CO.UK

1. THE COPYRIGHT OF THIS DRAWING IS VESTED IN © AC DESIGN SOLUTIONS LTD AND IT MAY NOT BE REPRODUCED IN FULL, PART OR USED FOR THE MANUFACTURER OF ANY ARTICLE WITHOUT THE EXPRESS PERMISSION OF THE COPYRIGHT HOLDER.

2. **DO NOT SCALE FROM THIS DRAWING,** UNLESS A SCALE BAR HAS BEEN PROVIDED. ALL DIMENSIONS AND LEVELS TO BE CHECKED ON SITE AND VERIFIED BY THE CONTRACTOR PRIOR TO PURCHASING ANY MATERIALS.

3. ANY SPECIFICATION NOTED ON THESE **DRAWINGS SHOULD BE APPROVED BY BUILDING CONTROL** PRIOR TO PURCHASING ANY MATERIALS.

4. ALL DIMENSION ARE IN MM UNLESS NOTED OTHERWISE.

5. REPORT ALL DRAWING ERRORS, OMISSIONS AND DISCREPANCIES TO AC DESIGN SOLUTIONS LTD.

6. THE TEMPORARY WORKS AND THE STRUCTURAL INTEGRITY OF THE EXISTING AND PROPOSED STRUCTURES WITHIN AND ADJACENT TO THE WORKS ARE THE SOLE RESPONSIBILITY OF THE CONTRACTOR.

7. NO VARIATIONS TO THE DRAWINGS WILL BE PERMITTED WITHOUT THE WRITTEN APPROVAL OF AC DESIGN SOLUTIONS LTD.

REV	DESCRIPTION	DATE	BY

0 1 2 3 4 5
GRAPHIC SCALE: 1:50

PROJECT STATUS
PLANNING

PROJECT
39A WESTON PARK

TITLE
EXISTING ELEVATIONS

CLIENT
FLORIAN

DRAWN BY	CHECKED BY	DATE	SCALE (@A1)
ME	ZC	09/10/2023	1 : 50

DRAWING NUMBER UK23084-TD-A-201

PROJECT NUMBER	BUILDING CLASS	PHASE	REVISION
UK23084			