

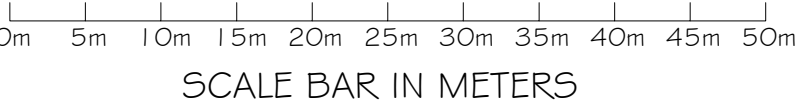


BLOCK PLAN SCALE 1:500

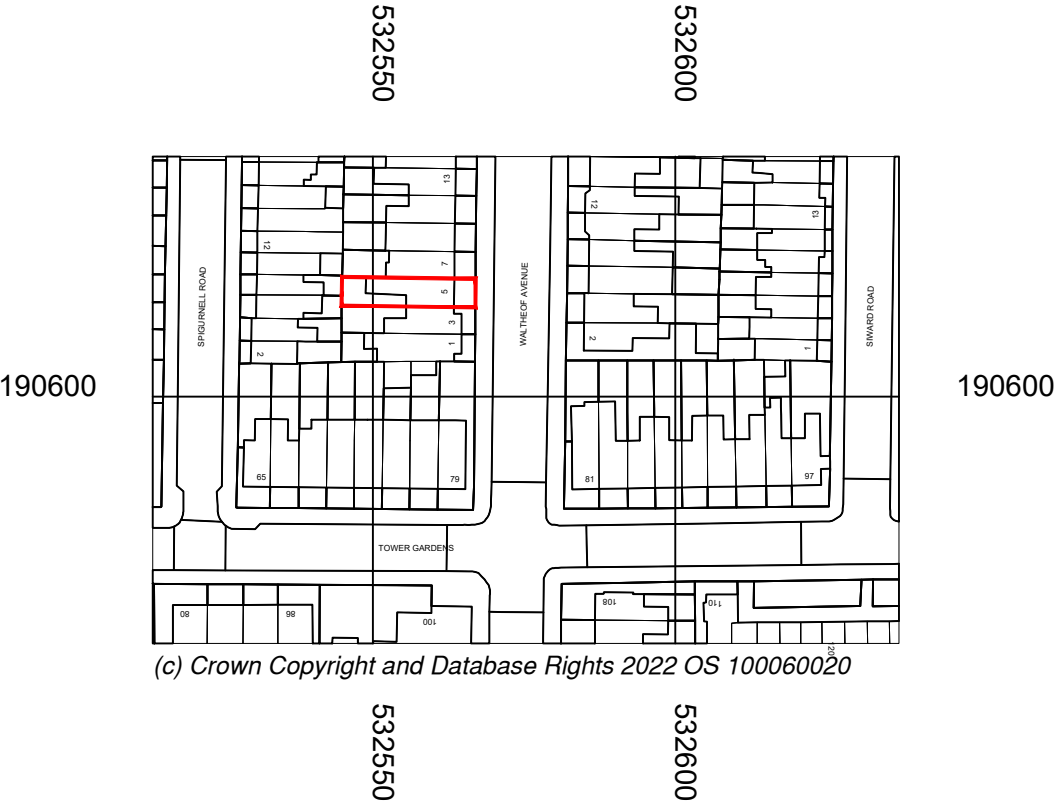

LOCATION PLAN
SCALE 1:1250

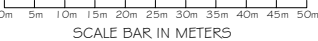

Copyright © Studio 136 Architects Ltd
This drawing which is the property of Studio 136 Architects Ltd is the subject of Intellectual Property Rights including copyright and design right and shall not be reproduced, copied, loaned or submitted to any other party without the written consent of Studio 136 Architects Ltd

This drawing is not to be scaled. Only figured dimensions to be taken. Any discrepancies to be reported to the Studio 136 Architects Ltd prior to setting out or ordering of any materials

studio

136 architects

6 The Broadway, Wembley, Middlesex, HA9 8JT

Tel/Fax: 020 8907 7131 e-mail: info@studio136.co.uk

Project

FIRST FLOOR EXTENSION AT
5 WALTHEOF AVENUE
LONDON
N17 7PL

Client
MS RASMIM RAHMAN AND MR KAMAL HUSSAIN
5 WALTHEOF AVENUE
LONDON
N17 7PL

Drawing Title
BLOCK PLAN

Scale 1:500/1:1250 @ A3	Drawn -	Checked -	Authorised -
	SEPTEMBER 2023	-	-
Drawing Number ST_SEP 23_5 WAL_LP			Rev -