


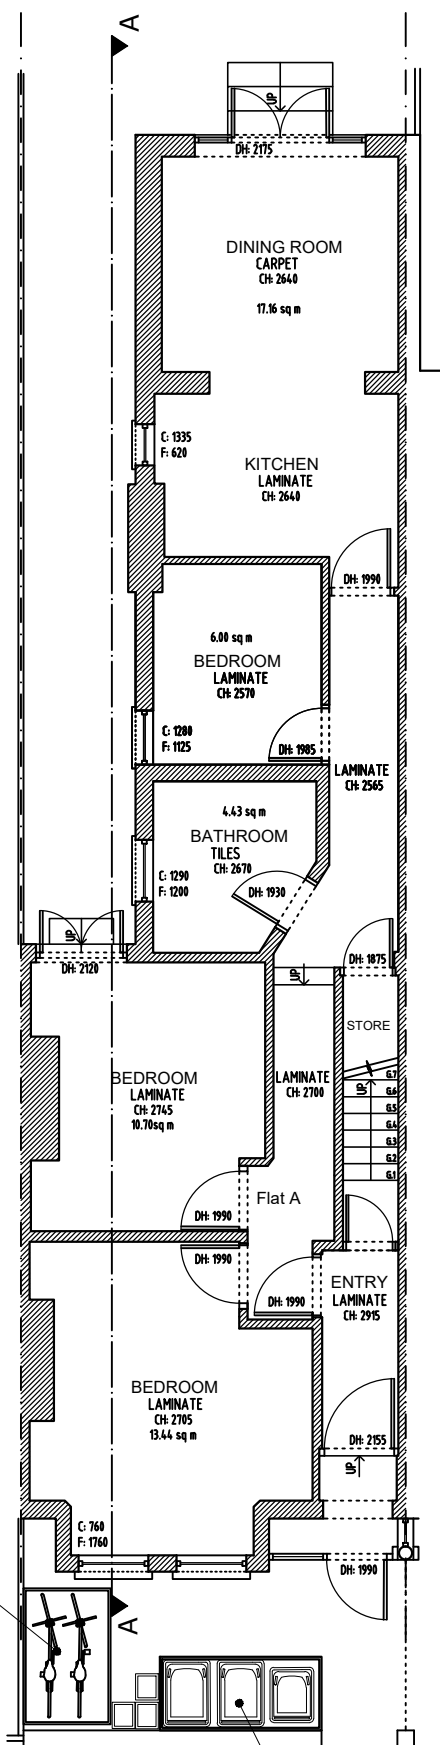

Keter 2000L Bike Storage Shed
D1150mm x W1770mm x H1340mm

Triple FSC Wooden Bin Storage
(Flat A) x1 240L General waste
(Studio use only) x1 360L General waste
(Communal) x1 360L Recycling bin
x3 Food waste box

CONDITION 3




Keter 2000L Bike Storage Shed
D1150mm x W1770mm x H1340mm

CONDITION 4



Triple FSC Wooden Bin Storage
1270(H) x 2140(W) x 970(D) mm

Waste storage to replace
current arrangement

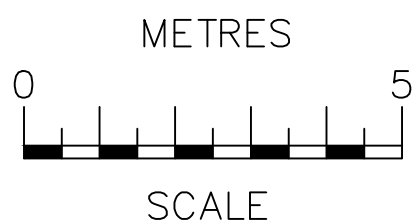

C - Sill Height
F - Window Height
CH - Ceiling Height
DH - Door Height



NOTES
The contractors are to check all the dimensions, levels, drain runs and general condition of the site before works commence.

All works are to be carried out in accordance with current Building Regulations, British Standards, Code of Practice and Local Authority Requirements.

Project: 263 Mount Pleasant Road, London N17 6HD		
Title: DISCHARGE of Conditions 3 & 4		
Date: 19.07.20	Scale: 1:100 @ A3	
Dwg. No. MPR.263.DoC.01		Rev: