



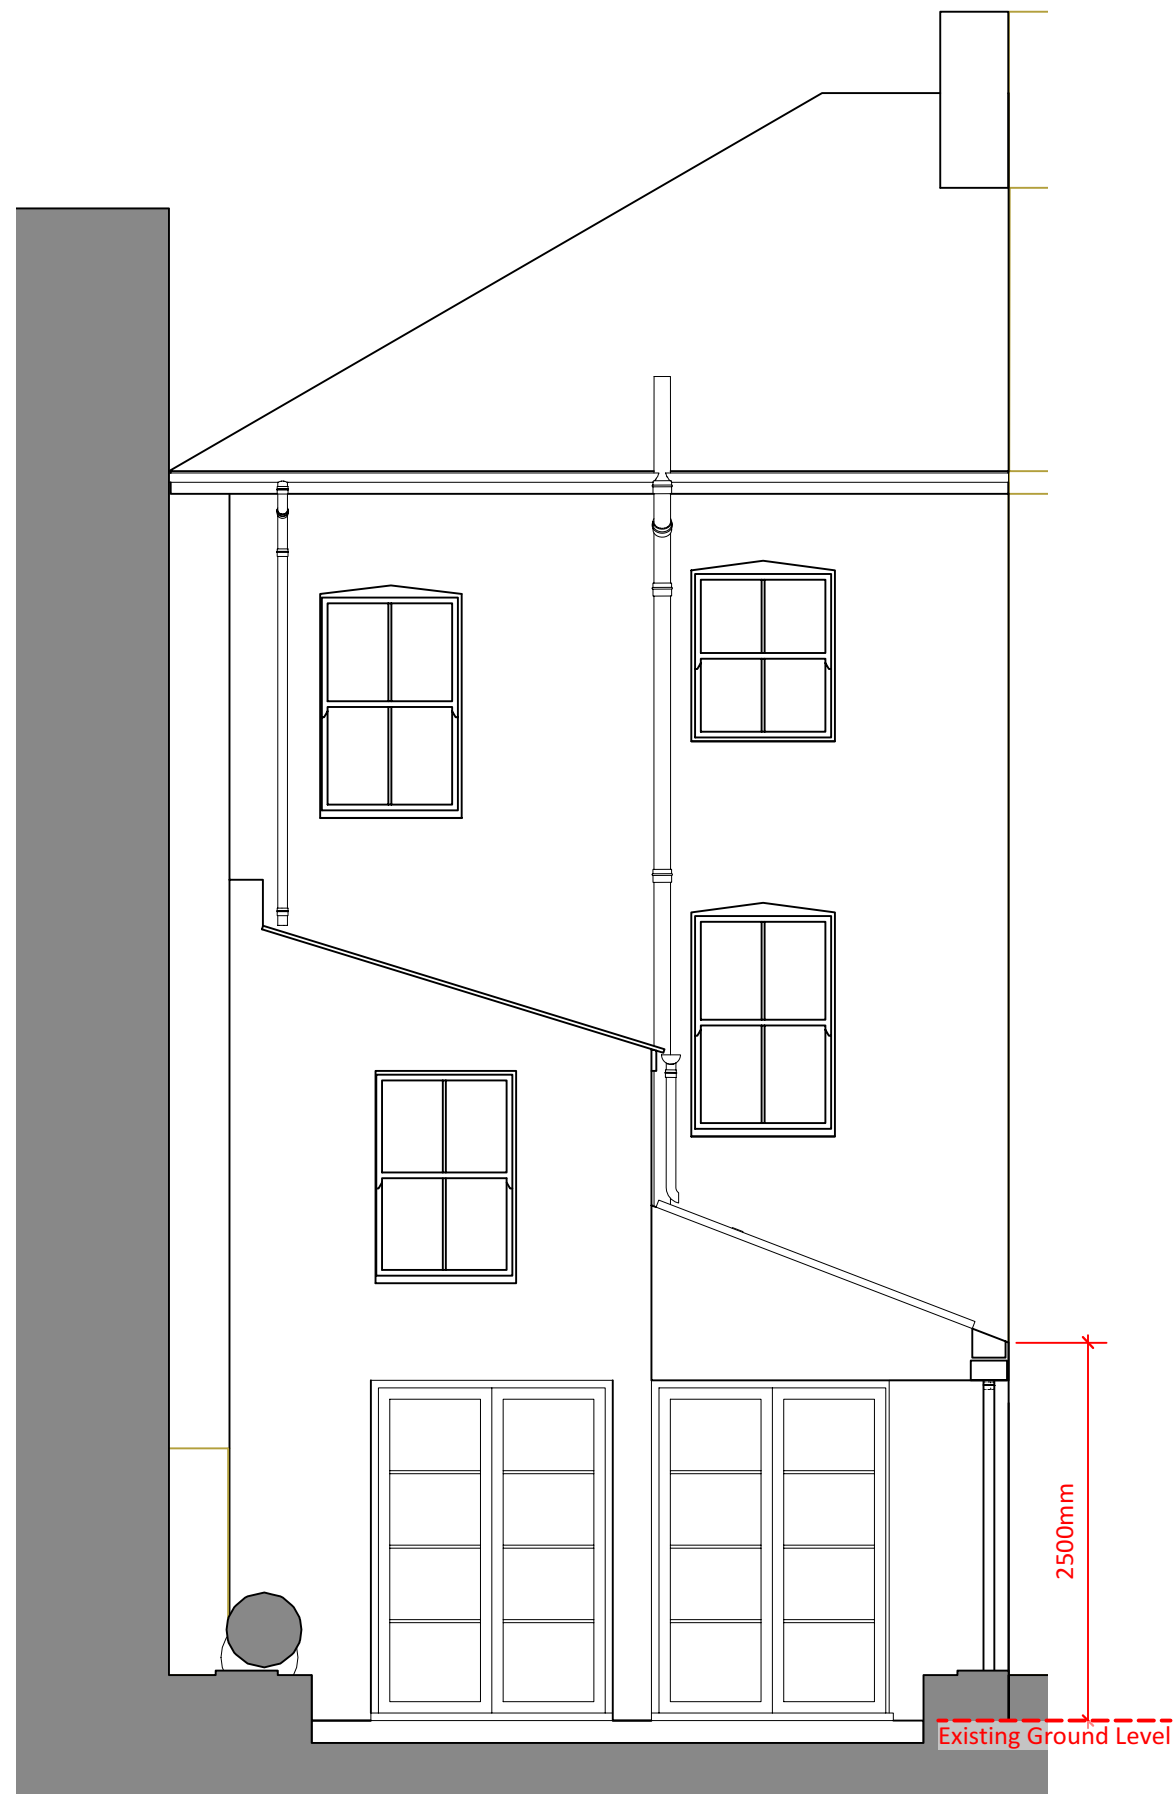

Rear Elevation - Proposed 1:50

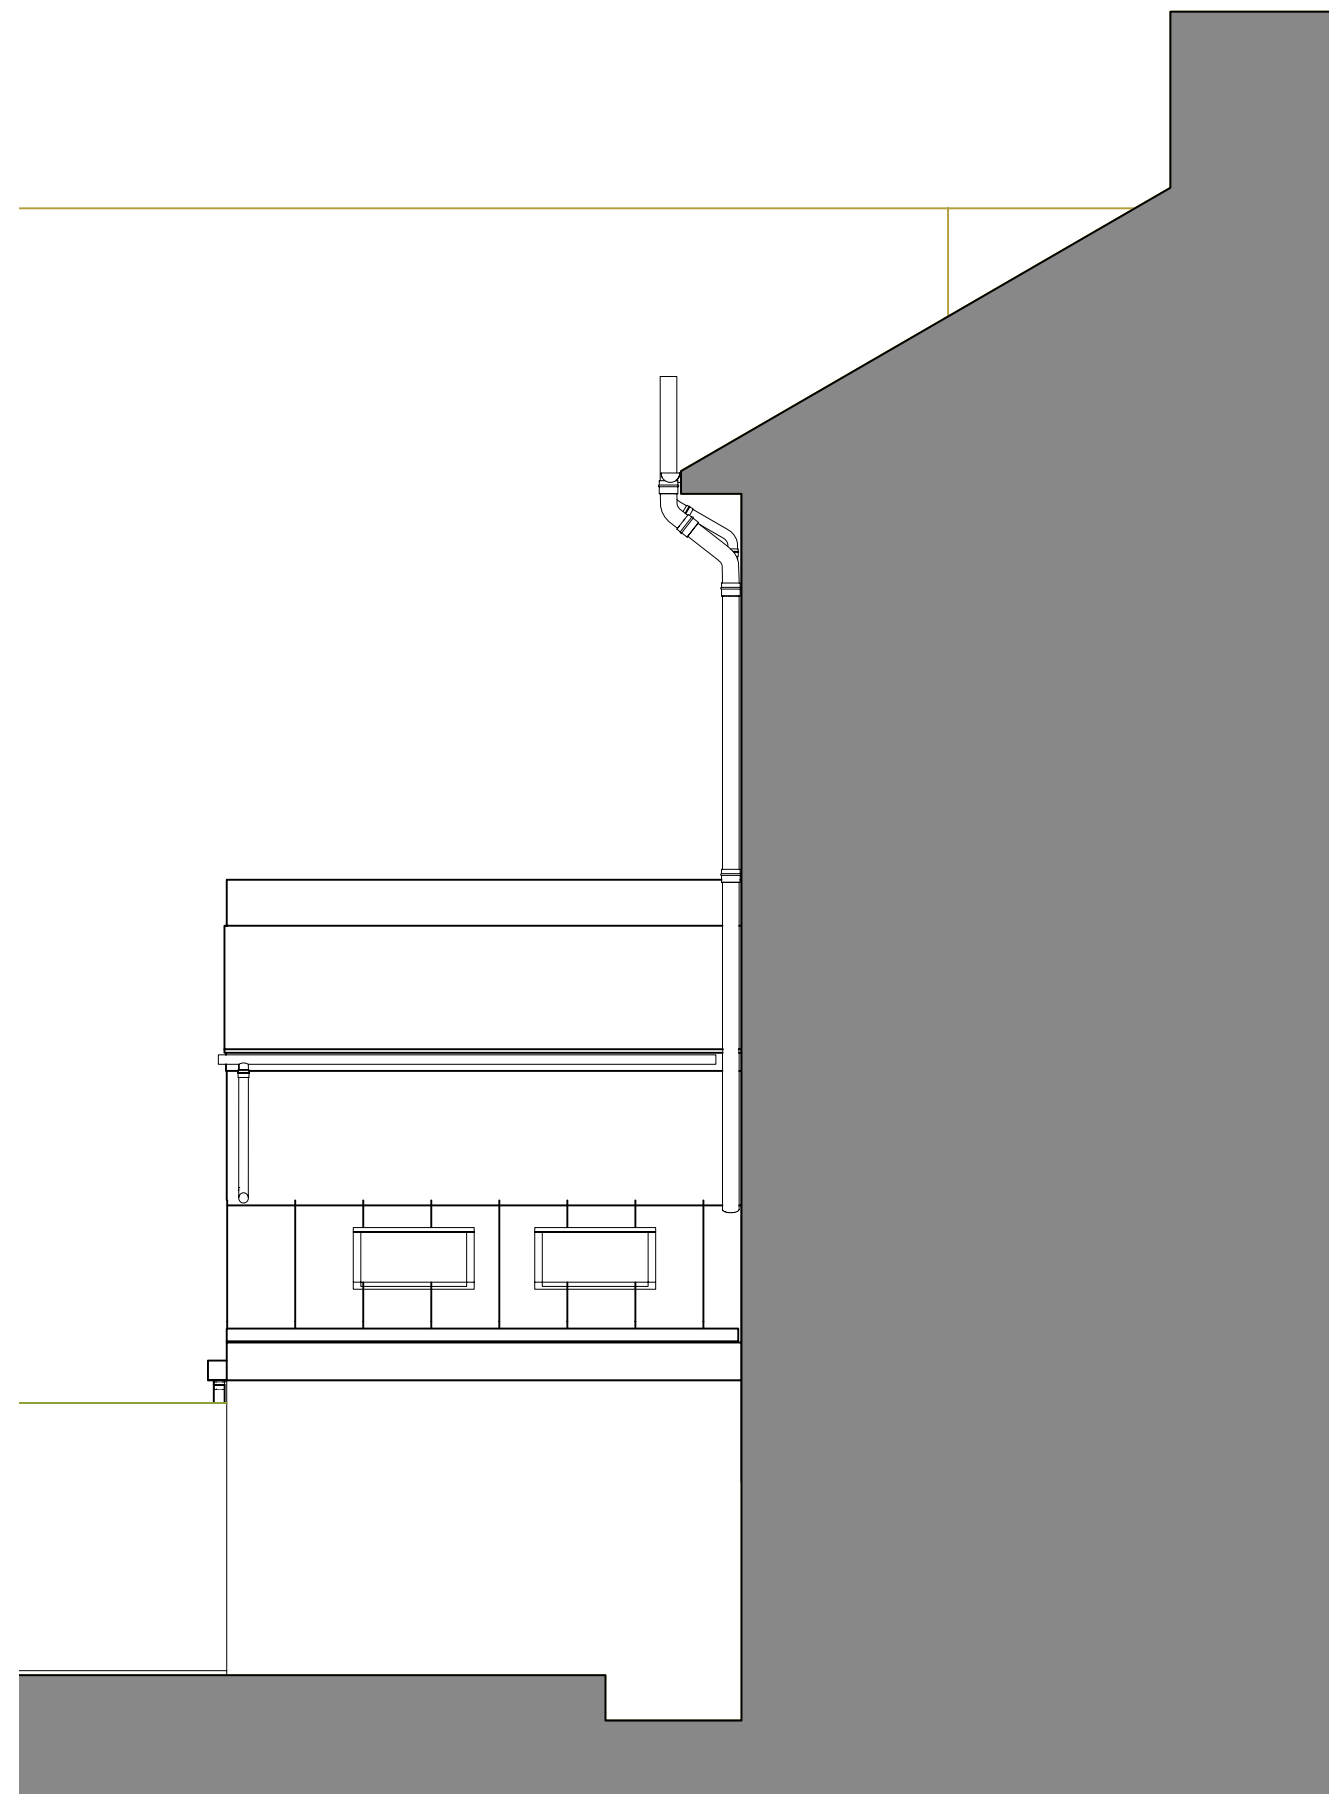

Side Elevation - Proposed 1:50

