



CENTRE COORDINATES: 531566 , 188693

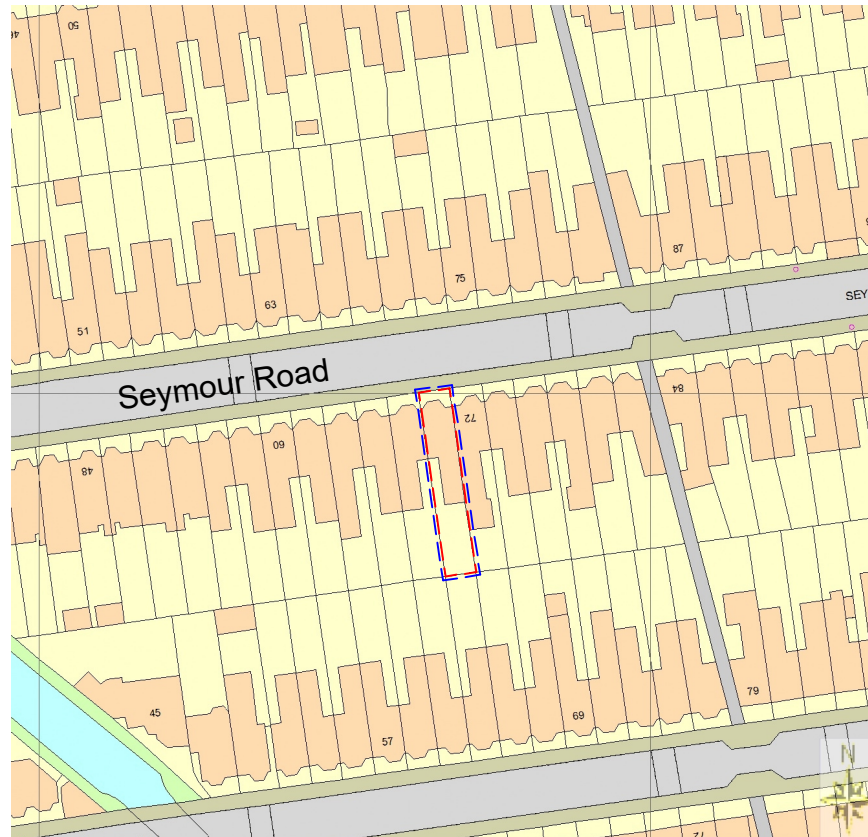

Supplied by Streetwise Maps Ltd
www.streetwise.net
Licence No: 100047474
21:51:54 20/09/2023

Site Location Plan

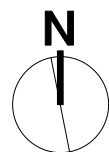

Note:
This drawing has been drawn to scale for the purposes of obtaining local authority approval. Any measurements required for construction must not be scaled from this drawing.

All structural elements to be agreed with local authority Building Control prior to commencement of works.

Attention is drawn to the provisions of the party wall act 1996. Legal boundaries should be determined by others.

 Site ownership boundary

 Site boundary

LIVE-IN DESIGN
architectural
e: contact@live-in-design.co.uk w: www.live-in-design.co.uk
t: 07869397807 a: 43 Seymour Road, London N8 0BE

client
Rory & Helen Connor
70 Seymour Road, London N8 0BE

project
PLANNING
Side extension

drawing title
Site location plan

date 20/09/23	scale 1:1250@A3	dwn AW
------------------	--------------------	-----------

drawing number 091_PL_000	sheet no.	rev —
------------------------------	-----------	----------