© 2023 Articlus Ltd. All dimensions to be checked on site by the contractor and such dimensions to be their responsibility. All construction works must comply with the relevant British Standards and Building Regulations requirements. Any drawing errors and omissions to be reported to Articlus

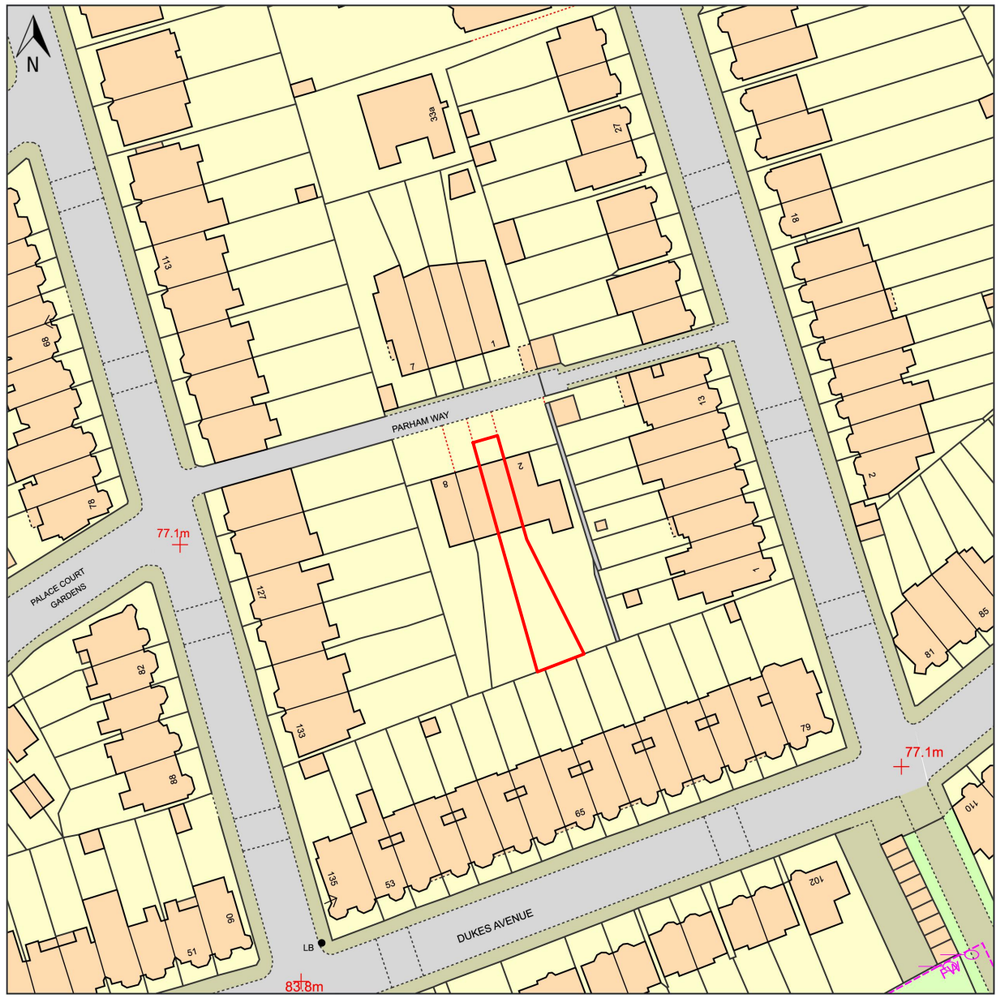

Site Location Plan
Scale 1:1250

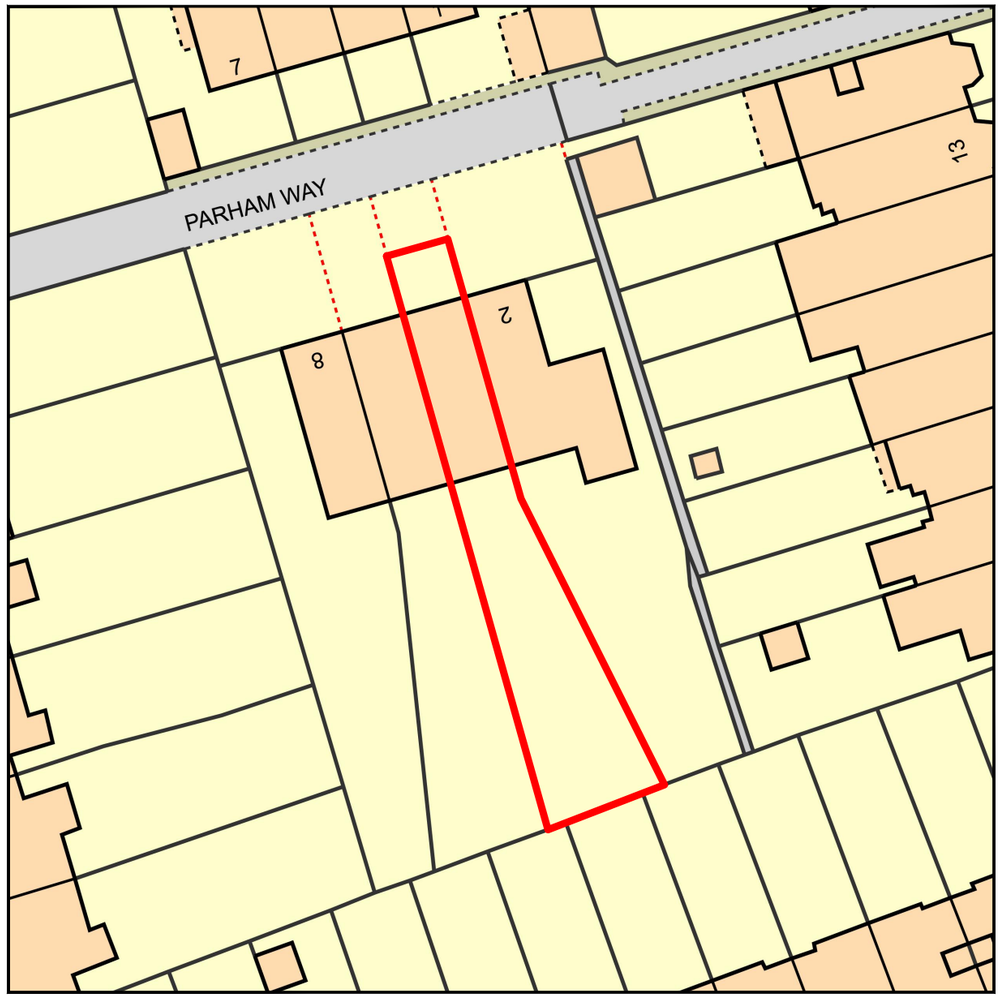

Block Plan
Scale 1:500

ARTICLUS
Churchill House, Suite 58, 137 Brent Street, London NW4 4DJ
info@articlus.co.uk
www.articlus.co.uk
020 8090 4802

Client Name
Mr Zsifkov and Mrs Zsifkov-Gavra

Project Address
4 Parham Way, London N10 2AT

Section
Replacement of external windows and doors

Stage
Planning

Drawing Title
Site Location and Block Plans

Drawing Status
For Approval

Revisions and Notes
-

Project No.	AR0699		
Dwg No.	AR-PL-1000		
Revision	-		
Scale at A3	1:100		
Date	11-10-'23		
Designed	SS	Checked	AC
Drawn	SS	Approved	AC

1:1250 0 10m 20m 30m 40m 50m 60m
1:1 0 10 20 30 40 50

1:500 0 10000 20000
1:1 0 10 20 30 40 50

© 2023 Articlus Ltd. No Implied License Exists. Articlus Ltd is a Private Limited Company Registered in England. Companies House Number 10645205