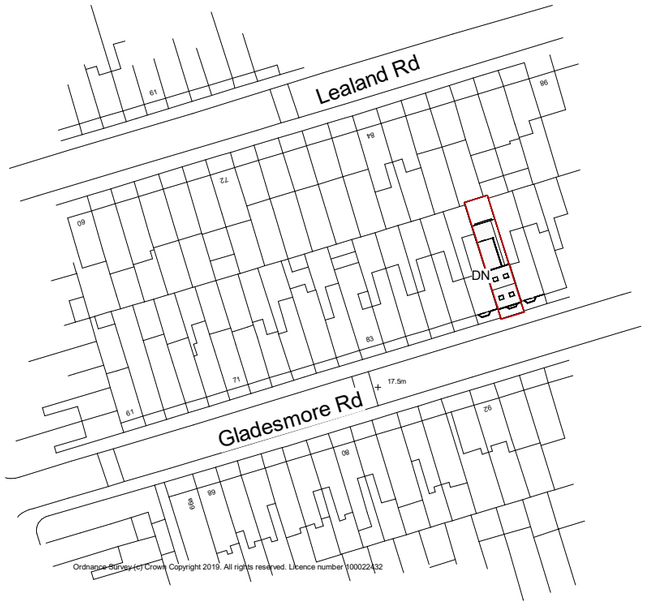

0 10 25 40 50

Scale In Meters

1 : 1250

Property boundary

Property area 121.3m^2

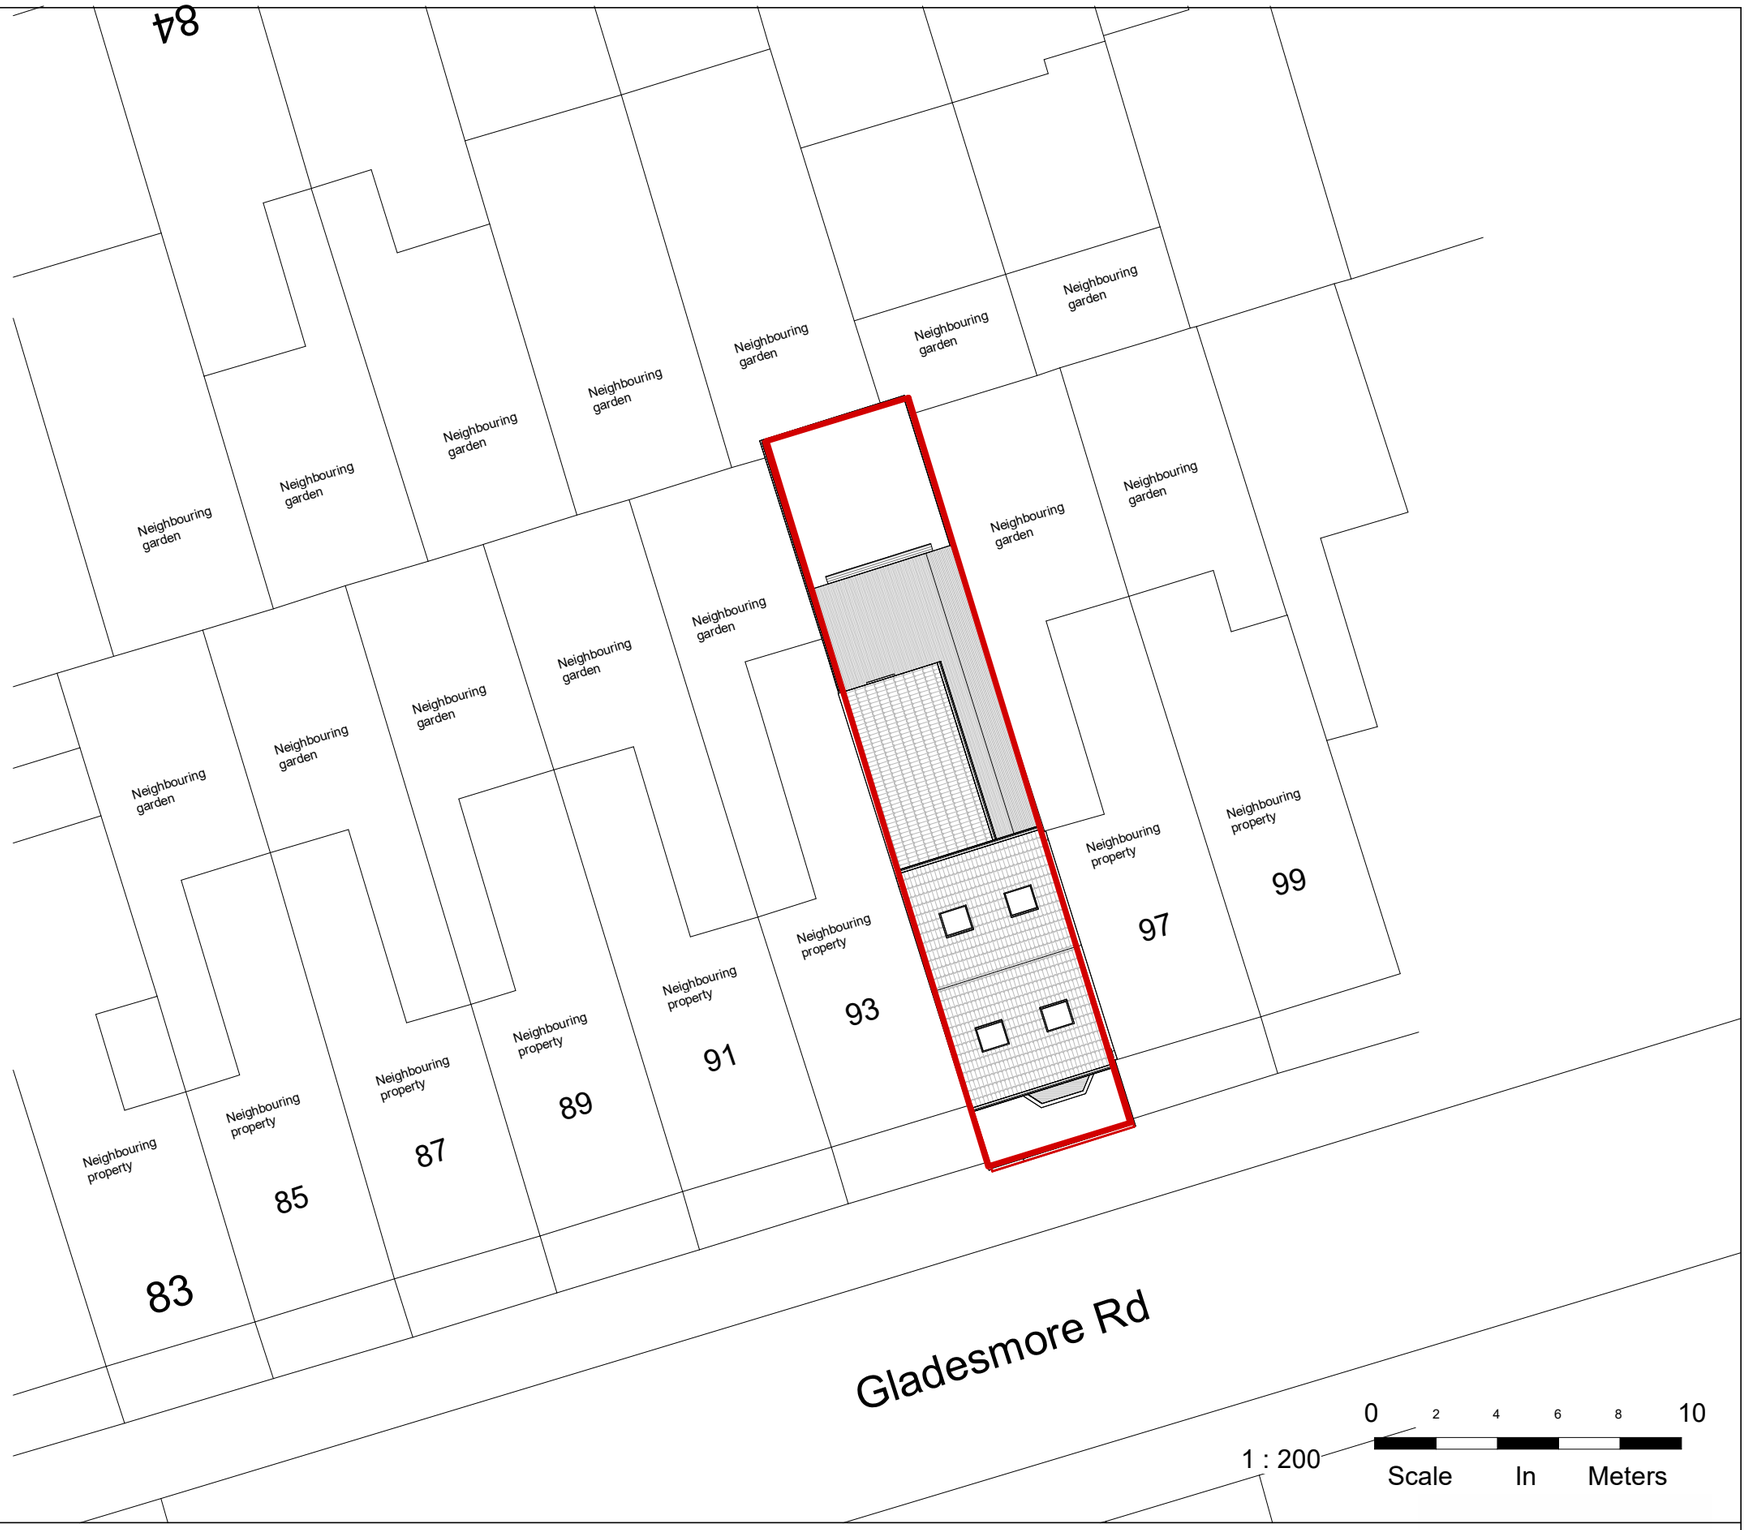

0 2 4 6 8 10

1 : 200

Scale In Meters

N

NOTES.
CONTRACTORS MUST VERIFY ALL DIMENIONS AT THE
SITE BEFORE COMENCING ANY WORK.

NO CONSTRUCTION WORK BEFORE BUILDING CONTROL
APPROVEL AND STRUCTURAL ENGINEER CONFIRMATION.

ANY DISCREPANCIES TO BE REPORTED TO GRIDKUNE.
ALL DRAWINGS ARE TO BE READ IN CONJUNCTION WITH
ALL RELEVANT DRAWINGS AND SPECIFICATIONS.

Rev	Description	Date

PROJECT TITLE

95 Gladesmore Road. London N15 6TL

DRAWING TITLE

Proposed Location And Os Map

CLIENT

Mr Abraham Wajsman

Date	Project number	DRWAING NUMBER	Scale (@ A3)	Drawn by
31/08/2023	7468	PR - L001	As indicated	Cheski

PLANNING SERVICES

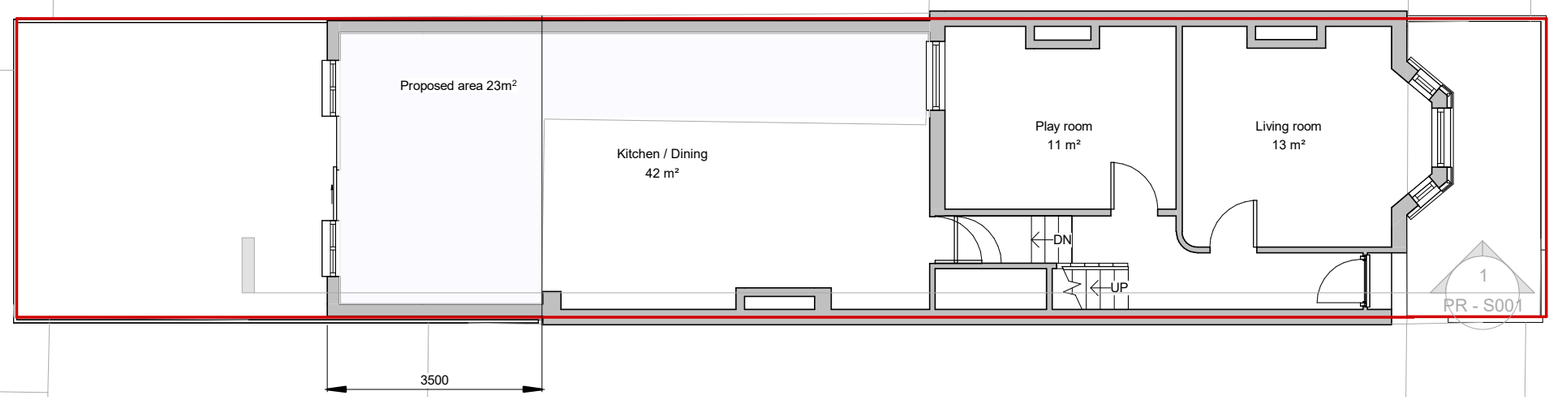

0 1 2 3 4 5

Scale In Meters

N

NOTES.
CONTRACTORS MUST VERIFY ALL DIMENIONS AT THE
SITE BEFORE COMENCING ANY WORK.

NO CONSTRUCTION WORK BEFORE BUILDING CONTROL
APPROVEL AND STRUCTURAL ENGINEER CONFIRMATION.

ANY DISCREPANCIES TO BE REPORTED TO GRIDKUNE.
ALL DRAWINGS ARE TO BE READ IN CONJUNCTION WITH
ALL RELEVANT DRAWINGS AND SPECIFICATIONS.

Rev	Description	Date

PROJECT TITLE

95 Gladesmore Road. London N15 6TL

DRAWING TITLE

Proposed Ground Floor

CLIENT

Mr Abraham Wajsman

Date	Project number	DRWAING NUMBER	Scale (@ A3)	Drawn by
31/08/2023	7468	PR - P001	1 : 100	Cheski

PLANNING SERVICES

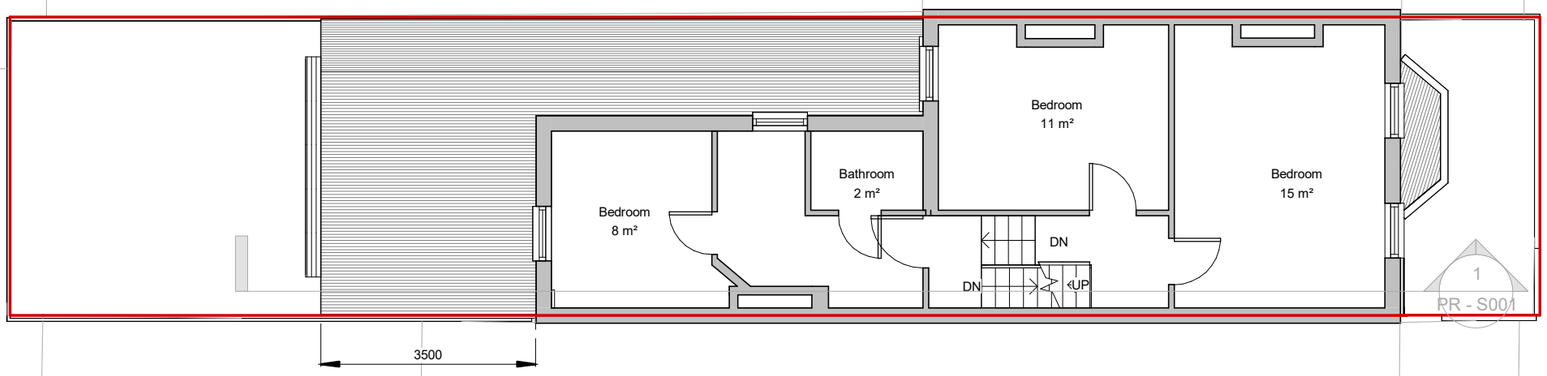

0 1 2 3 4 5

Scale In Meters

NOTES.
CONTRACTORS MUST VERIFY ALL DIMENIONS AT THE
SITE BEFORE COMENCING ANY WORK.

NO CONSTRUCTION WORK BEFORE BUILDING CONTROL
APPROVEL AND STRUCTURAL ENGINEER CONFIRMATION.

ANY DISCREPANCIES TO BE REPORTED TO GRIDKUNE.
ALL DRAWINGS ARE TO BE READ IN CONJUNCTION WITH
ALL RELEVANT DRAWINGS AND SPECIFICATIONS.

Rev	Description	Date

PROJECT TITLE

95 Gladesmore Road. London N15 6TL

DRAWING TITLE

Proposed First Floor

CLIENT

Mr Abraham Wajsman

Date	Project number	DRWAING NUMBER	Scale (@ A3)	Drawn by
31/08/2023	7468	PR - P002	1 : 100	Cheski

PLANNING SERVICES

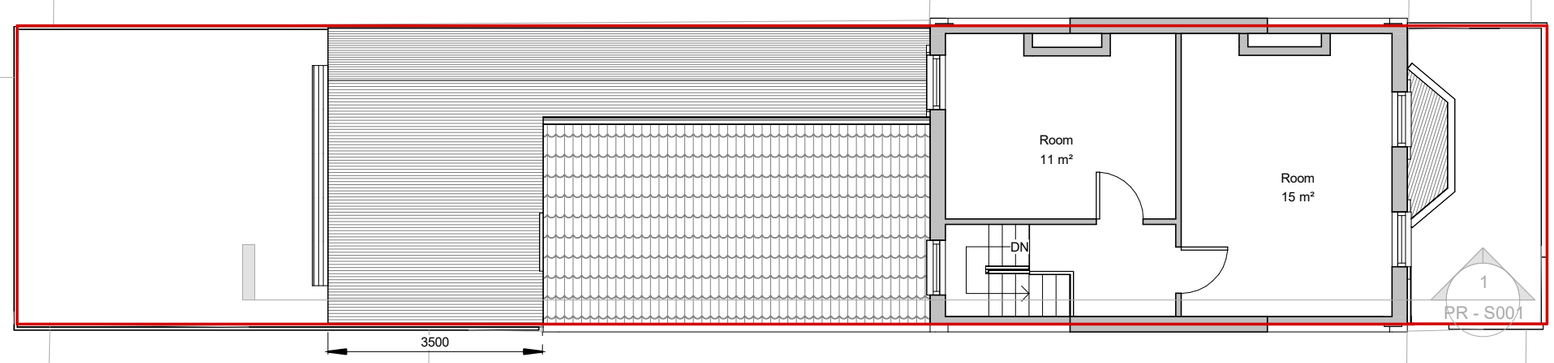

0 1 2 3 4 5

Scale In Meters

N

NOTES.
CONTRACTORS MUST VERIFY ALL DIMENIONS AT THE
SITE BEFORE COMENCING ANY WORK.

NO CONSTRUCTION WORK BEFORE BUILDING CONTROL
APPROVEL AND STRUCTURAL ENGINEER CONFIRMATION.

ANY DISCREPANCIES TO BE REPORTED TO GRIDKUNE.
ALL DRAWINGS ARE TO BE READ IN CONJUNCTION WITH
ALL RELEVANT DRAWINGS AND SPECIFICATIONS.

Rev	Description	Date

PROJECT TITLE

95 Gladesmore Road. London N15 6TL

DRAWING TITLE

Proposed Second Floor

CLIENT

Mr Abraham Wajsman

Date	Project number	DRWAING NUMBER	Scale (@ A3)	Drawn by
31/08/2023	7468	PR - P003	1 : 100	Cheski

PLANNING SERVICES

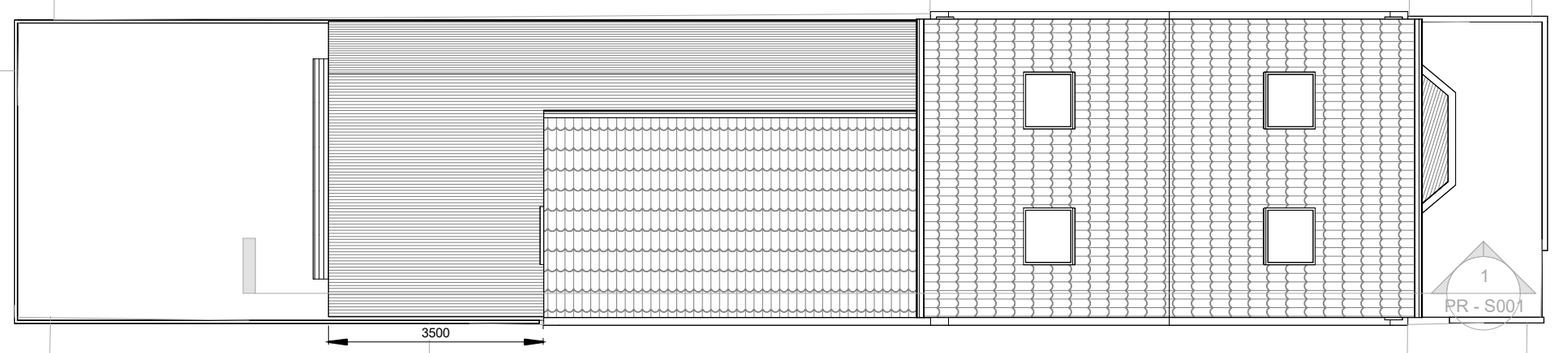

0 1 2 3 4 5

Scale In Meters

N

NOTES.
CONTRACTORS MUST VERIFY ALL DIMENIONS AT THE
SITE BEFORE COMENCING ANY WORK.

NO CONSTRUCTION WORK BEFORE BUILDING CONTROL
APPROVEL AND STRUCTURAL ENGINEER CONFIRMATION.

ANY DISCREPANCIES TO BE REPORTED TO GRIDKUNE.
ALL DRAWINGS ARE TO BE READ IN CONJUNCTION WITH
ALL RELEVANT DRAWINGS AND SPECIFICATIONS.

Rev	Description	Date

PROJECT TITLE

95 Gladesmore Road. London N15 6TL

DRAWING TITLE

Proposed Roof Plan

CLIENT

Mr Abraham Wajsman

Date	Project number	DRWAING NUMBER	Scale (@ A3)	Drawn by
31/08/2023	7468	PR - P004	1 : 100	Cheski

PLANNING SERVICES

Front

Rear

0 1 2 3 4 5

Scale In Meters

NOTES.
CONTRACTORS MUST VERIFY ALL DIMENIONS AT THE
SITE BEFORE COMENCING ANY WORK.

NO CONSTRUCTION WORK BEFORE BUILDING CONTROL
APPROVEL AND STRUCTURAL ENGINEER CONFIRMATION.

ANY DISCREPANCIES TO BE REPORTED TO GRIDKUNE.
ALL DRAWINGS ARE TO BE READ IN CONJUNCTION WITH
ALL RELEVANT DRAWINGS AND SPECIFICATIONS.

Rev	Description	Date

PROJECT TITLE

95 Gladesmore Road. London N15 6TL

DRAWING TITLE

Proposed Front And Rear Elevation

CLIENT

Mr Abraham Wajsman

Date	Project number	DRWAING NUMBER	Scale (@ A3)	Drawn by
31/08/2023	7468	PR - E001	1 : 100	Cheski

PLANNING SERVICES

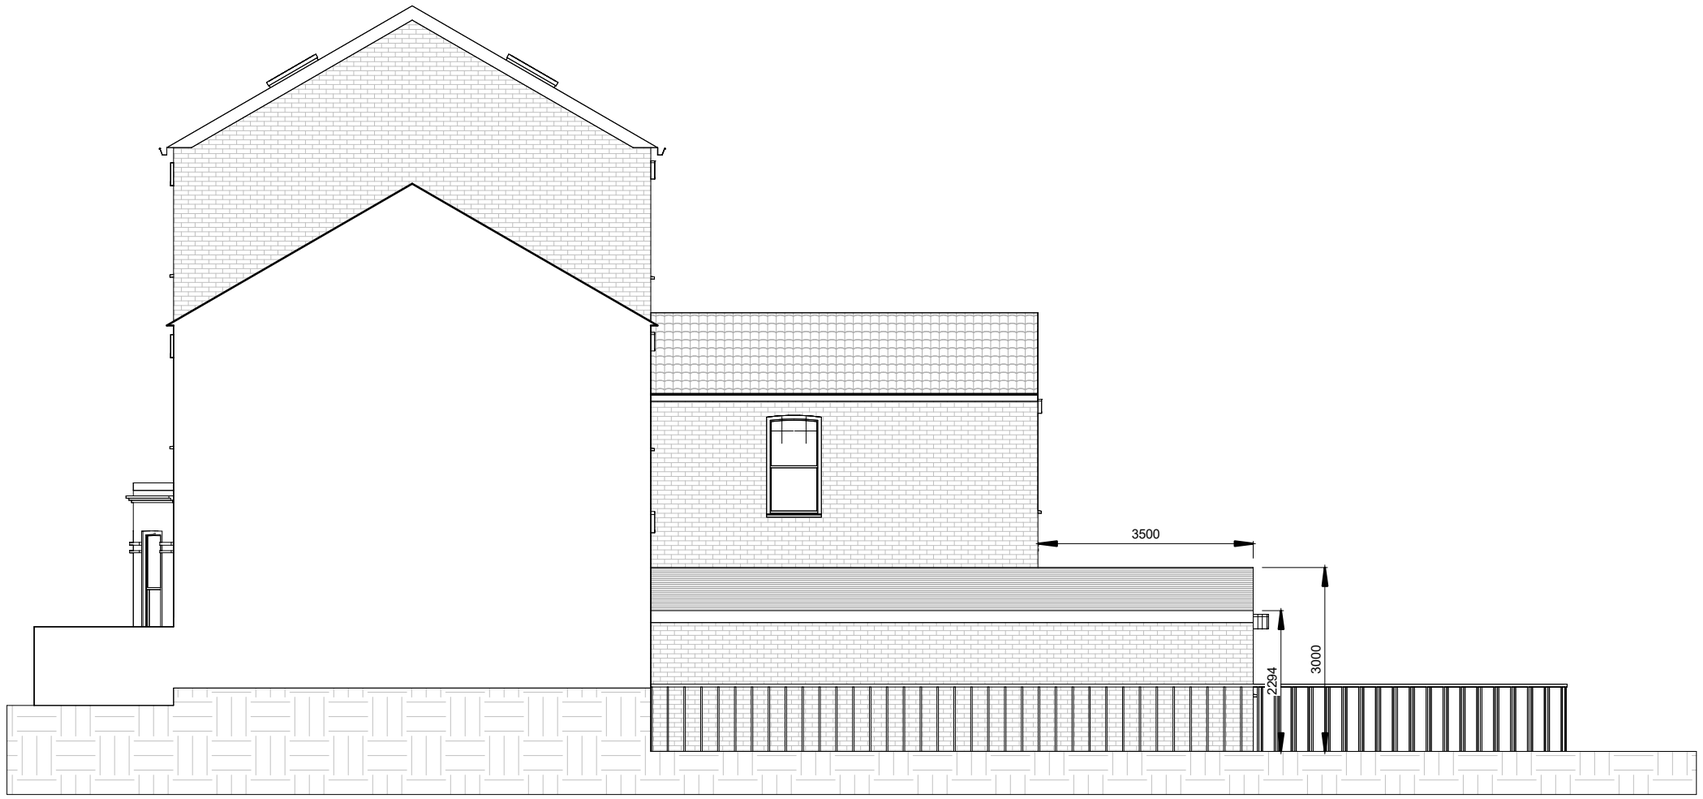

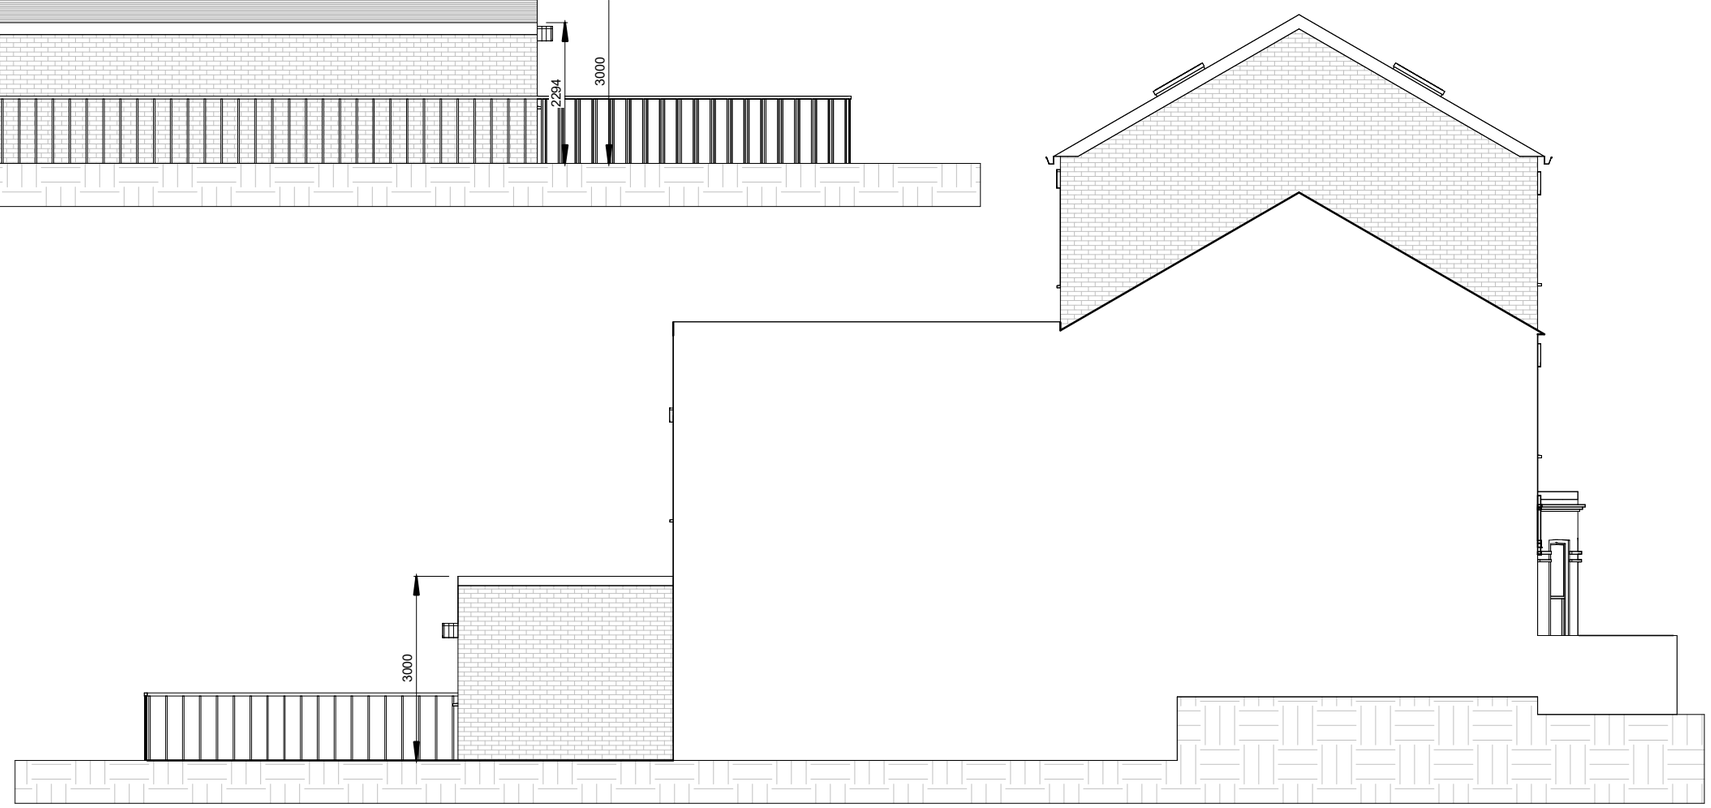

0 1 2 3 4 5

Scale In Meters

NOTES.
CONTRACTORS MUST VERIFY ALL DIMENIONS AT THE
SITE BEFORE COMENCING ANY WORK.

NO CONSTRUCTION WORK BEFORE BUILDING CONTROL
APPROVEL AND STRUCTURAL ENGINEER CONFIRMATION.

ANY DISCREPANCIES TO BE REPORTED TO GRIDKUNE.
ALL DRAWINGS ARE TO BE READ IN CONJUNCTION WITH
ALL RELEVANT DRAWINGS AND SPECIFICATIONS.

Rev	Description	Date

PROJECT TITLE

95 Gladesmore Road. London N15 6TL

DRAWING TITLE

Proposed Side Elevations

CLIENT

Mr Abraham Wajsman

Date	Project number	DRWAING NUMBER	Scale (@ A3)	Drawn by
31/08/2023	7468	PR - E002	1 : 100	Cheski

PLANNING SERVICES

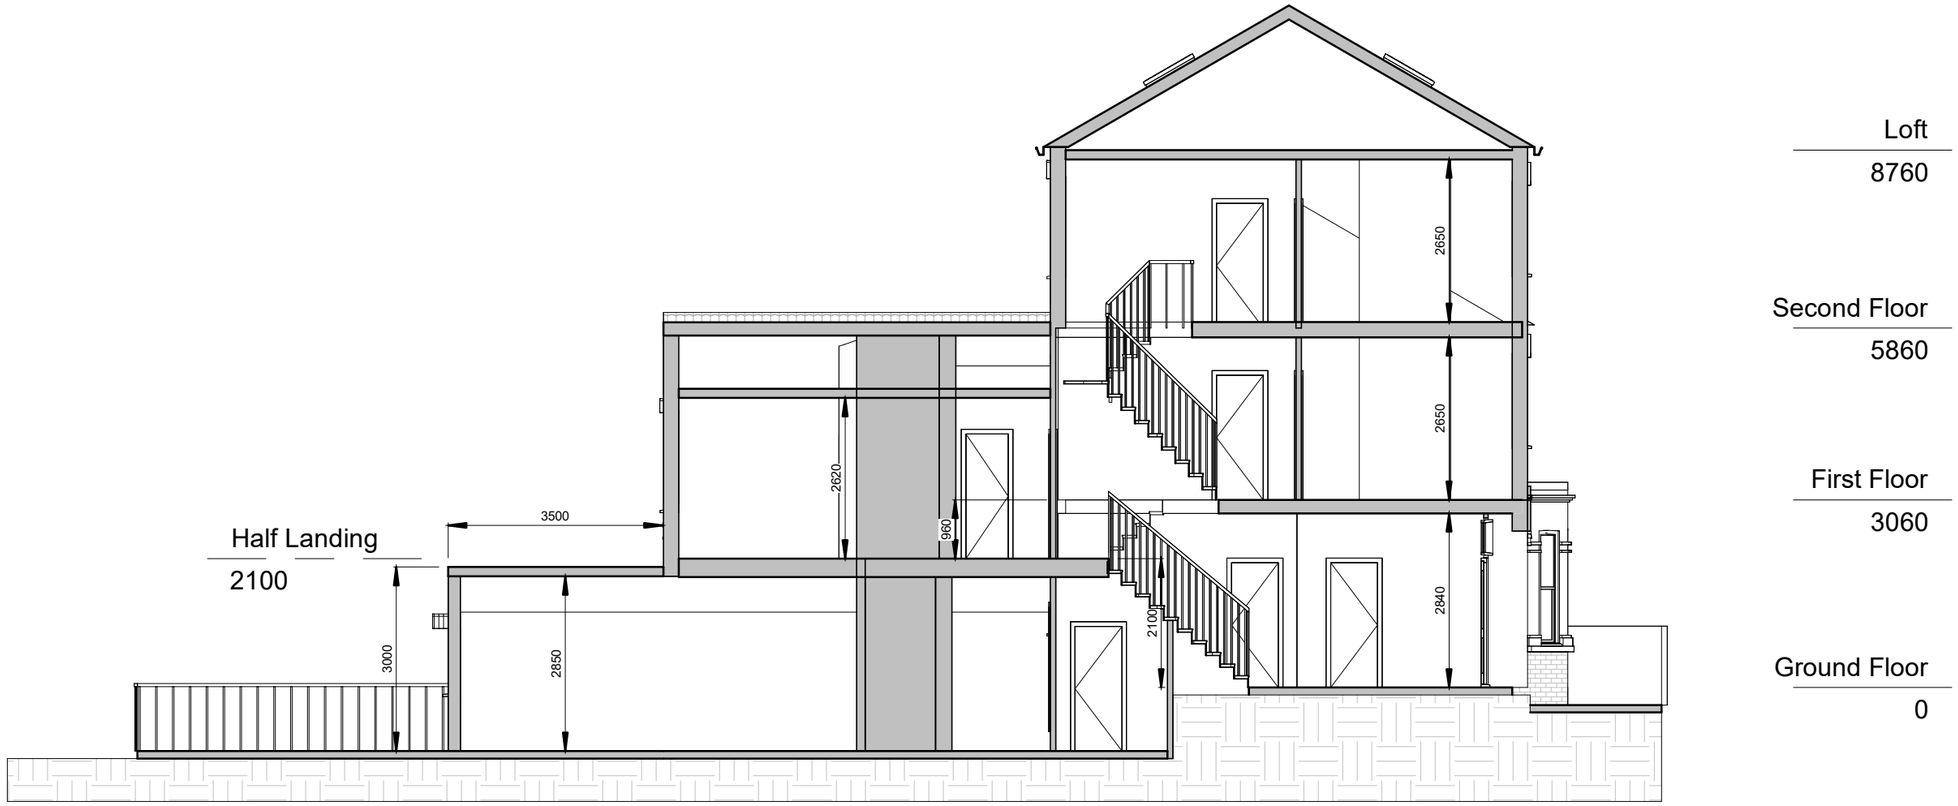

0 1 2 3 4 5

Scale In Meters

NOTES.
CONTRACTORS MUST VERIFY ALL DIMENIONS AT THE
SITE BEFORE COMENCING ANY WORK.

NO CONSTRUCTION WORK BEFORE BUILDING CONTROL
APPROVEL AND STRUCTURAL ENGINEER CONFIRMATION.

ANY DISCREPANCIES TO BE REPORTED TO GRIDKUNE.
ALL DRAWINGS ARE TO BE READ IN CONJUNCTION WITH
ALL RELEVANT DRAWINGS AND SPECIFICATIONS.

Rev	Description	Date

PROJECT TITLE

95 Gladesmore Road. London N15 6TL

DRAWING TITLE

Proposed Section

CLIENT

Mr Abraham Wajsman

Date	Project number	DRWAING NUMBER	Scale (@ A3)	Drawn by
31/08/2023	7468	PR - S001	1 : 100	Cheski

PLANNING SERVICES

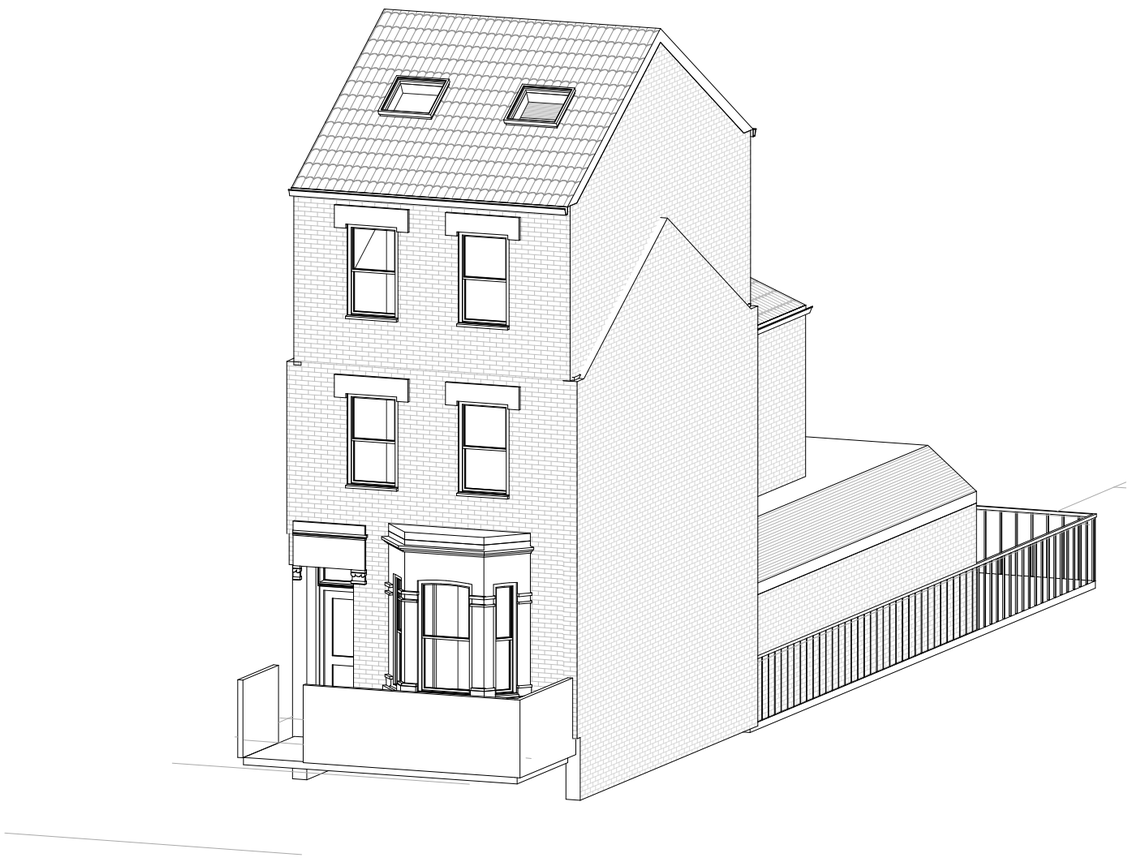

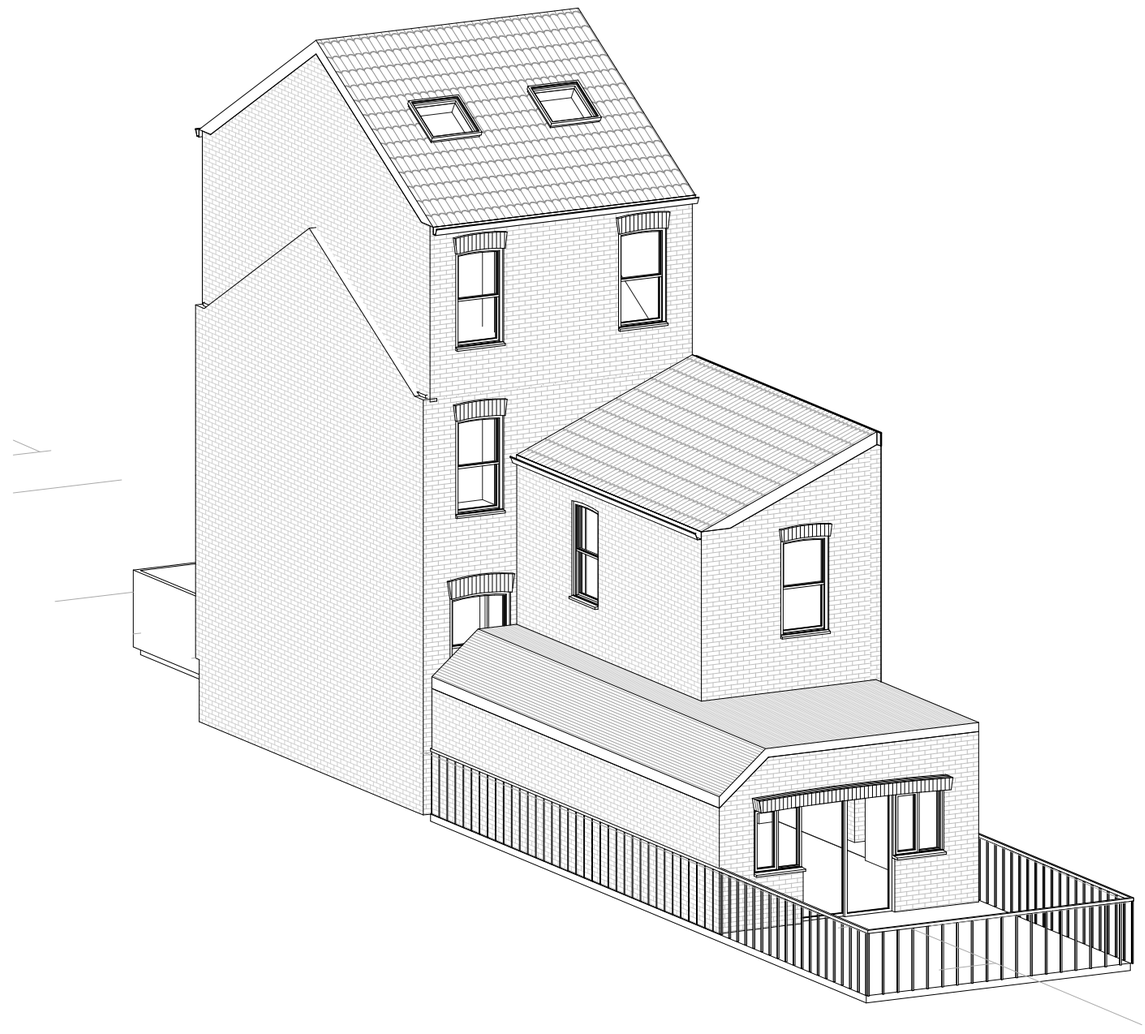

NOTES.
CONTRACTORS MUST VERIFY ALL DIMENIONS AT THE
SITE BEFORE COMENCING ANY WORK.

NO CONSTRUCTION WORK BEFORE BUILDING CONTROL
APPROVEL AND STRUCTURAL ENGINEER CONFIRMATION.

ANY DISCREPANCIES TO BE REPORTED TO GRIDKUNE.
ALL DRAWINGS ARE TO BE READ IN CONJUNCTION WITH
ALL RELEVANT DRAWINGS AND SPECIFICATIONS.

Rev	Description	Date

PROJECT TITLE

95 Gladesmore Road. London N15 6TL

DRAWING TITLE

Proposed Perspective Views

CLIENT

Mr Abraham Wajsman

Date	Project number	DRWAING NUMBER	Scale (@ A3)	Drawn by
31/08/2023	7468	PR - PR001		Cheski

PLANNING SERVICES