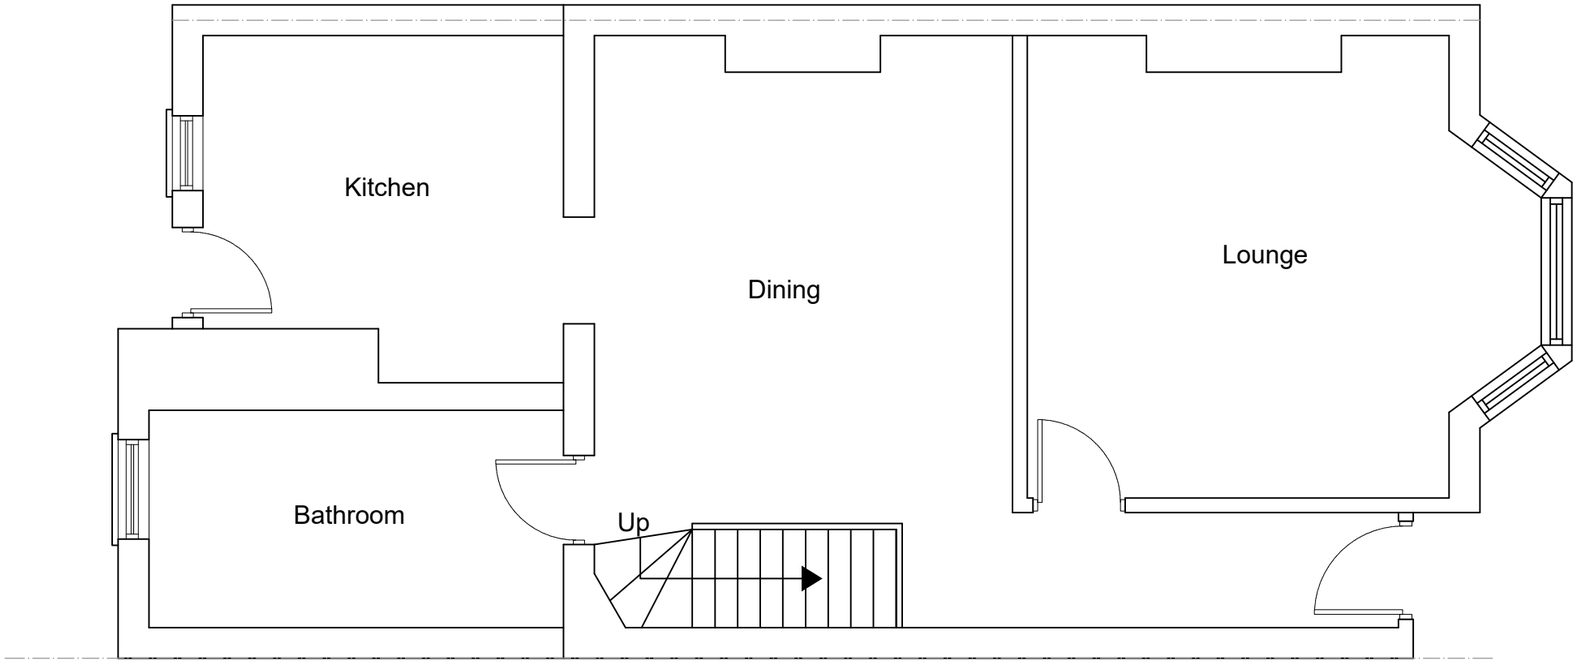


EXISTING GROUND FLOOR PLAN
SCALE 1:50

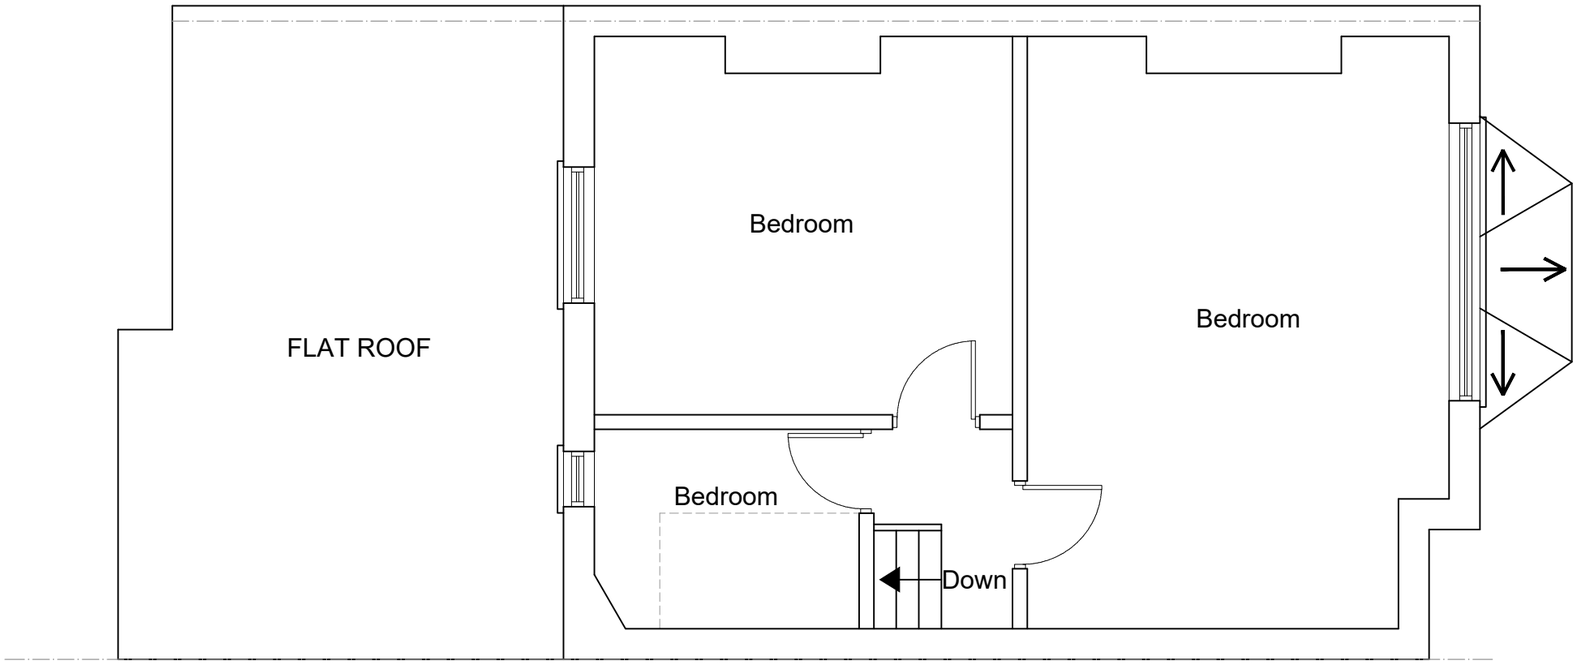


EXISTING FIRST FLOOR PLAN
SCALE 1:50

5m 1:50
10m1:100

fastPlans

www.FastPlansUK.co.uk

| | |
|---|---|
| Project: Loft Conversion with Dormer to Rear. | |
| Address: 34 AVENUE ROAD N15 5JH | |
| Scale: 1:50 @ A3 | Dwg. no: A01 |
| Drawn by: O.B.S | Date Drawn: 29-SEP-2023 |
| For Drawings Tel: 020 3542 1777 | |
| E-mail: plans@FastPlansUK.co.uk | |

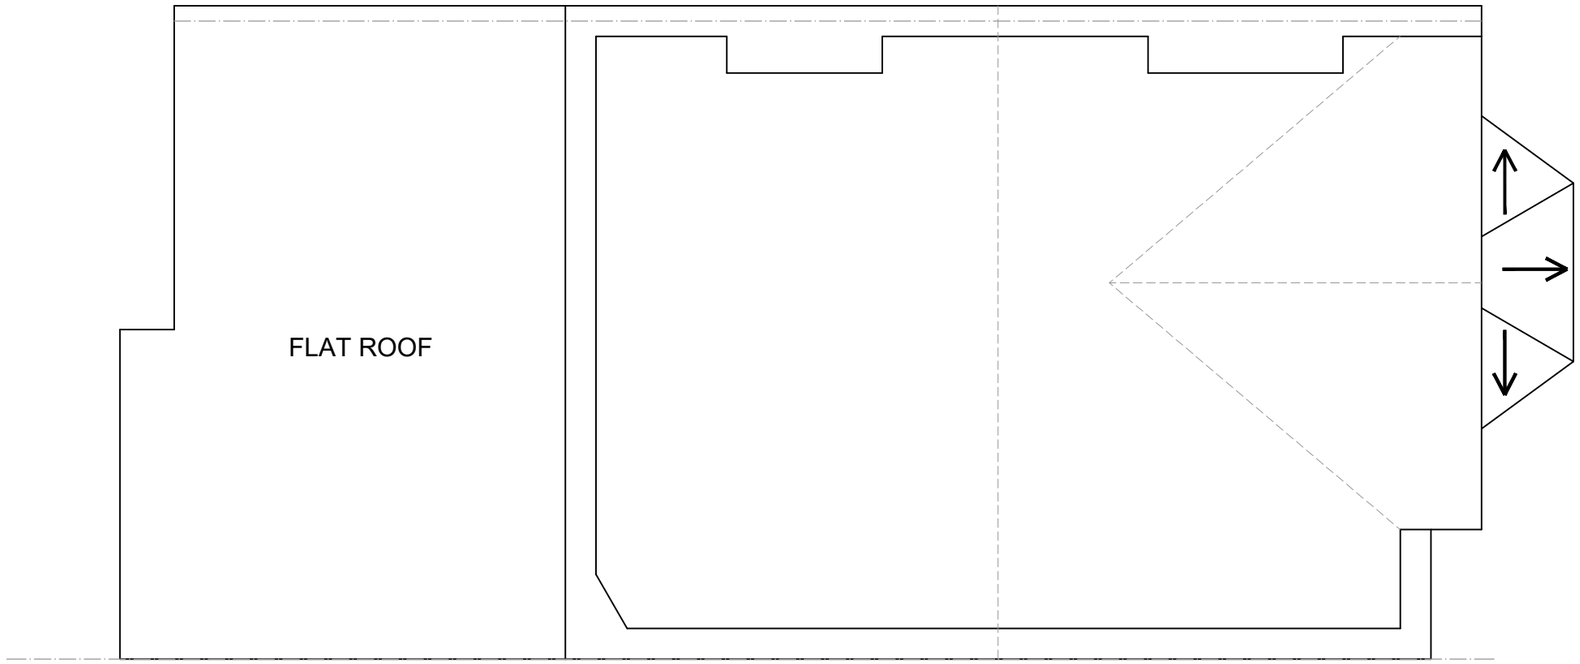


EXISTING LOFT PLAN
SCALE 1:50

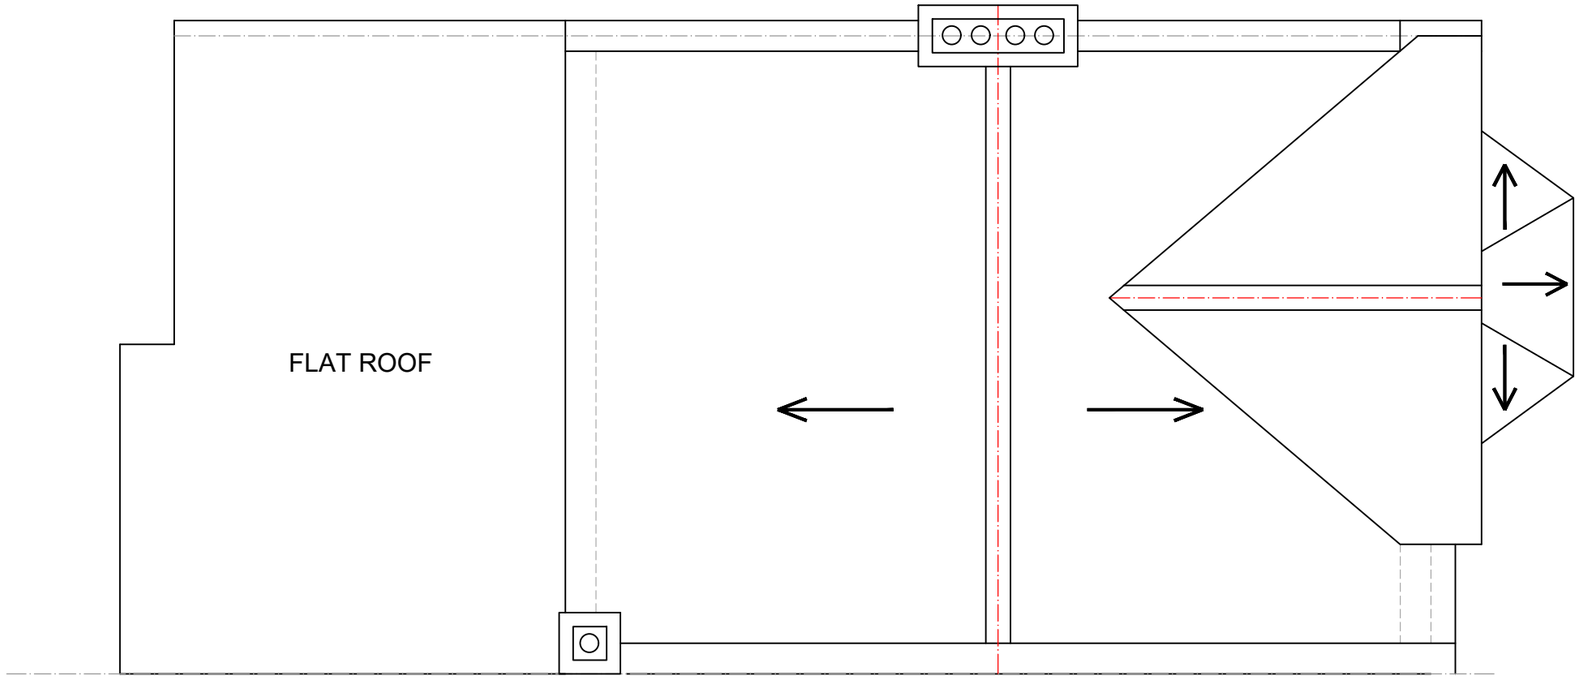


EXISTING ROOF PLAN
SCALE 1:50

fastPlans

www.FastPlansUK.co.uk

Project: Loft Conversion with Dormer to Rear.

Address: 34 AVENUE ROAD N15 5JH

| Scale: | Dwg. no: |
|---|---|
| 1:50 @ A3 | A02 |
| Drawn by: O.B.S | Date Drawn: 29-SEP-2023 |

For Drawings Tel: 020 3542 1777

E-mail: plans@FastPlansUK.co.uk

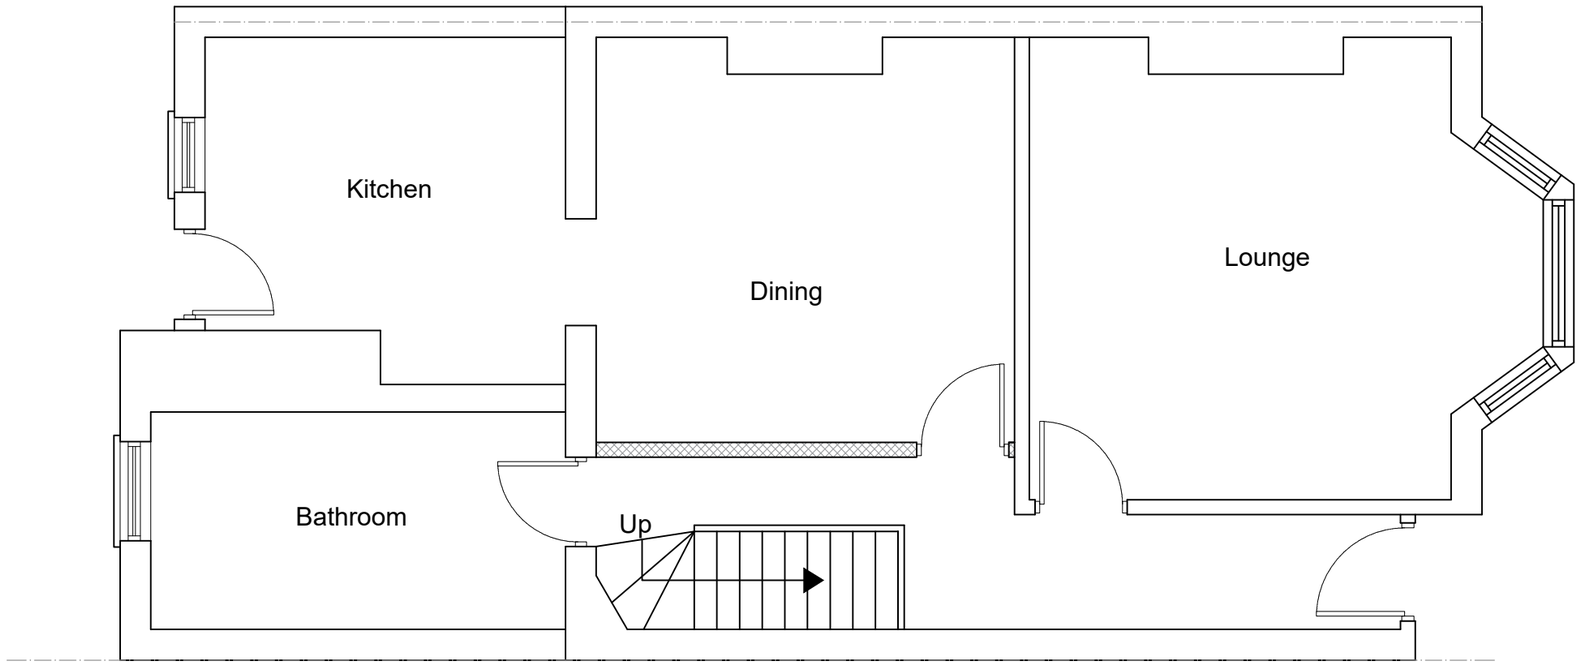


PROPOSED GROUND FLOOR PLAN
SCALE 1:50

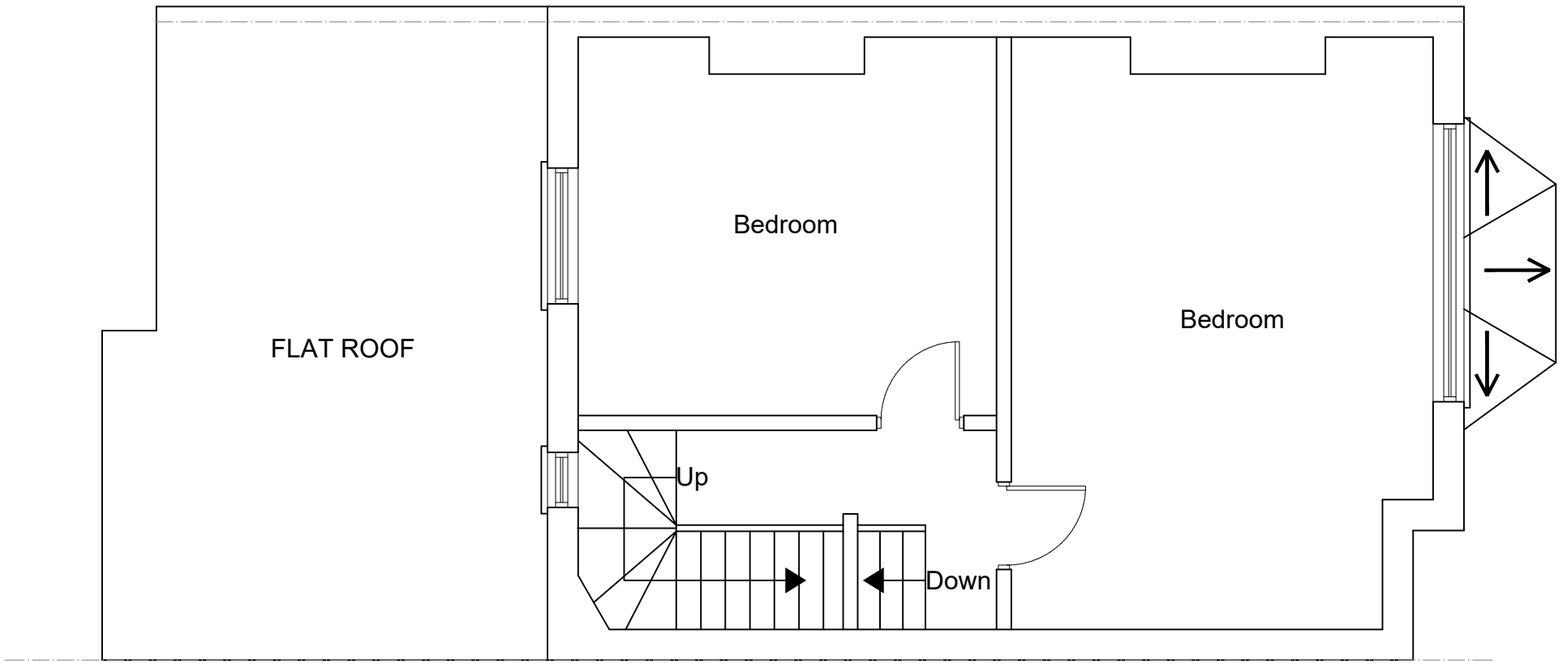


PROPOSED FIRST FLOOR PLAN
SCALE 1:50

fastPlans

www.FastPlansUK.co.uk

| | |
|---|---|
| Project: Loft Conversion with Dormer to Rear. | |
| Address: 34 AVENUE ROAD N15 5JH | |
| Scale: 1:50 @ A3 | Dwg. no: A03 |
| Drawn by: O.B.S | Date Drawn: 29-SEP-2023 |
| For Drawings Tel: 020 3542 1777 | |
| E-mail: plans@FastPlansUK.co.uk | |

All dimensions are approximate
and must be checked on site

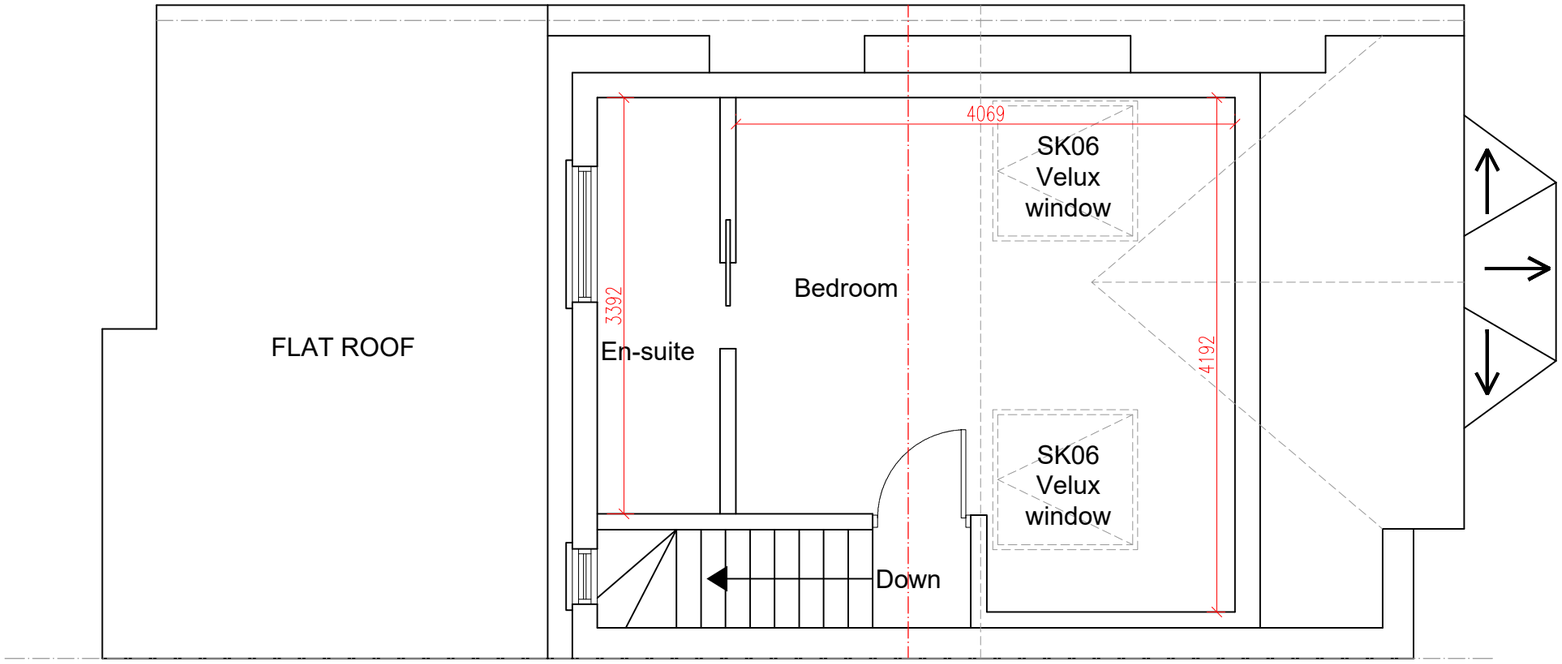


# PROPOSED LOFT PLAN
## SCALE 1:50

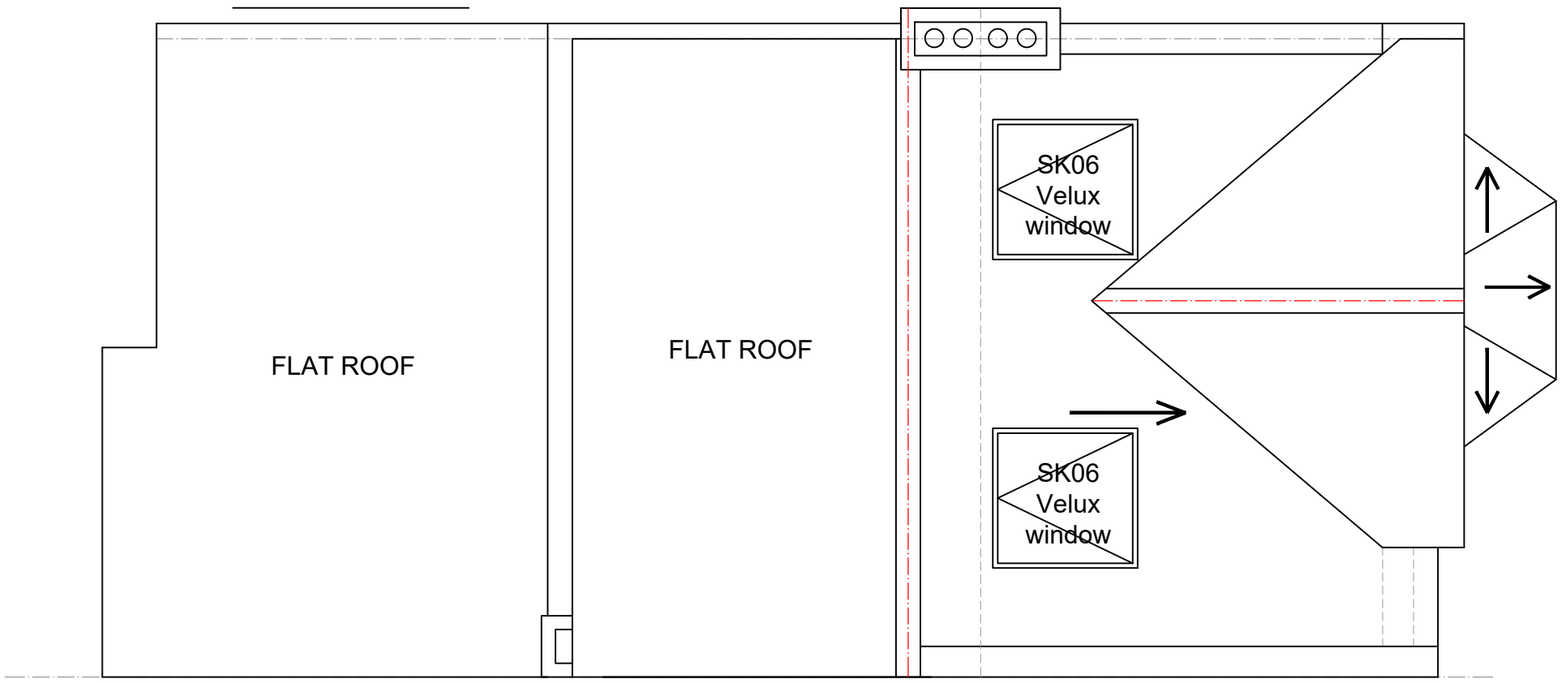


# PROPOSED ROOF PLAN
## SCALE 1:50

fastPlans

www.FastPlansUK.co.uk

Project: Loft Conversion with Dormer to Rear.

Address: 34 AVENUE ROAD N15 5JH

| Scale: | Dwg. no: |
|---|---|
| 1:50 @ A3 | A04 |
| Drawn by: O.B.S | Date Drawn: 29-SEP-2023 |

For Drawings Tel: 020 3542 1777

E-mail: plans@FastPlansUK.co.uk

EXISTING FRONT ELEVATION
SCALE 1:100

EXISTING REAR ELEVATION
SCALE 1:100

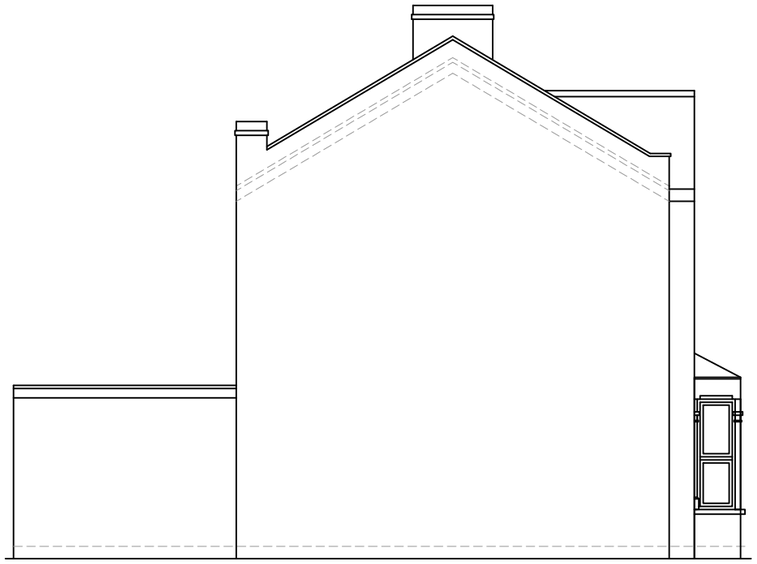

EXISTING ELEVATION SIDE A
SCALE 1:100

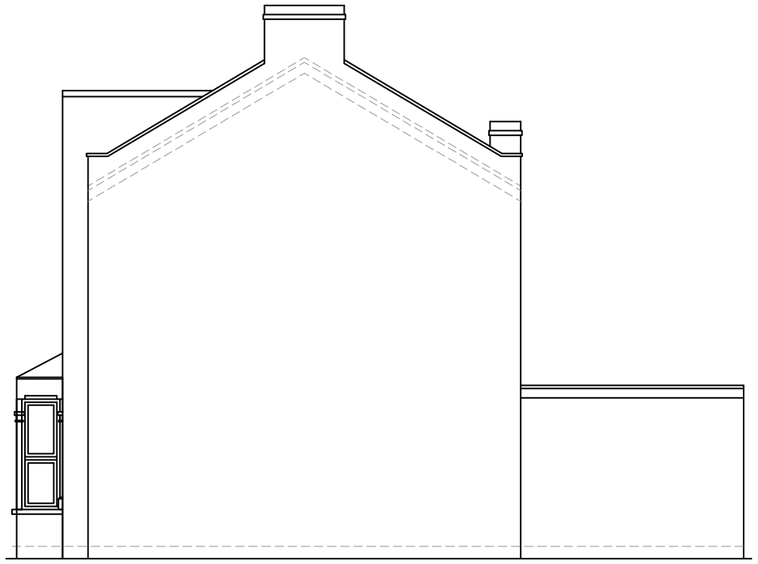

EXISTING ELEVATION SIDE B
SCALE 1:100

fastPlans

www.FastPlansUK.co.uk

| | |
|---|---|
| Project: Loft Conversion with Dormer to Rear. | |
| Address: 34 AVENUE ROAD N15 5JH | |
| Scale: 1:100 @ A3 | Dwg. no: A05 |
| Drawn by: O.B.S | Date Drawn: 29-SEP-2023 |
| For Drawings Tel: 020 3542 1777 | |
| E-mail: plans@FastPlansUK.co.uk | |

PROPOSED FRONT ELEVATION
SCALE 1:100

PROPOSED REAR ELEVATION
SCALE 1:100

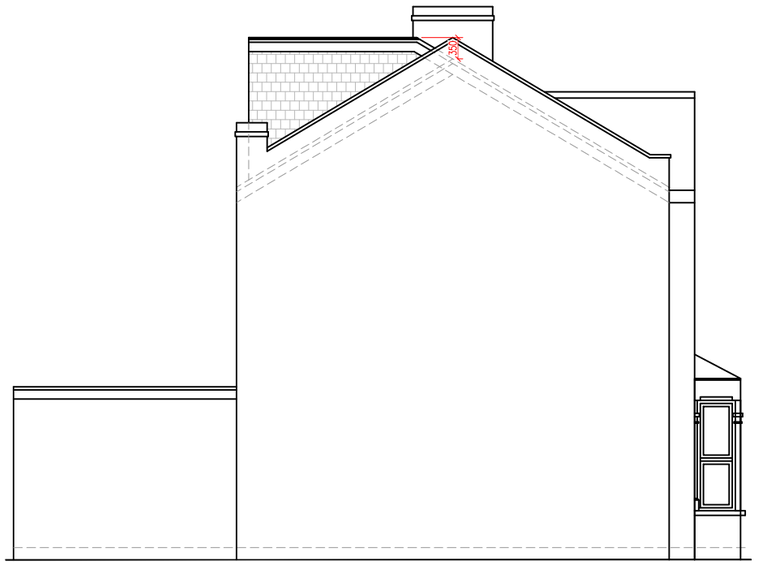


PROPOSED ELEVATION SIDE A
SCALE 1:100

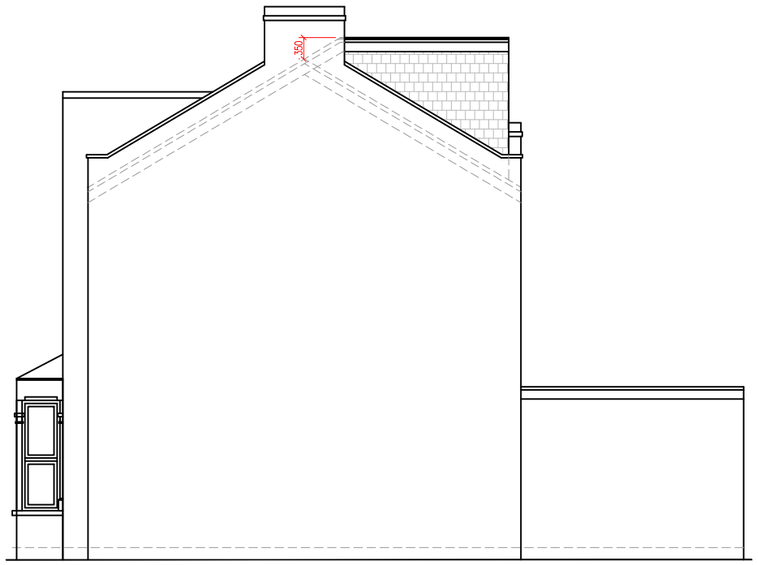


PROPOSED ELEVATION SIDE B
SCALE 1:100

fastPlans

www.FastPlansUK.co.uk

| | |
|---|---|
| Project: Loft Conversion with Dormer to Rear. | |
| Address: 34 AVENUE ROAD N15 5JH | |
| Scale: 1:100 @ A3 | Dwg. no: A06 |
| Drawn by: O.B.S | Date Drawn: 29-SEP-2023 |

For Drawings Tel: 020 3542 1777

E-mail: plans@FastPlansUK.co.uk

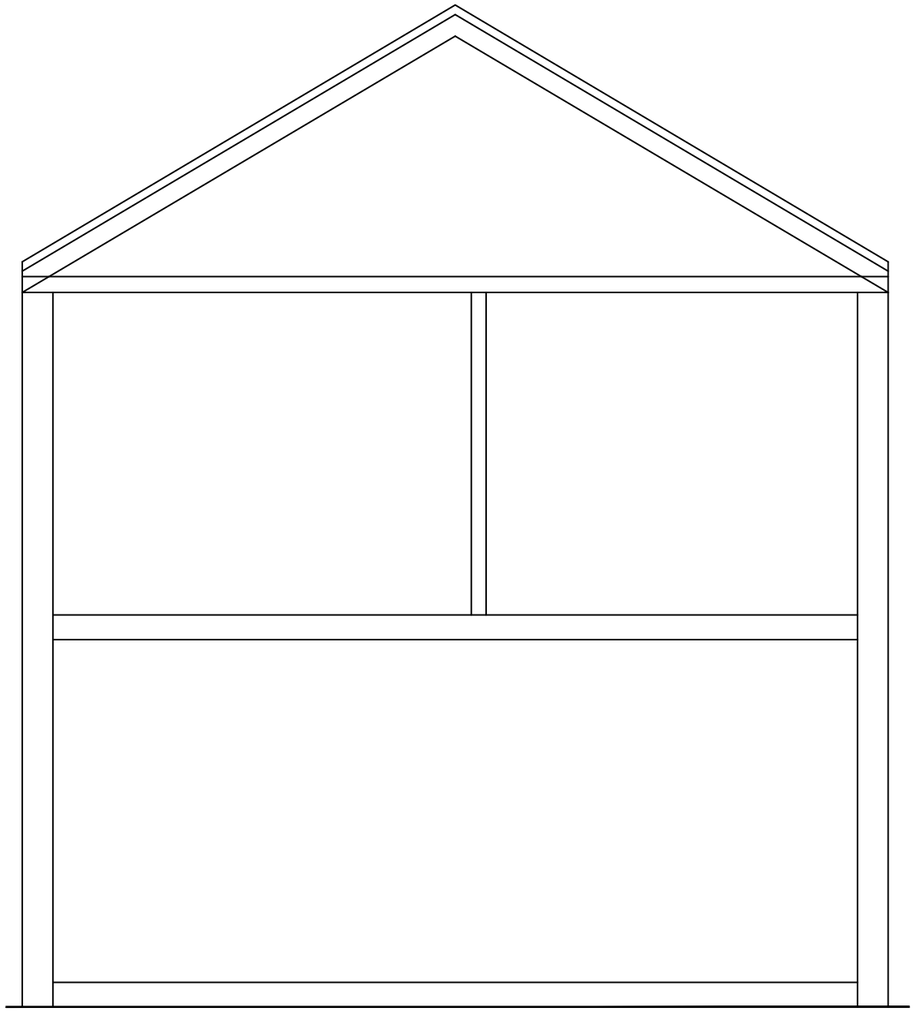

EXISTING SECTION AA
SCALE 1:50

fastPlans

www.FastPlansUK.co.uk

| | |
|---|---|
| Project: Loft Conversion with Dormer to Rear. | |
| Address: 34 AVENUE ROAD N15 5JH | |
| Scale: 1:50 @ A3 | Dwg. no: A07 |
| Drawn by: O.B.S | Date Drawn: 29-SEP-2023 |
| For Drawings Tel: 020 3542 1777 | |
| E-mail: plans@FastPlansUK.co.uk | |

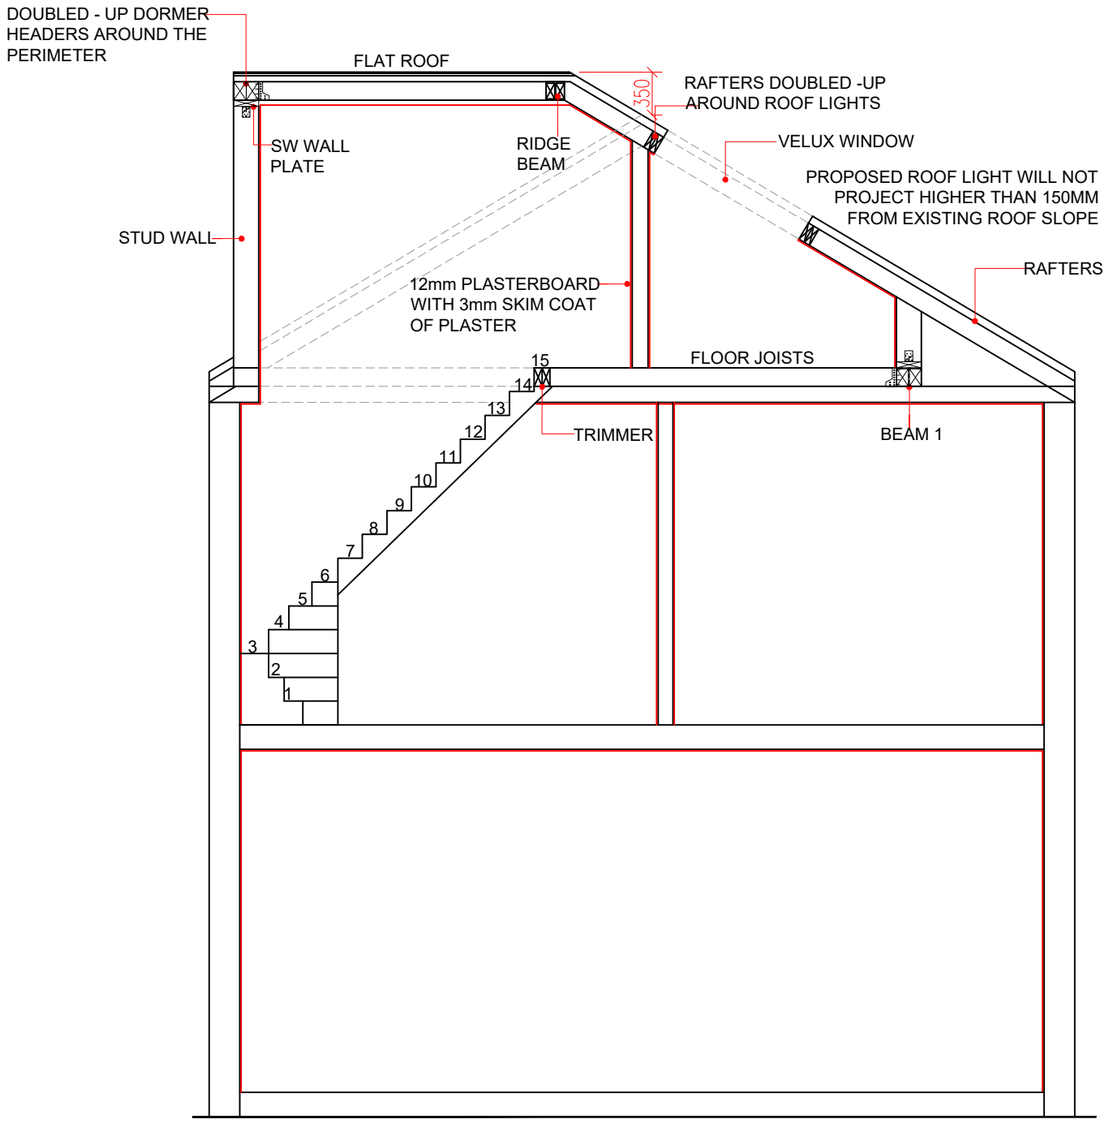


PROPOSED SECTION AA
SCALE 1:50

fastPlans

www.FastPlansUK.co.uk

| | |
|---|---|
| Project: Loft Conversion with Dormer to Rear. | |
| Address: 34 AVENUE ROAD N15 5JH | |
| Scale: 1:50 @ A3 | Dwg. no: A08 |
| Drawn by: O.B.S | Date Drawn: 29-SEP-2023 |
| For Drawings Tel: 020 3542 1777 | |
| E-mail: plans@FastPlansUK.co.uk | |

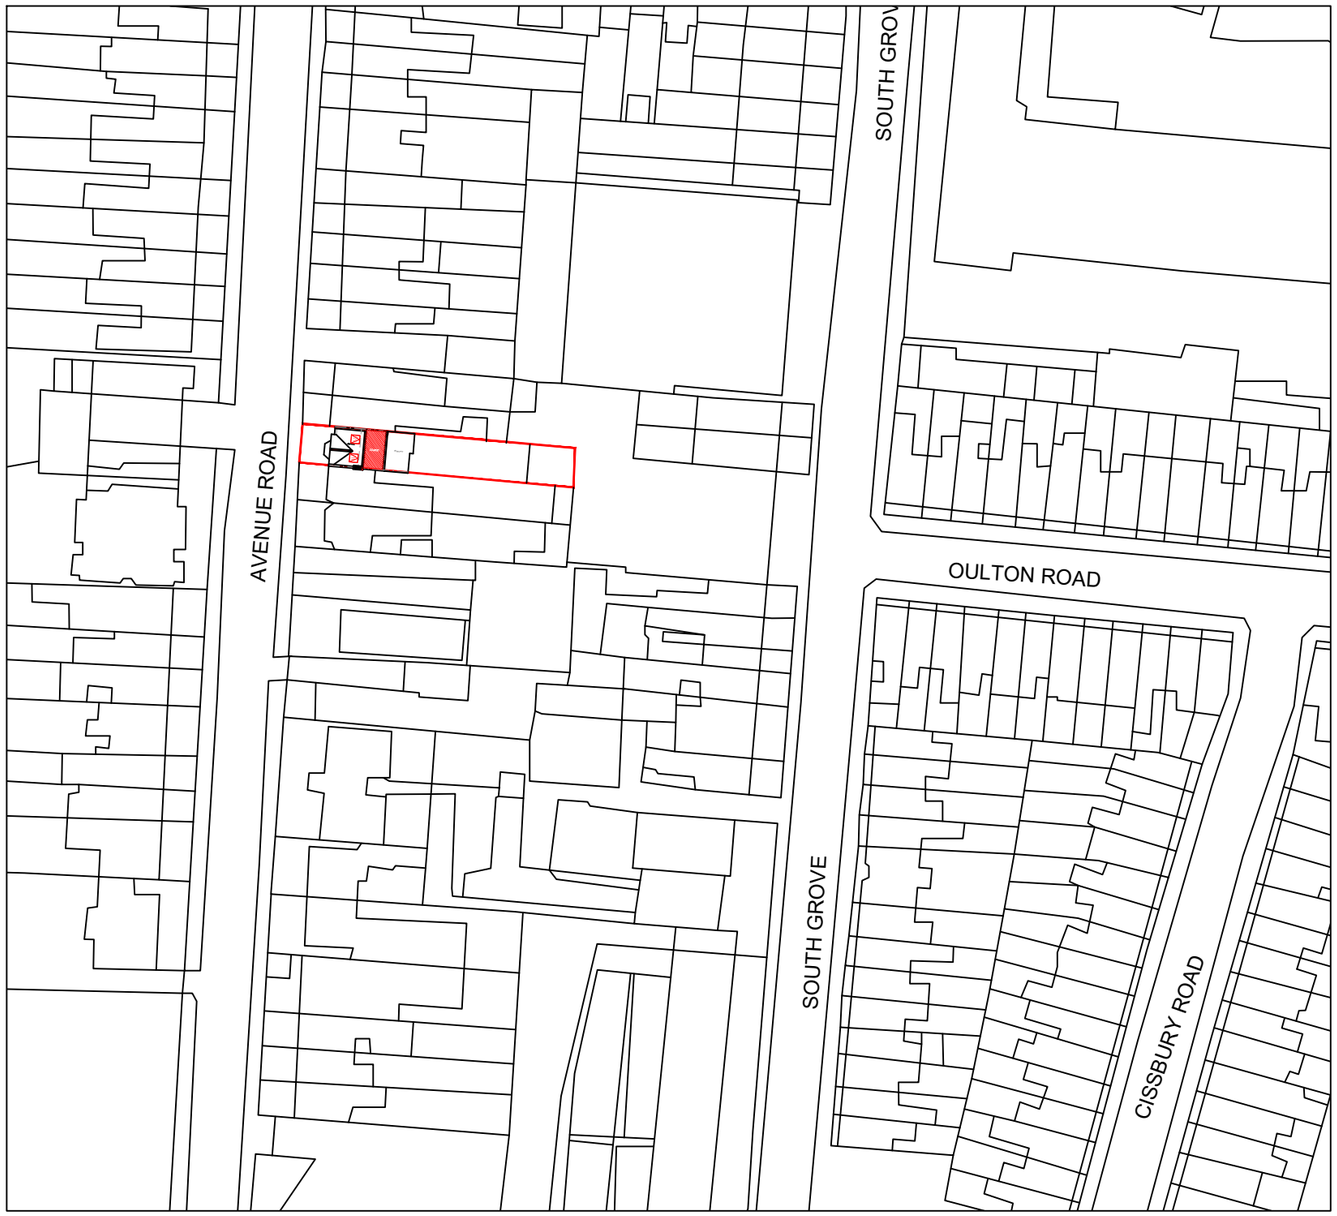


BLOCK PLAN
SCALE 1:500

LOCATION PLAN
SCALE 1:1250

0 10 20 50 100m 1:1250

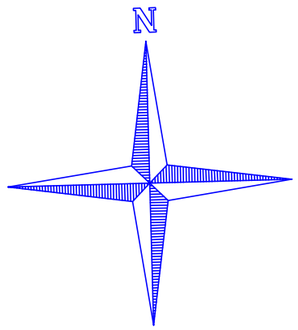


0 10 20 30 40 50m 1:500

fastPlans

www.FastPlansUK.co.uk

Project: Loft Conversion with Dormer to Rear.

Address: 34 AVENUE ROAD N15 5JH

| Scale: | Dwg. no: |
|---|---|
| 1:500 @ A3 | A09 |
| Drawn by: O.B.S | Date Drawn: 29-SEP-2023 |

For Drawings Tel: 020 3542 1777

E-mail: plans@FastPlansUK.co.uk