



EXISTING BLOCK PLAN

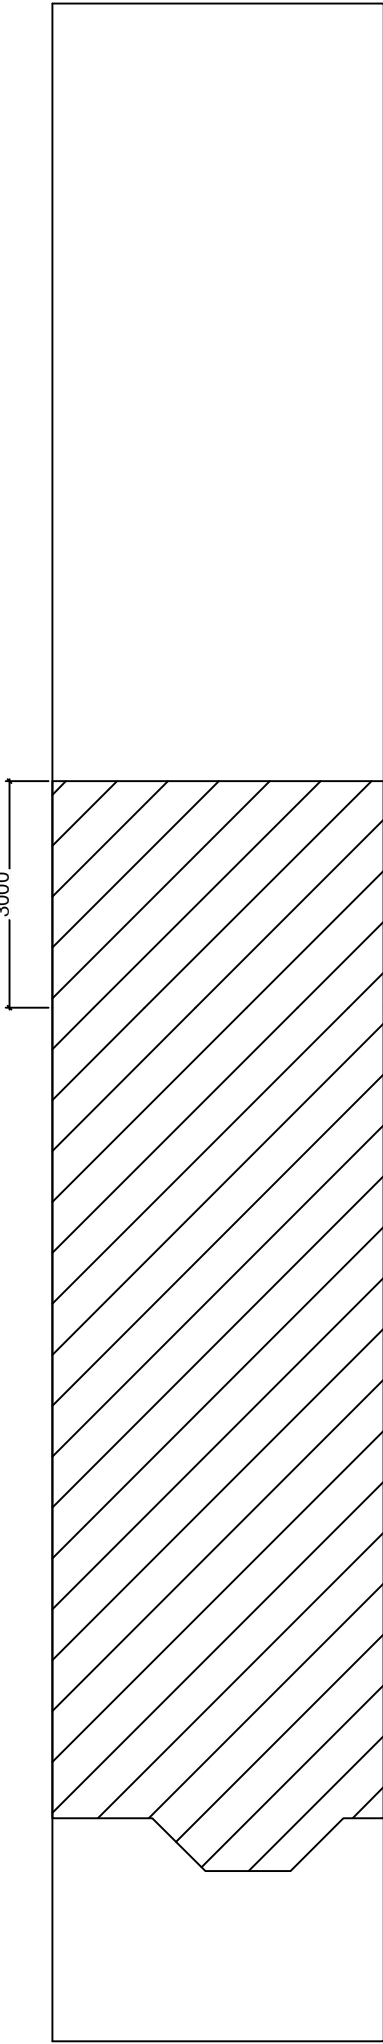

PROPOSED BLOCK PLAN

NOTE! THE MATERIALS USED IN THE CONSTRUCTION OF THE EXTENSION WILL BE OF SIMILAR APPEARANCE TO THOSE USED IN CONSTRUCTION OF THE EXTERIOR OF THE EXISTING DWELLINGHOUSE

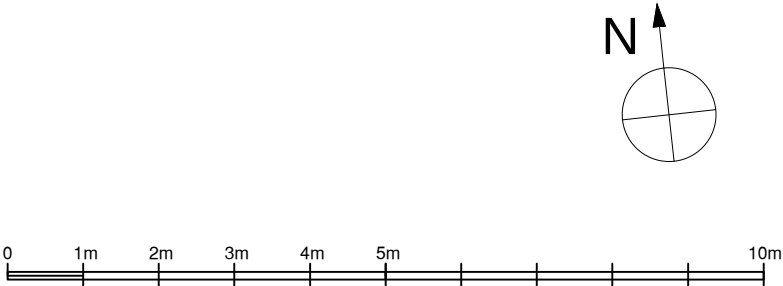



STUDIO CAD PROJECTS  
Architectural Designers

TEL: 079 581 581 90  
E-mail: scpprojects@onet.eu

PROJECT:  
200 LANGHAM ROAD, MAISONETTE RIGHT  
LONDON N15 3NB  
BLOCK PLANS

SCALE: 1:100 (A3)  
DATE: JUL 2023

PROJECT No:  
2230719-3

THIS DRAWING MUST NOT BE REPRODUCED, MULTIPLIED  
OR SUBMITTED TO THE INSPECTION OF THIRD PARTIES  
WITHOUT OUR PRIOR PERMISSION.  
ALL DIMENSIONS TO BE CHECKED AND VERIFIED ON SITE