Existing Front Elevation

Existing Rear Elevation

REV	DATE	COMMENT	DRW	CHK
00	06/10/2023	Initial issue	DS	HM

1:100
0 1 2 3 4 5m

NOTES
These drawings are for planning purposes only. All dimensions indicated are subject to alterations on site. Confirm all dimensions prior to ordering materials and commencing construction.

My-architect

Unit Number 213
The BusWorks
North Road
London
N7 9DP

T 0203938 8753 E info@my-architect.io

PROJECT
63 Woodside Gardens, London, N17 6UN

DRAWING
Existing Elevations

SCALE
1:100 @ A3

STATUS
Planning

DRAWING No. 4161/01/200

REVISION P00

Existing Side Elevation

REV	DATE	COMMENT	DRW	CHK
00	06/10/2023	Initial issue	DS	HM

1:100
0 1 2 3 4 5m

NOTES
These drawings are for planning purposes only. All dimensions indicated are subject to alterations on site. Confirm all dimensions prior to ordering materials and commencing construction.

My-architect

Unit Number 213
The BusWorks
North Road
London
N7 9DP

T 0203938 8753 E info@my-architect.io

PROJECT
63 Woodside Gardens, London, N17 6UN

DRAWING
Existing Side Elevation

SCALE
1:100 @ A3

STATUS
Planning

DRAWING No. 4161/01/201
REVISION P00

Existing Section AA

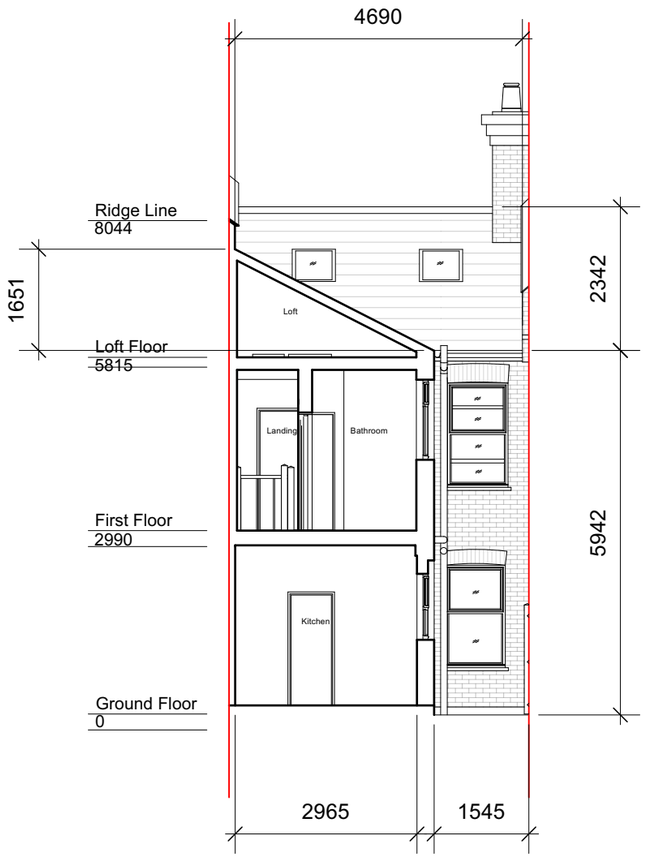

Existing Section BB

REV	DATE	COMMENT	DRW	CHK
00	06/10/2023	Initial issue	DS	HM

1:100
0 1 2 3 4 5m

NOTES
These drawings are for planning purposes only. All dimensions indicated are subject to alterations on site. Confirm all dimensions prior to ordering materials and commencing construction.

My-architect

Unit Number 213
The BusWorks
North Road
London
N7 9DP

T 0203938 8753 E info@my-architect.io

PROJECT
63 Woodside Gardens, London, N17 6UN

DRAWING
Existing Sections

SCALE
1:100 @ A3

STATUS
Planning

DRAWING No. 4161/01/202
REVISION P00

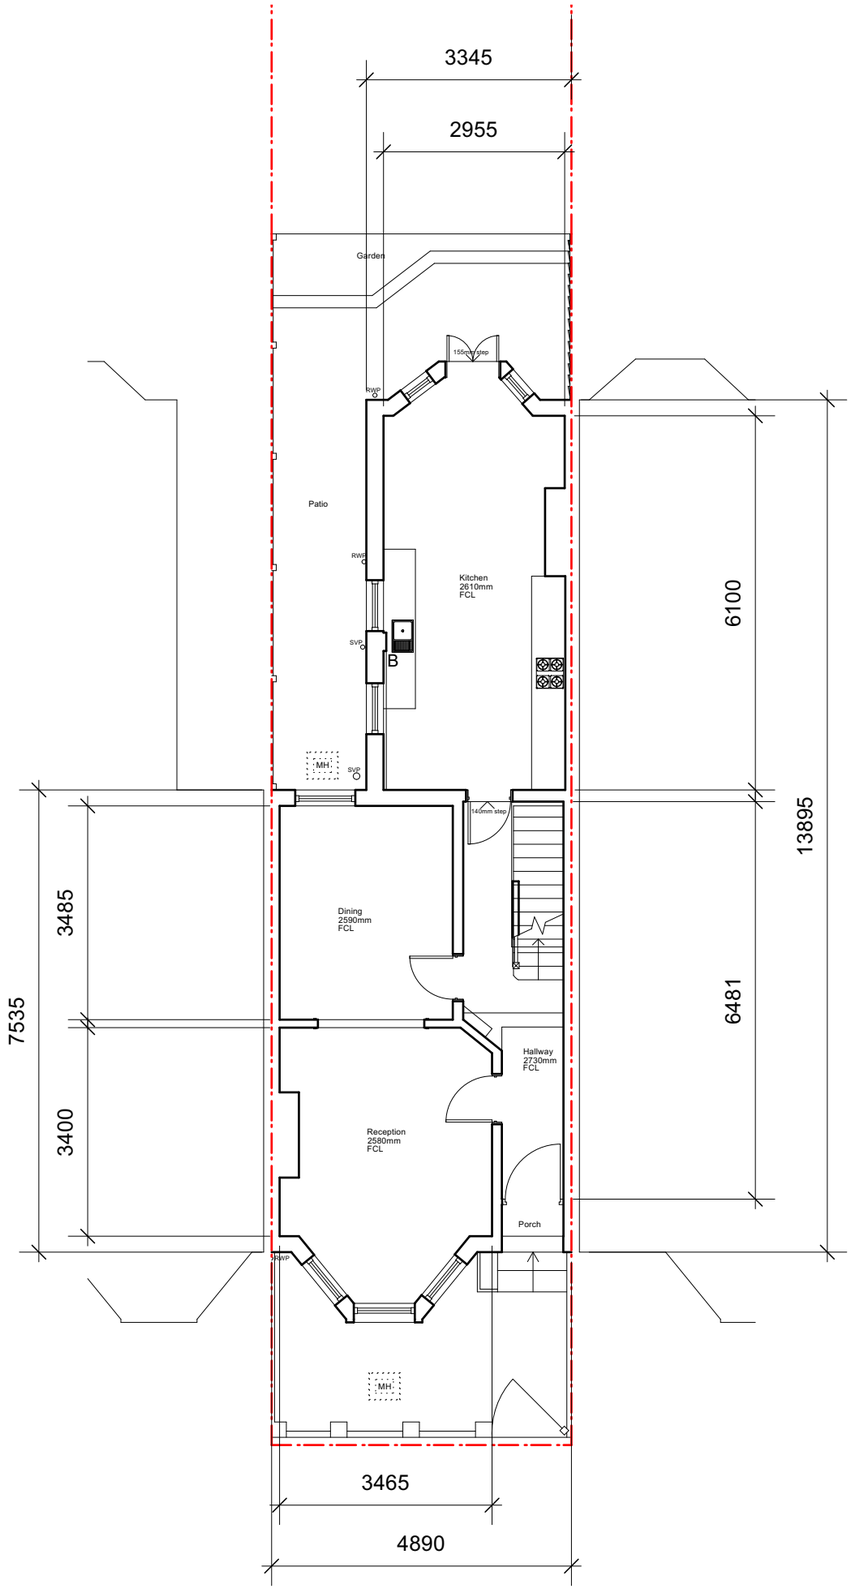

Existing Ground Floor Plan

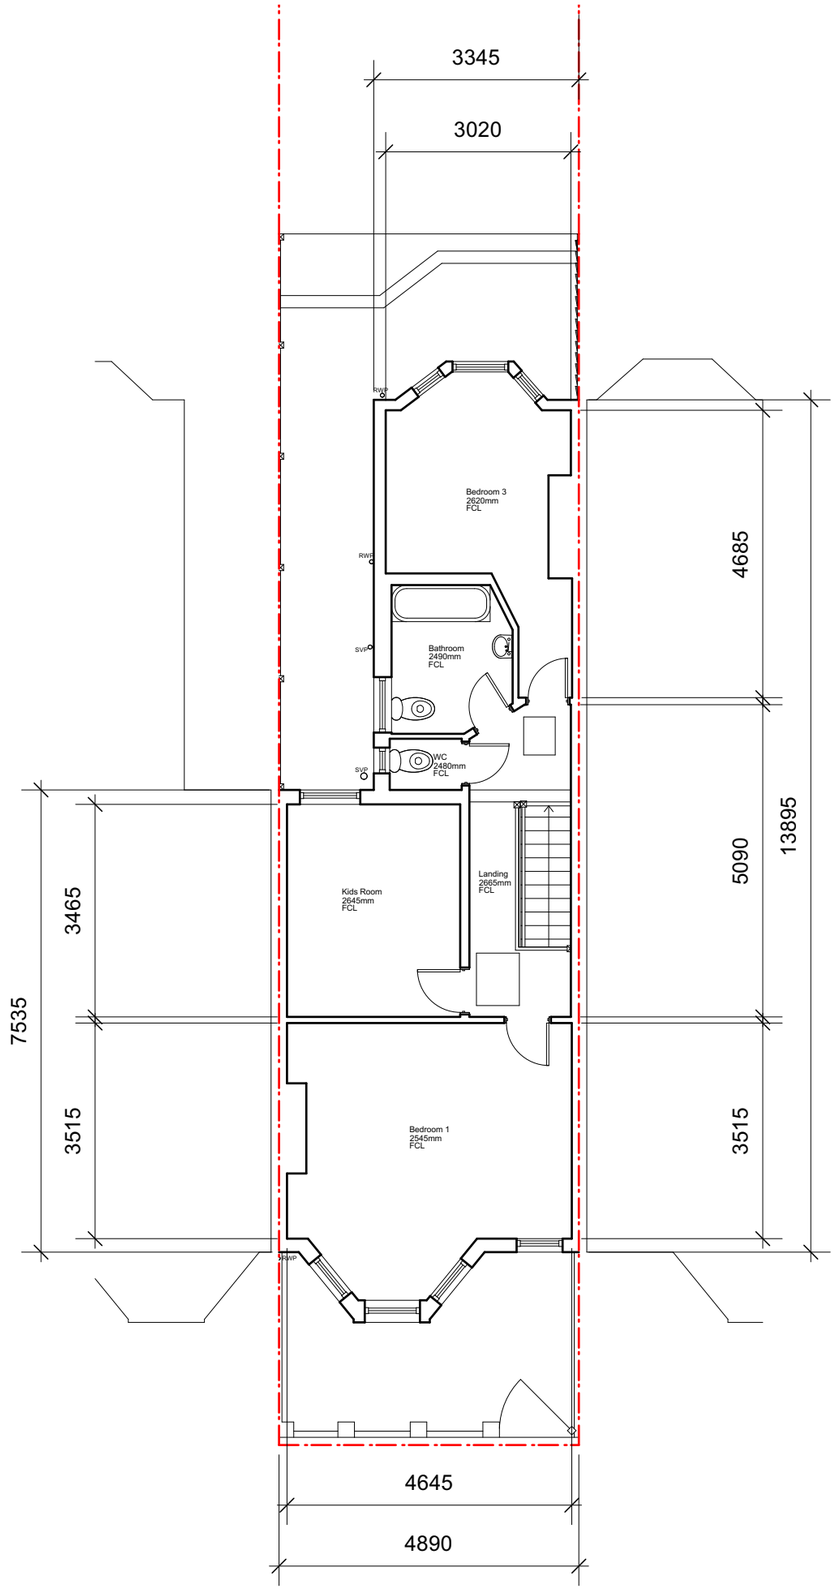

Existing First Floor Plan

REV	DATE	COMMENT	DRW	CHK
00	06/10/2023	Initial issue	DS	HM

1:100
0 1 2 3 4 5m

NOTES
These drawings are for planning purposes only. All dimensions indicated are subject to alterations on site. Confirm all dimensions prior to ordering materials and commencing construction.

My-architect

Unit Number 213
The BusWorks
North Road
London
N7 9DP

T 0203938 8753 E info@my-architect.io

PROJECT
63 Woodside Gardens, London, N17 6UN

DRAWING
Existing Floor Plans

SCALE
1:100 @ A3

STATUS
Planning

DRAWING No. REVISION
4161/01/400 P00

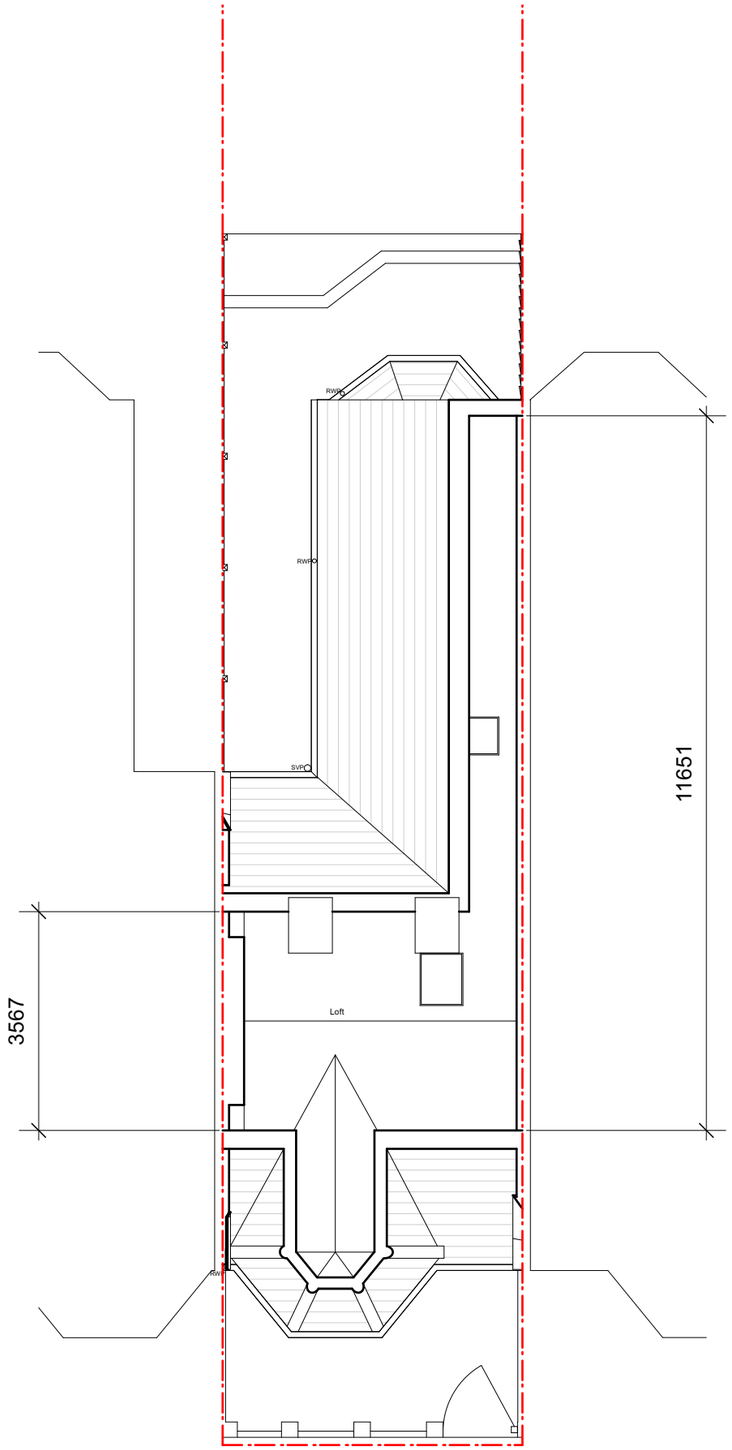

Existing Loft Floor Plan

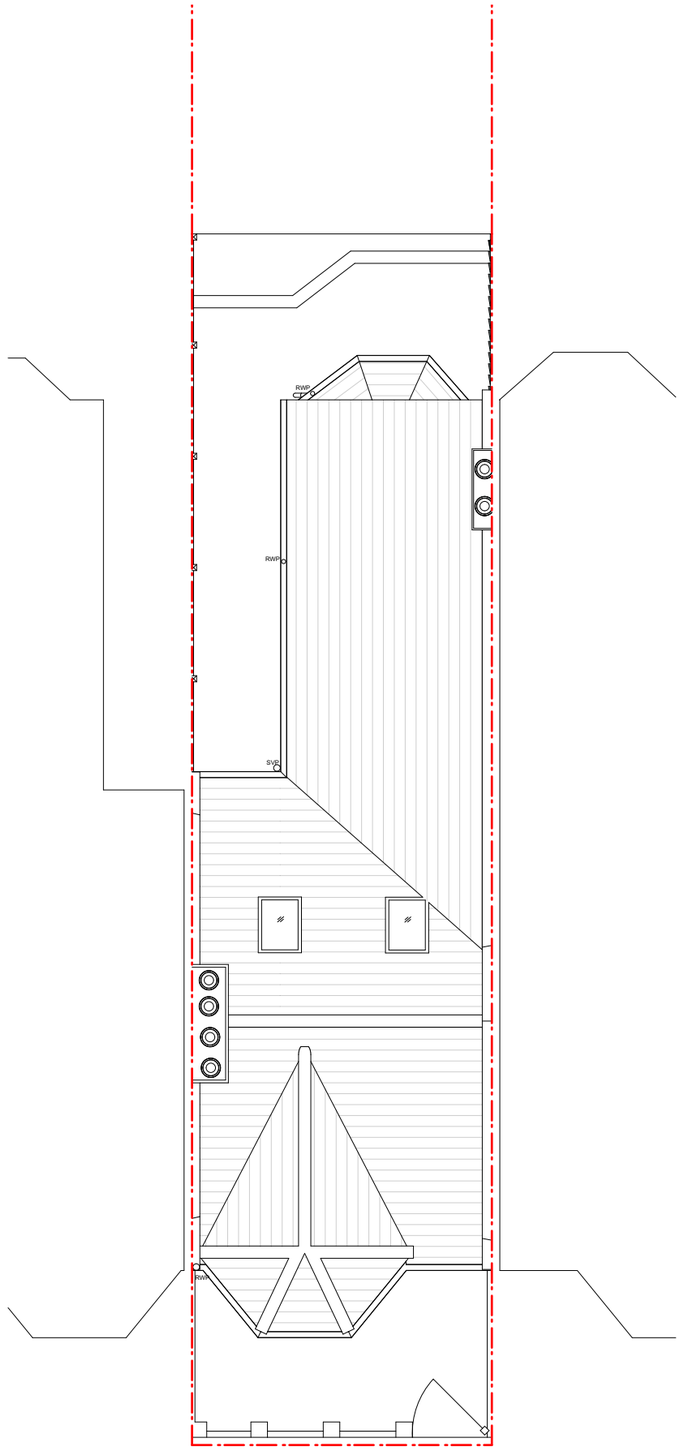

Existing Roof Plan

REV	DATE	COMMENT	DRW	CHK
00	06/10/2023	Initial issue	DS	HM

1:100 0 1 2 3 4 5m

NOTES
These drawings are for planning purposes only. All dimensions indicated are subject to alterations on site. Confirm all dimensions prior to ordering materials and commencing construction.

My-architect

Unit Number 213
The BusWorks
North Road
London
N7 9DP

T 0203938 8753 E info@my-architect.io

PROJECT
63 Woodside Gardens, London, N17 6UN

DRAWING
Existing Floor Plans

SCALE
1:100 @ A3

STATUS
Planning

DRAWING No. 4161/01/401

REVISION P00

Proposed Front Elevation

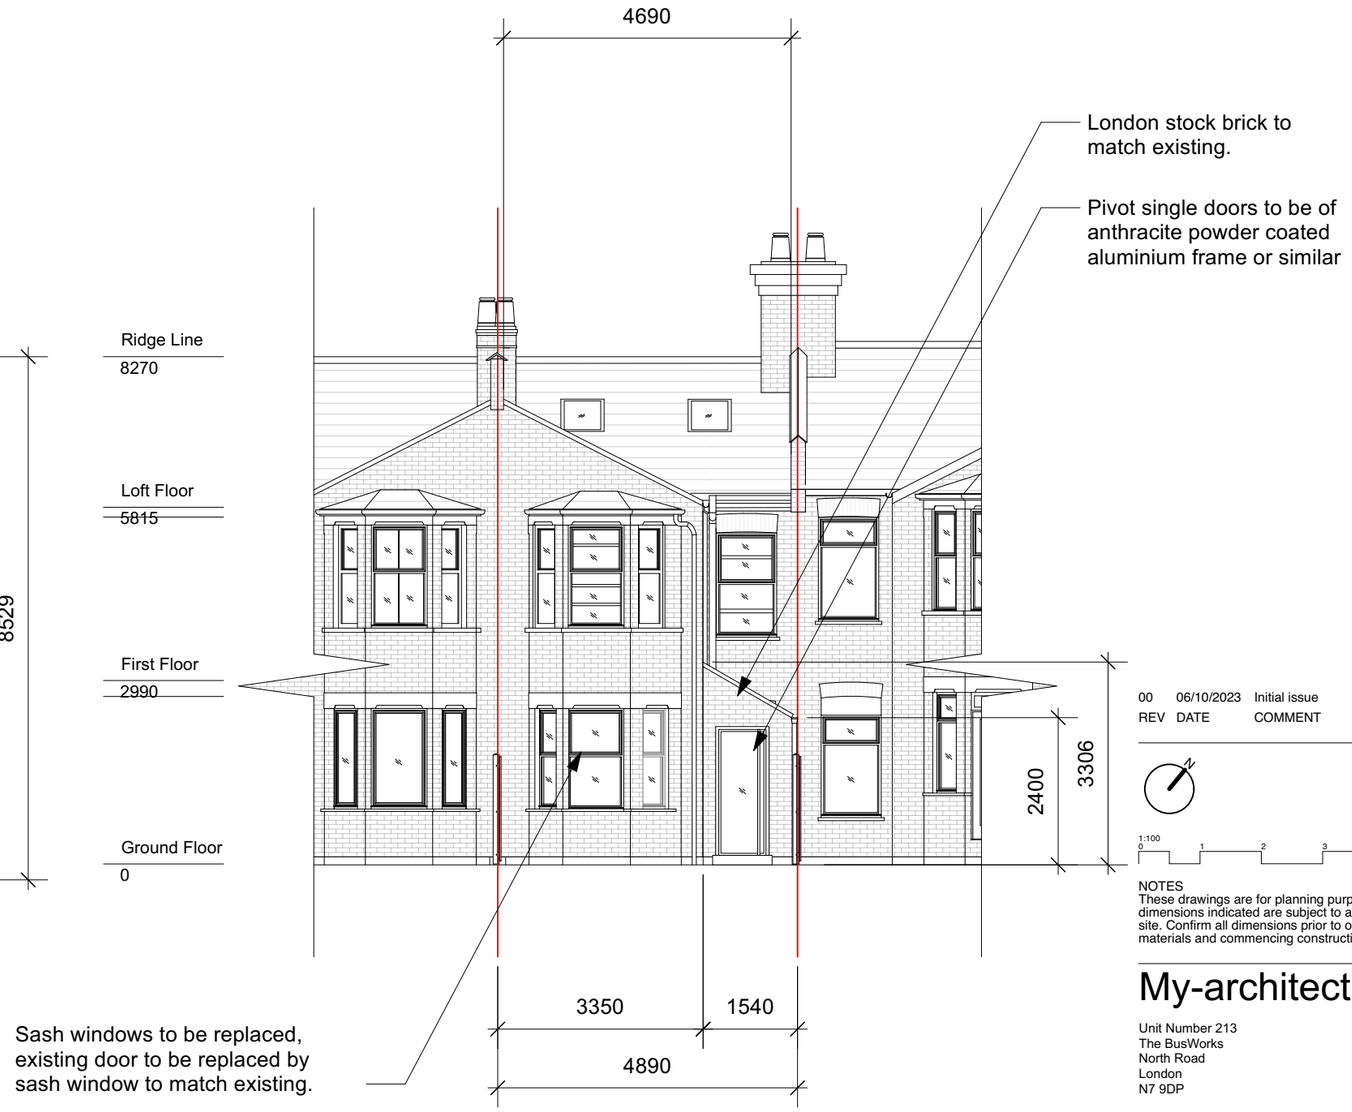

Proposed Rear Elevation

REV	DATE	COMMENT	DRW	CHK
00	06/10/2023	Initial issue	DS	HM

1:100
0 1 2 3 4 5m

NOTES
These drawings are for planning purposes only. All dimensions indicated are subject to alterations on site. Confirm all dimensions prior to ordering materials and commencing construction.

My-architect

Unit Number 213
The BusWorks
North Road
London
N7 9DP

T 0203938 8753 E info@my-architect.io

PROJECT
63 Woodside Gardens, London, N17 6UN

DRAWING
Proposed Elevations

SCALE
1:100 @ A3

STATUS
Planning

DRAWING No. 4161/03/200
REVISION P00

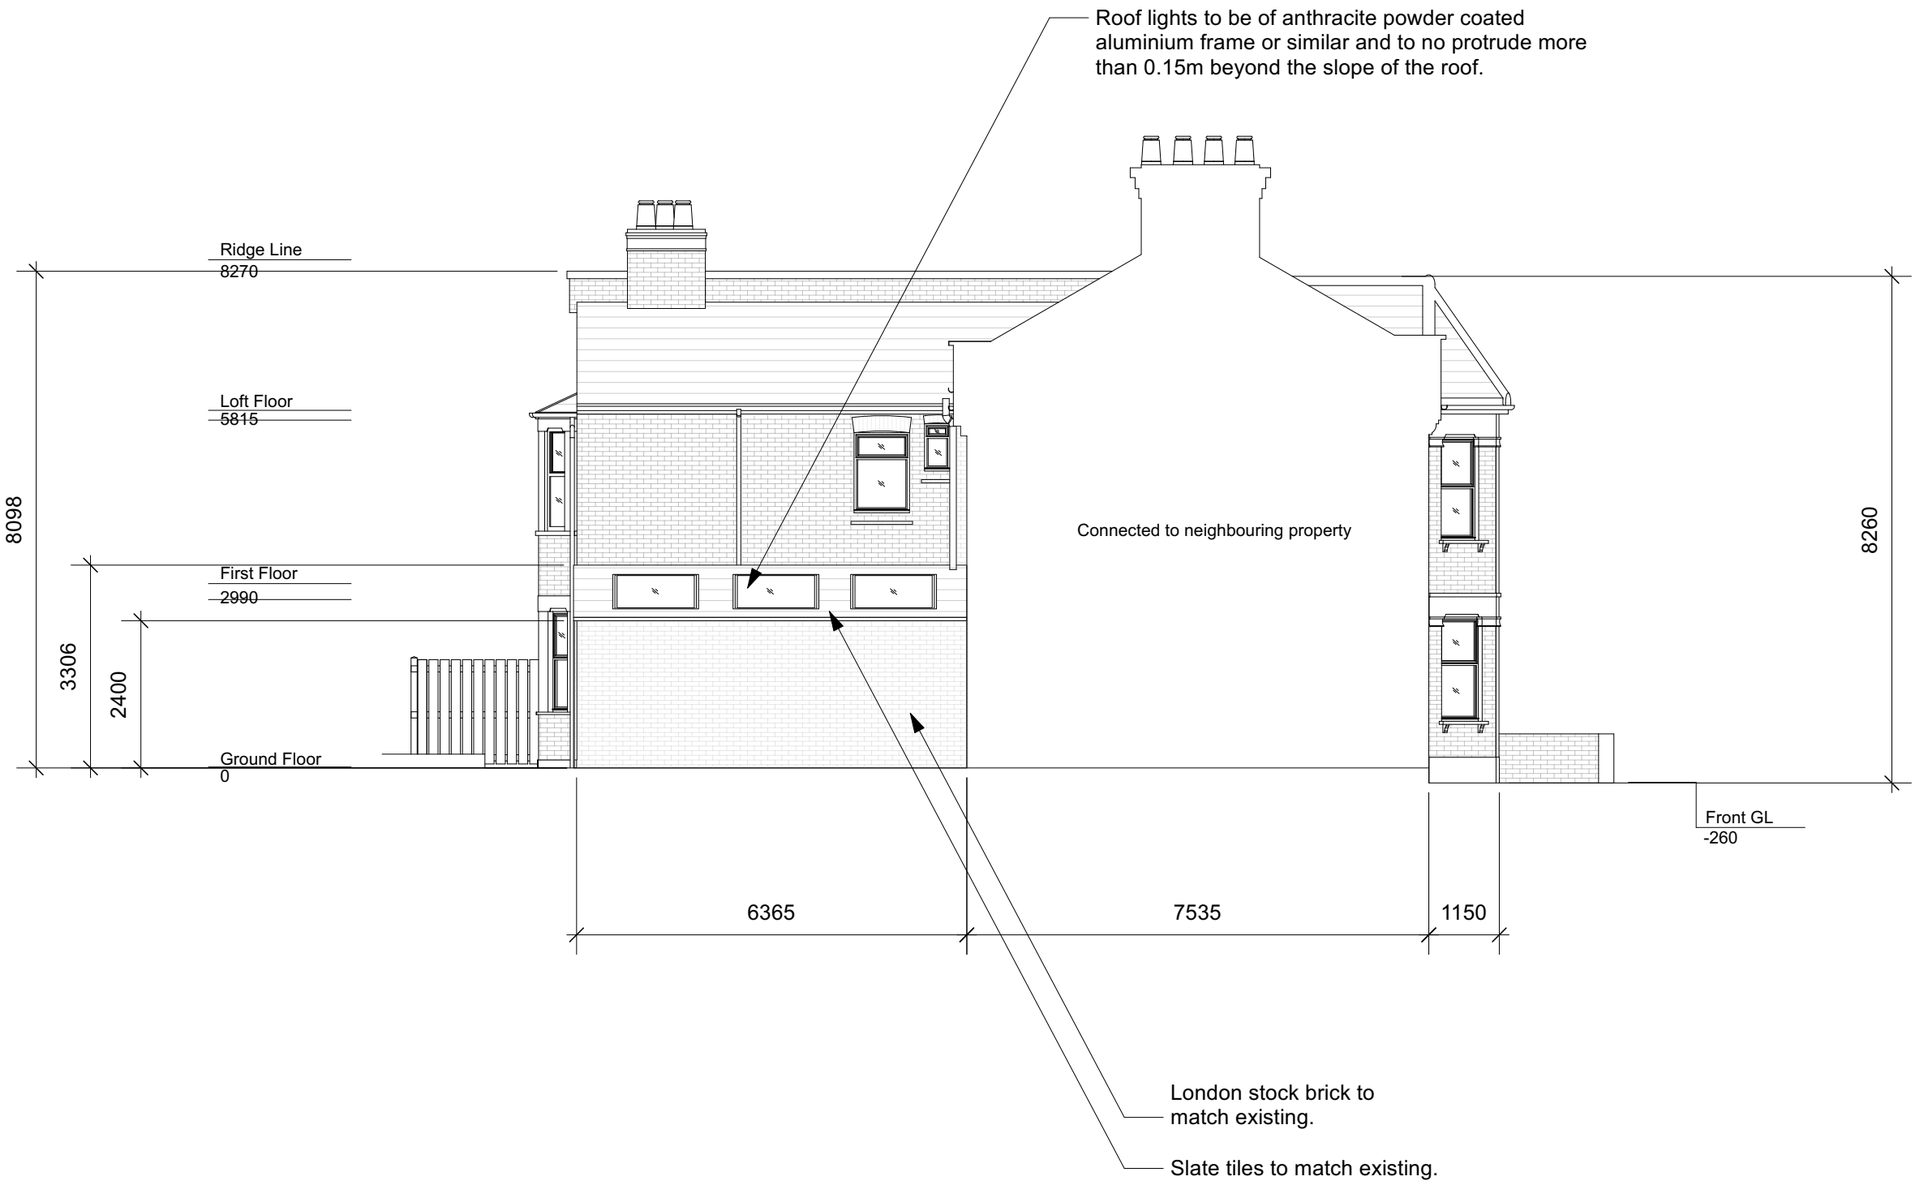

Proposed Side Elevation

REV	DATE	COMMENT	DRW	CHK
00	06/10/2023	Initial issue	DS	HM

1:100
0 1 2 3 4 5m

NOTES
These drawings are for planning purposes only. All dimensions indicated are subject to alterations on site. Confirm all dimensions prior to ordering materials and commencing construction.

My-architect

Unit Number 213
The BusWorks
North Road
London
N7 9DP

T 0203938 8753 E info@my-architect.io

PROJECT
63 Woodside Gardens, London, N17 6UN

DRAWING
Proposed Side Elevation

SCALE
1:100 @ A3

STATUS
Planning

DRAWING No. 4161/03/201
REVISION P00

Proposed Section AA

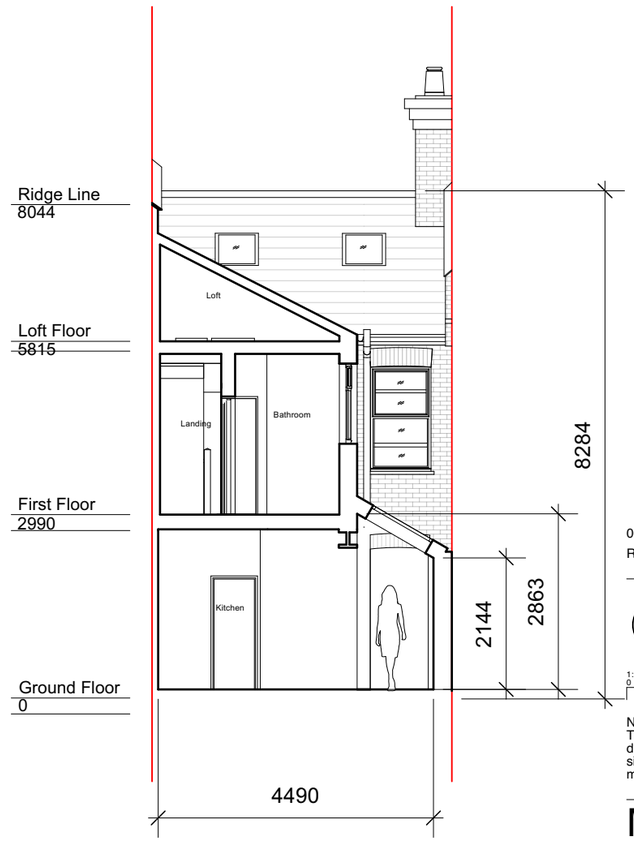

Proposed Section BB

REV	DATE	COMMENT	DRW	CHK
00	06/10/2023	Initial issue	DS	HM

1:100
0 1 2 3 4 5m

NOTES
These drawings are for planning purposes only. All dimensions indicated are subject to alterations on site. Confirm all dimensions prior to ordering materials and commencing construction.

My-architect

Unit Number 213
The BusWorks
North Road
London
N7 9DP

T 0203938 8753 E info@my-architect.io

PROJECT
63 Woodside Gardens, London, N17 6UN

DRAWING
Proposed Sections

SCALE
1:100 @ A3

STATUS
Planning

DRAWING No. 4161/03/202
REVISION P00

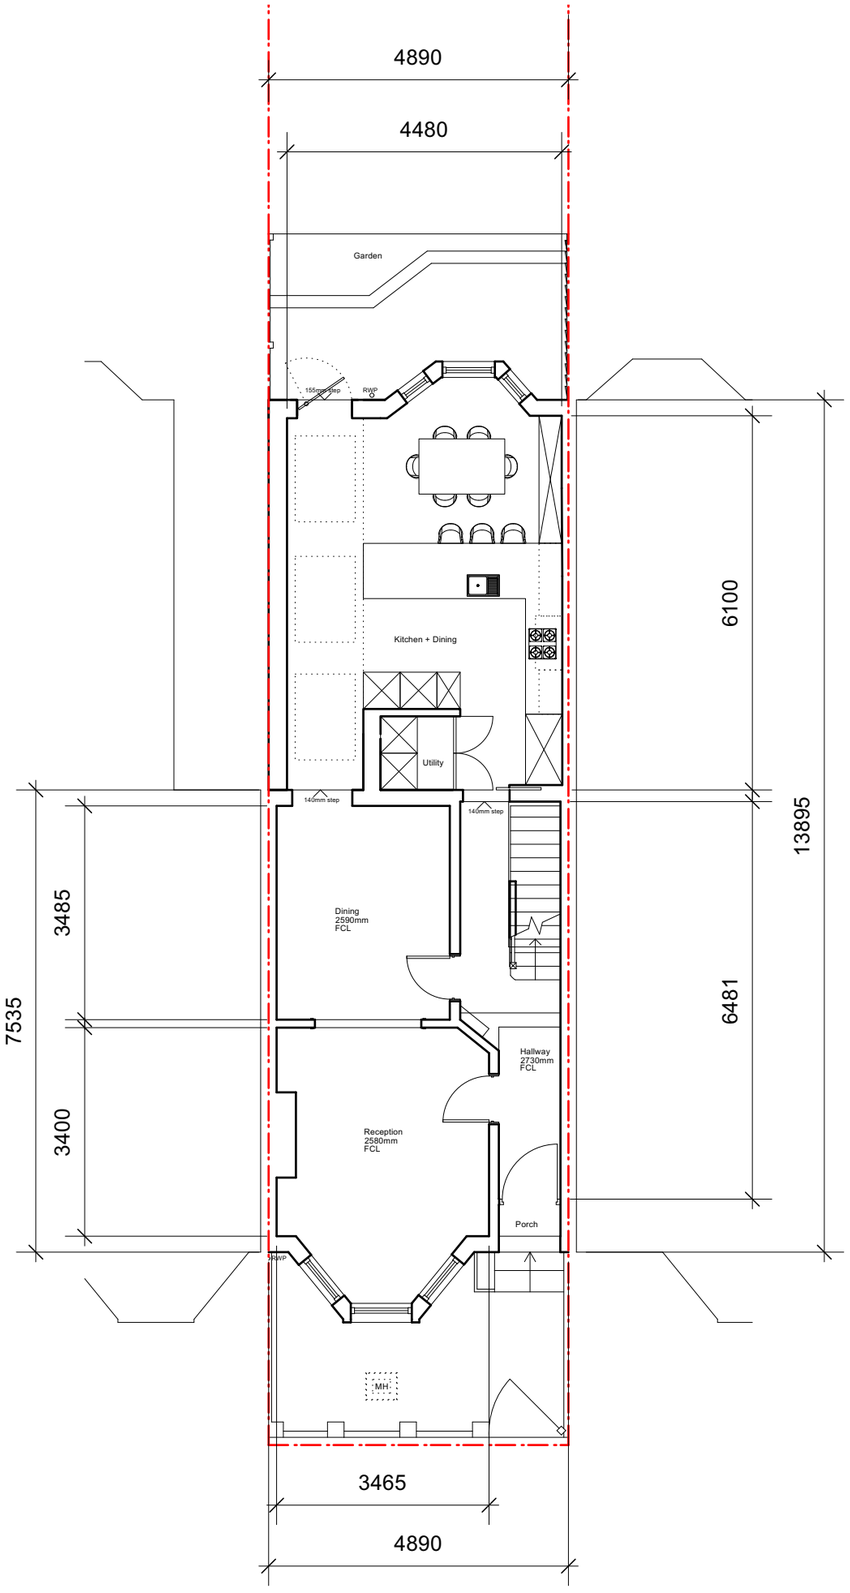

Proposed Ground Floor Plan

Roof lights to be of anthracite powder coated aluminium frame or similar and to no protrude more than 0.15m beyond the slope of the roof.

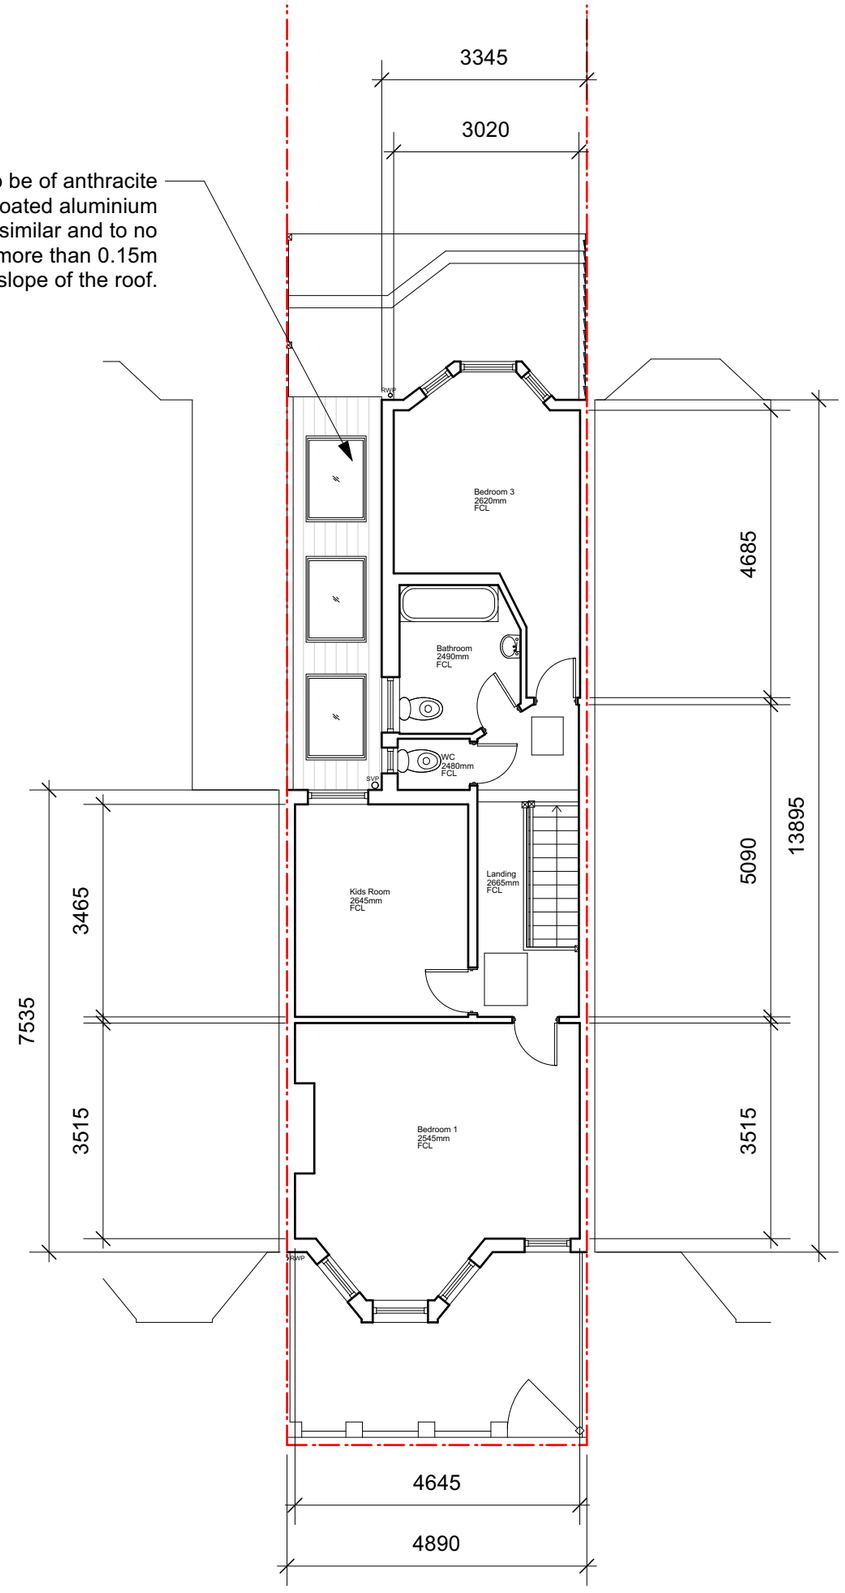

Proposed First Floor Plan

REV	DATE	COMMENT	DRW	CHK
00	06/10/2023	Initial issue	DS	HM

1:100
0 1 2 3 4 5m

NOTES
These drawings are for planning purposes only. All dimensions indicated are subject to alterations on site. Confirm all dimensions prior to ordering materials and commencing construction.

My-architect

Unit Number 213
The BusWorks
North Road
London
N7 9DP

T 0203938 8753 E info@my-architect.io

PROJECT
63 Woodside Gardens, London, N17 6UN

DRAWING
Proposed Floor Plans

SCALE
1:100 @ A3

STATUS
Planning

DRAWING No. 4161/03/400
REVISION P00

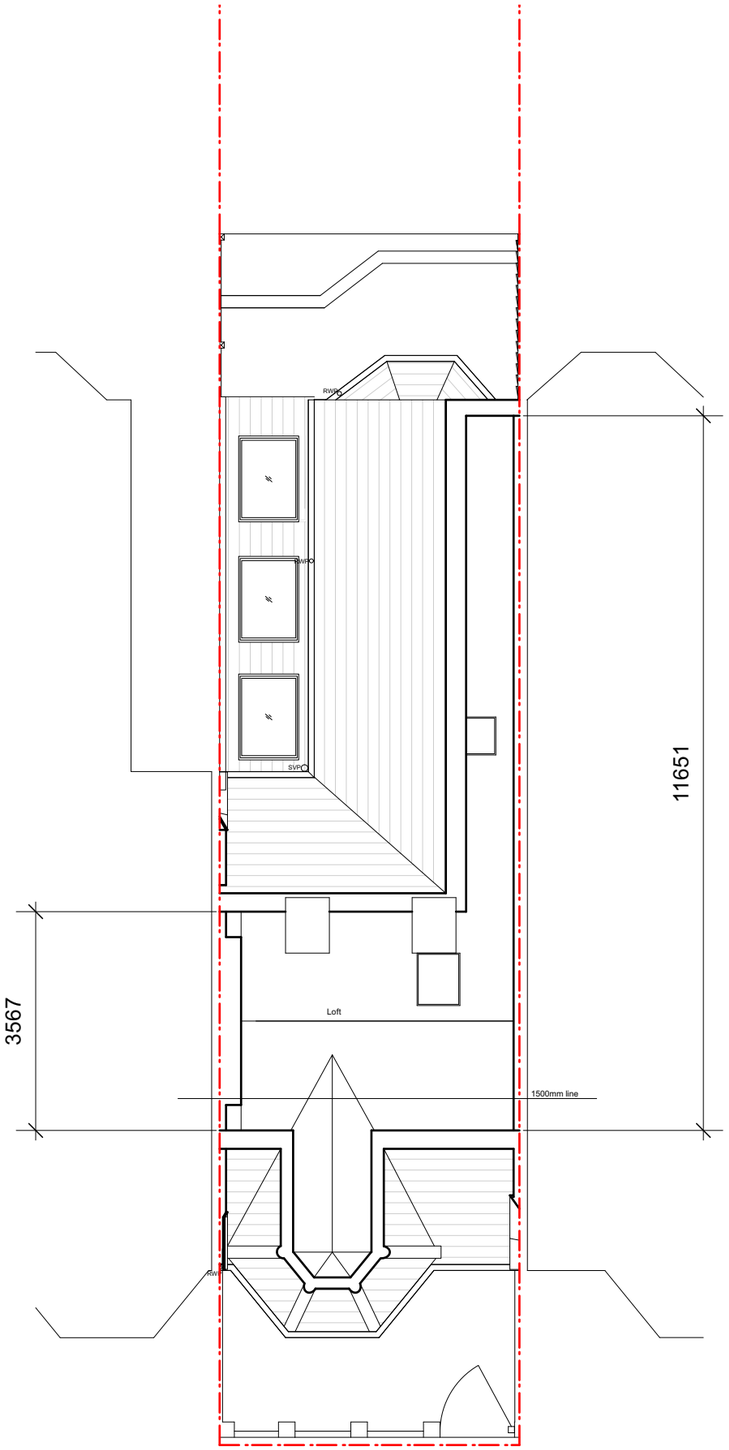

Proposed Loft Floor Plan

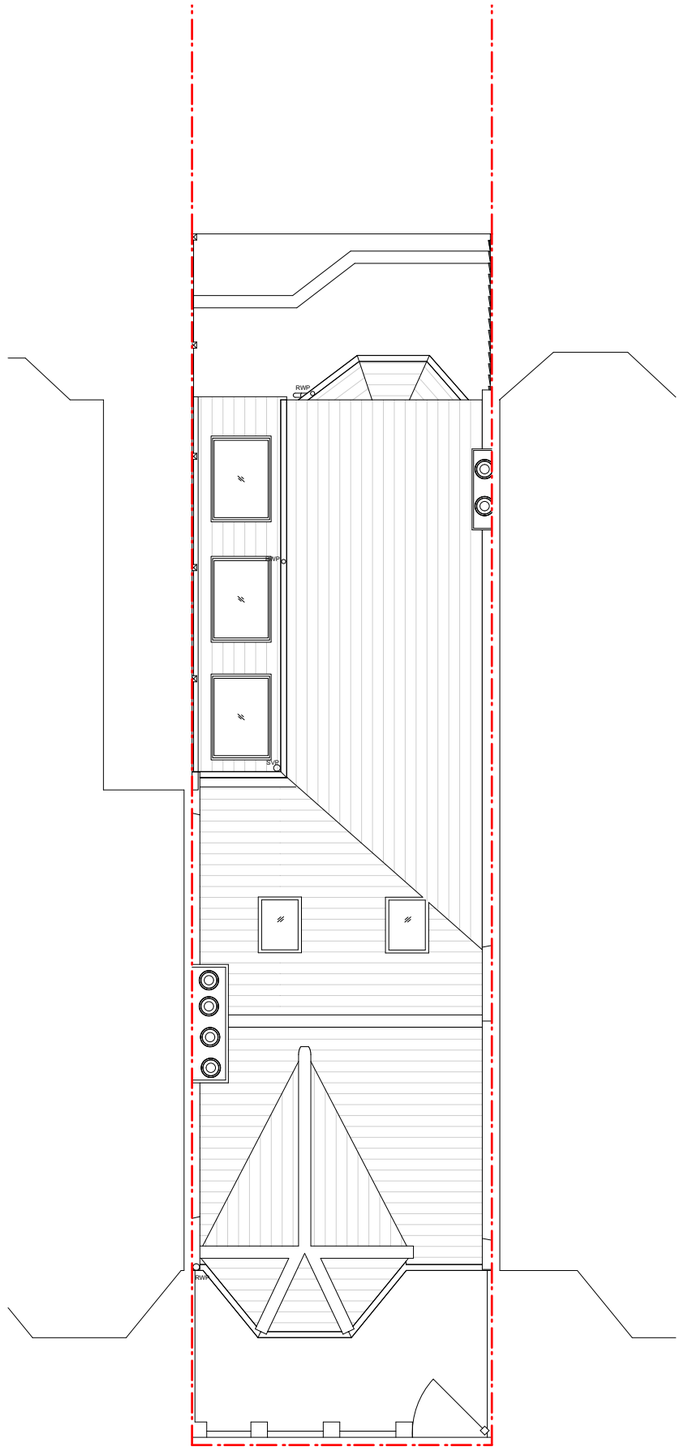

Proposed Roof Plan

REV	DATE	COMMENT	DRW	CHK
00	06/10/2023	Initial issue	DS	HM

N

1:100
0 1 2 3 4 5m

NOTES
These drawings are for planning purposes only. All dimensions indicated are subject to alterations on site. Confirm all dimensions prior to ordering materials and commencing construction.

My-architect

Unit Number 213
The BusWorks
North Road
London
N7 9DP

T 0203938 8753 E info@my-architect.io

PROJECT
63 Woodside Gardens, London, N17 6UN

DRAWING
Proposed Floor Plans

SCALE
1:100 @ A3

STATUS
Planning

DRAWING No. 4161/03/401

REVISION P00

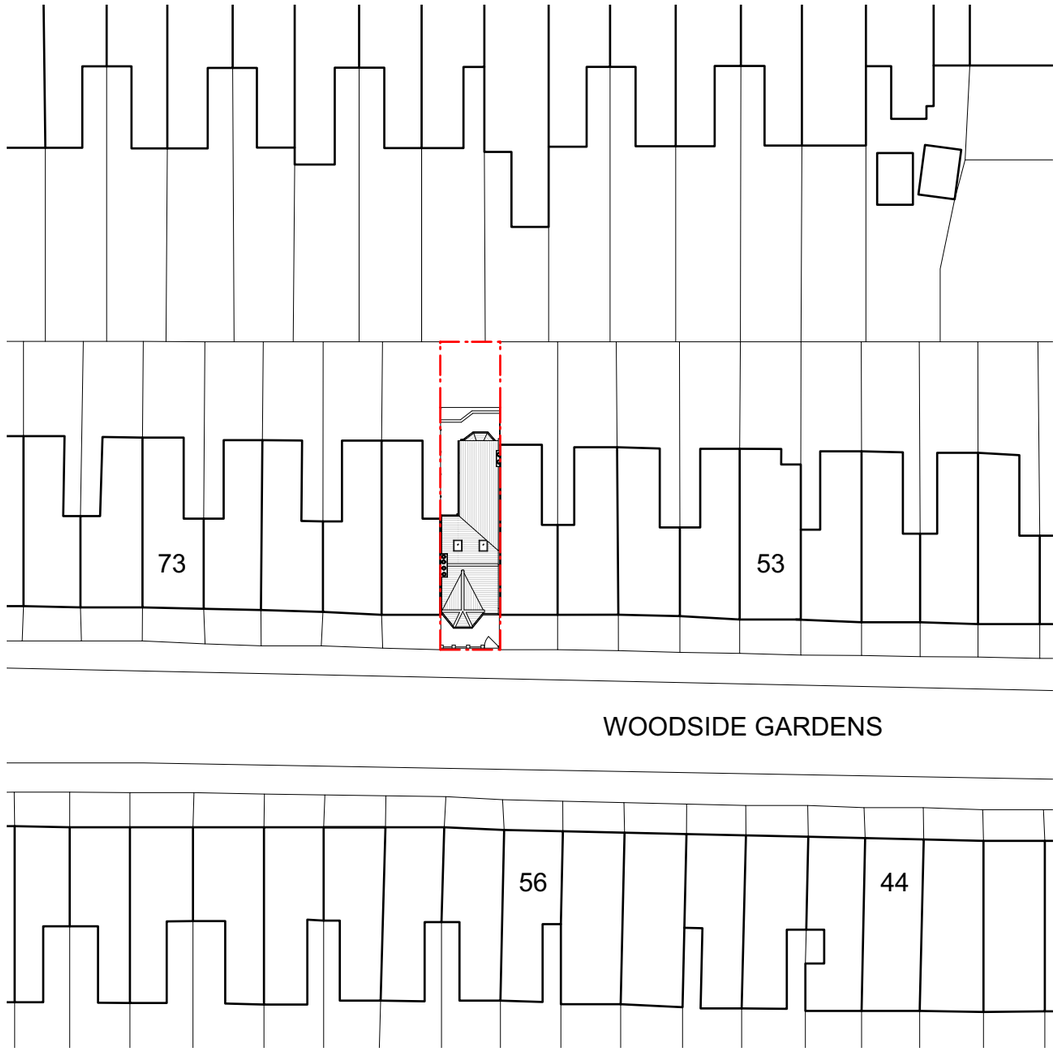

Existing Block Plan

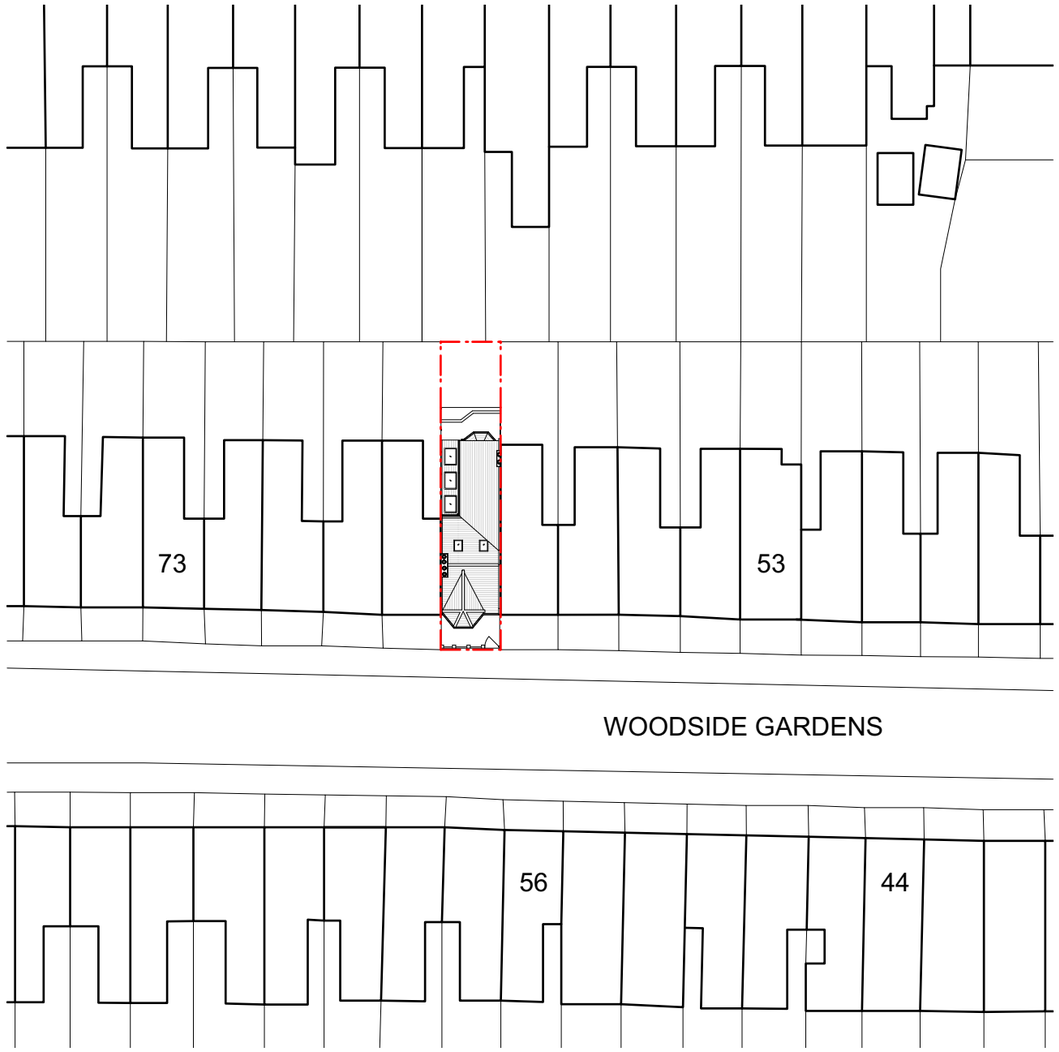

Proposed Block Plan

REV	DATE	COMMENT	DRW	CHK
00	06/10/2023	Initial issue	DS	HM

1:500
0 5 10 15 20 25m

NOTES
These drawings are for planning purposes only. All dimensions indicated are subject to alterations on site. Confirm all dimensions prior to ordering materials and commencing construction.

My-architect

Unit Number 213
The BusWorks
North Road
London
N7 9DP

T 0203938 8753 E info@my-architect.io

PROJECT
63 Woodside Gardens, London, N17 6UN

DRAWING
Block Plans

SCALE
1:500 @ A3

STATUS
Planning

DRAWING No. 4161/01/500

REVISION P00