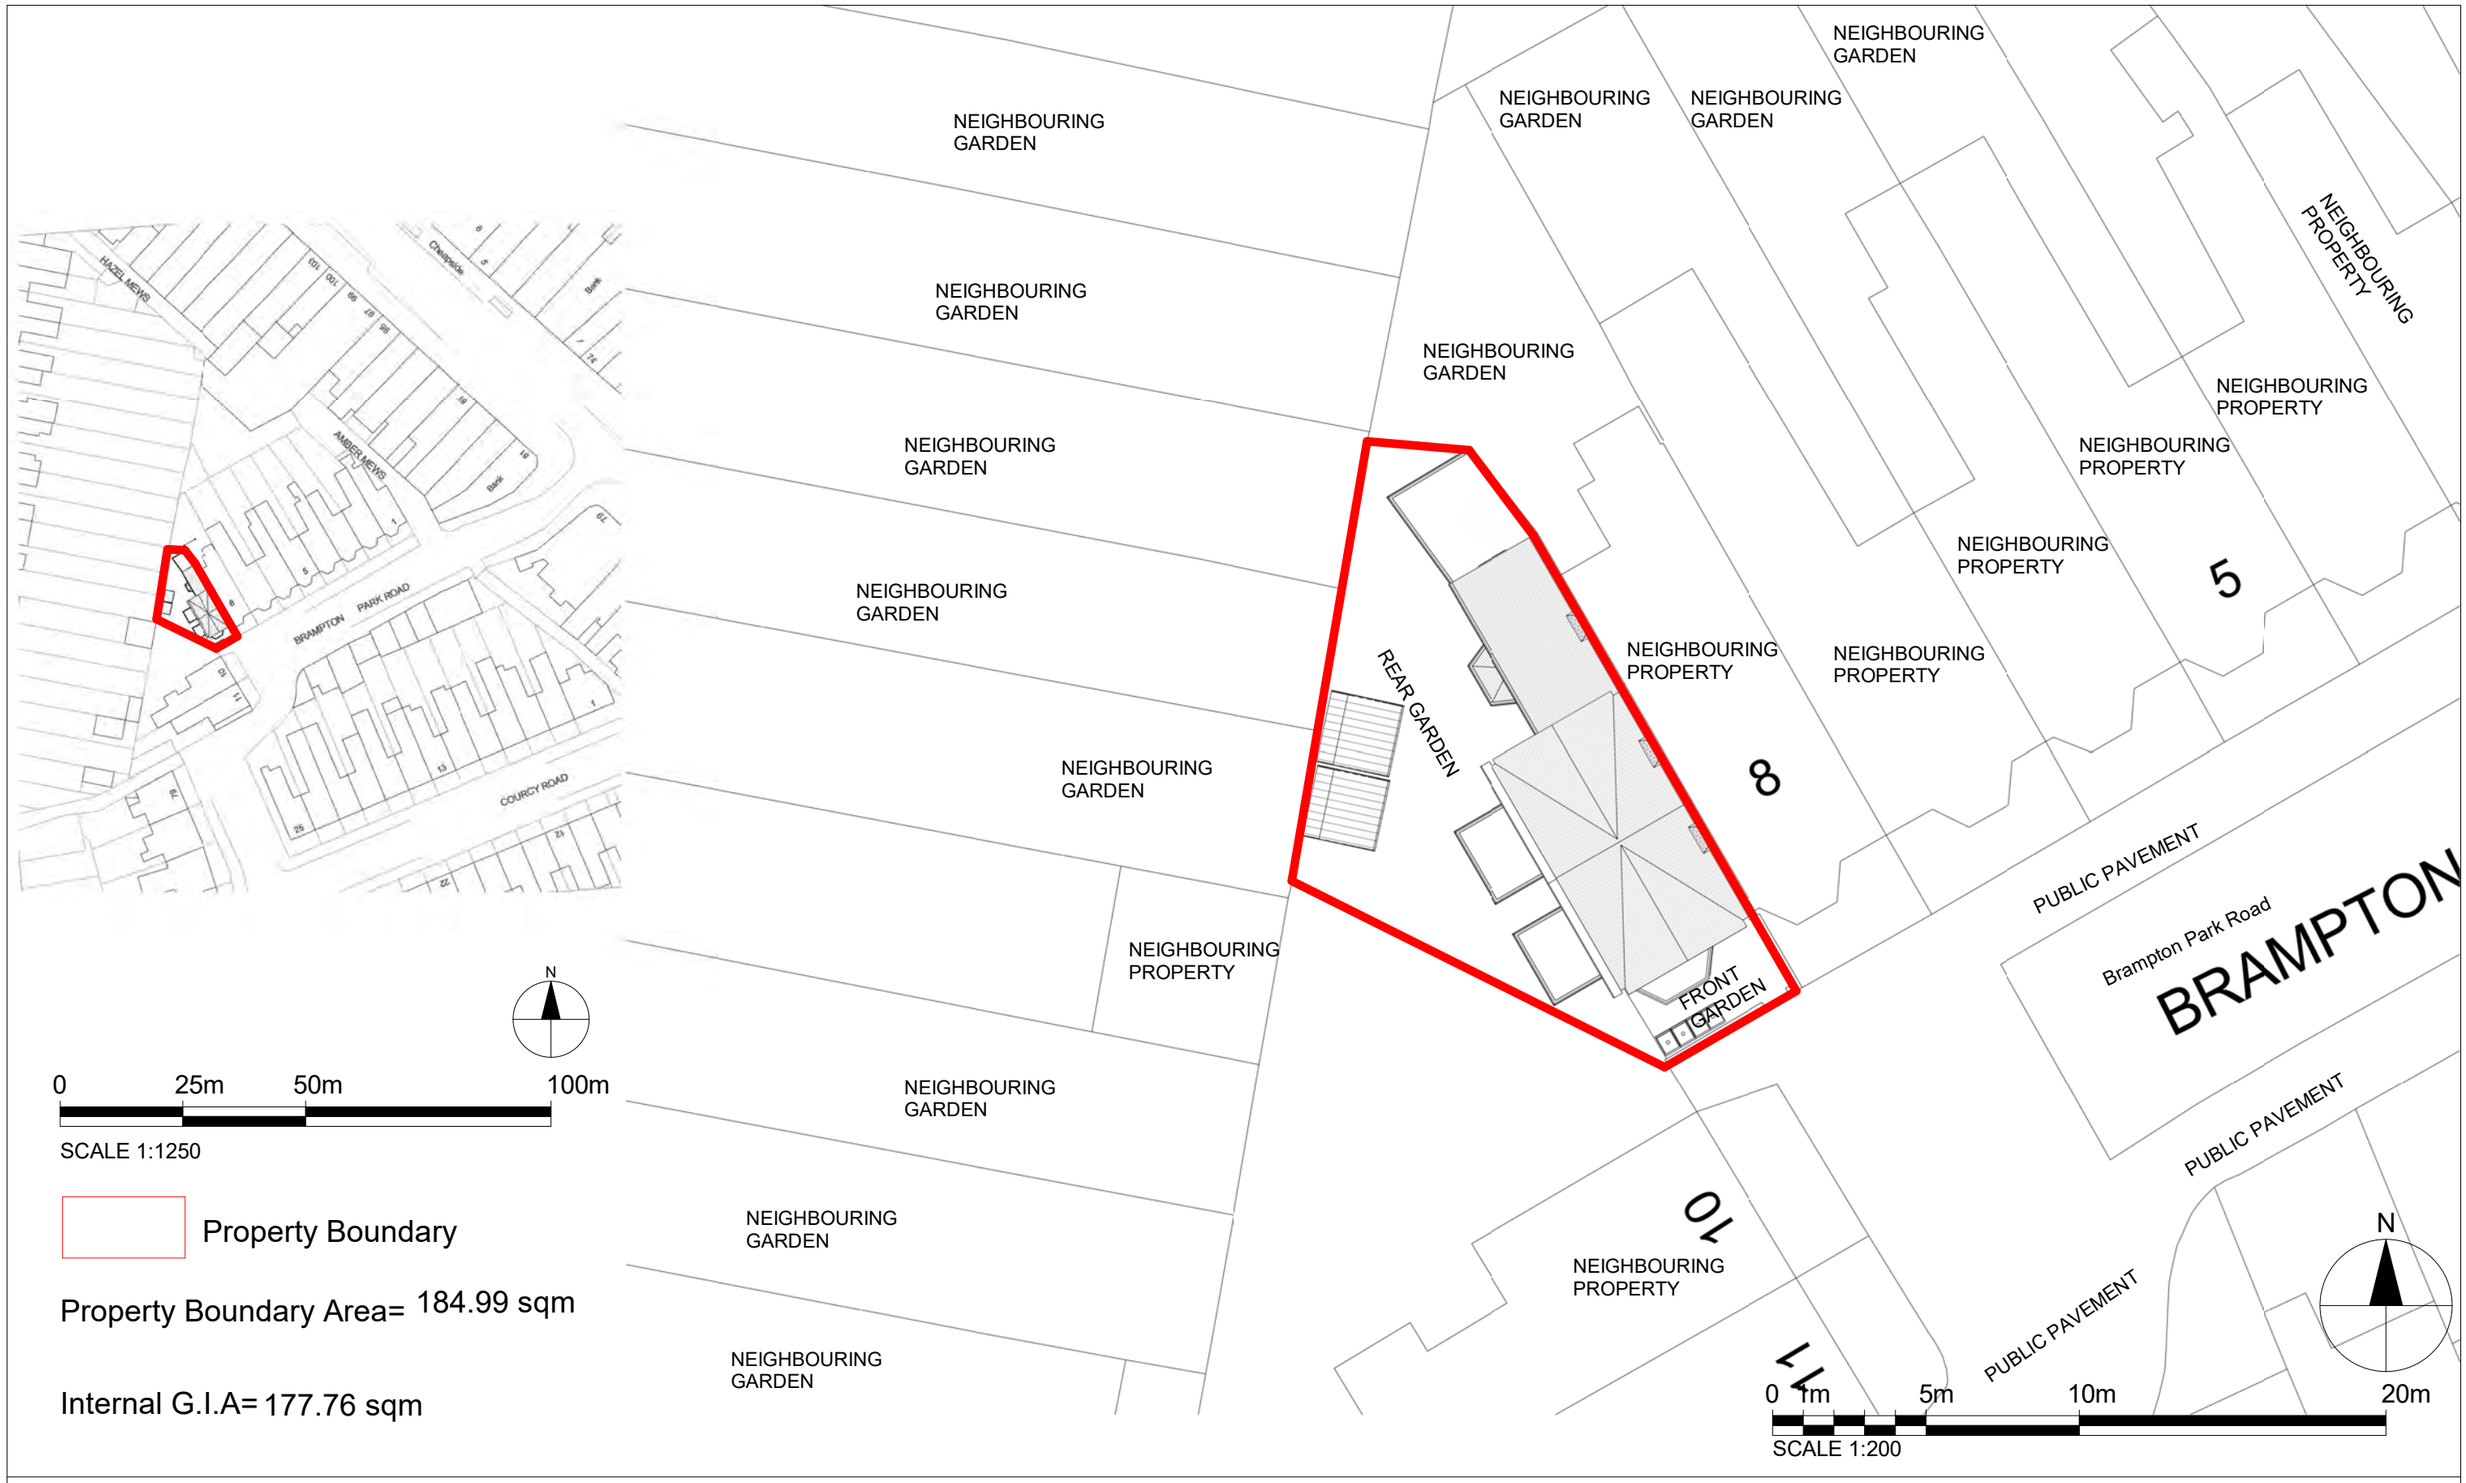

Notes.
Contractors must verify all dimensions at the site before comencing any work.
No constrcution work before Building Control approval and structural engineer confirmation.
Any discrepancies to be reported to Gridline.
All drawings are to be read in conjunction with all relevant drawings and specifications.

Project No.S

REV	DATE	DESCRIPTION	BY	CH

PROJECT TITLE
9 Brampton Park Road
Haringey, London
N22 6BG

DRAWING TITLE
Proposed - Os Map/ Location Plan

CLIENT
Mr Raskin

DATE	Project No.	DRAWING No.	SCALE @ A3	Drawn by:
Oct. 2023	7580	PR - L001		Niloufar

PLANNING SERVICES
Unit 9b,The High Cross Centre,
Fountayne Rd,
N154BE
TEL: 020 8802 3480
www.samplanning.co.uk

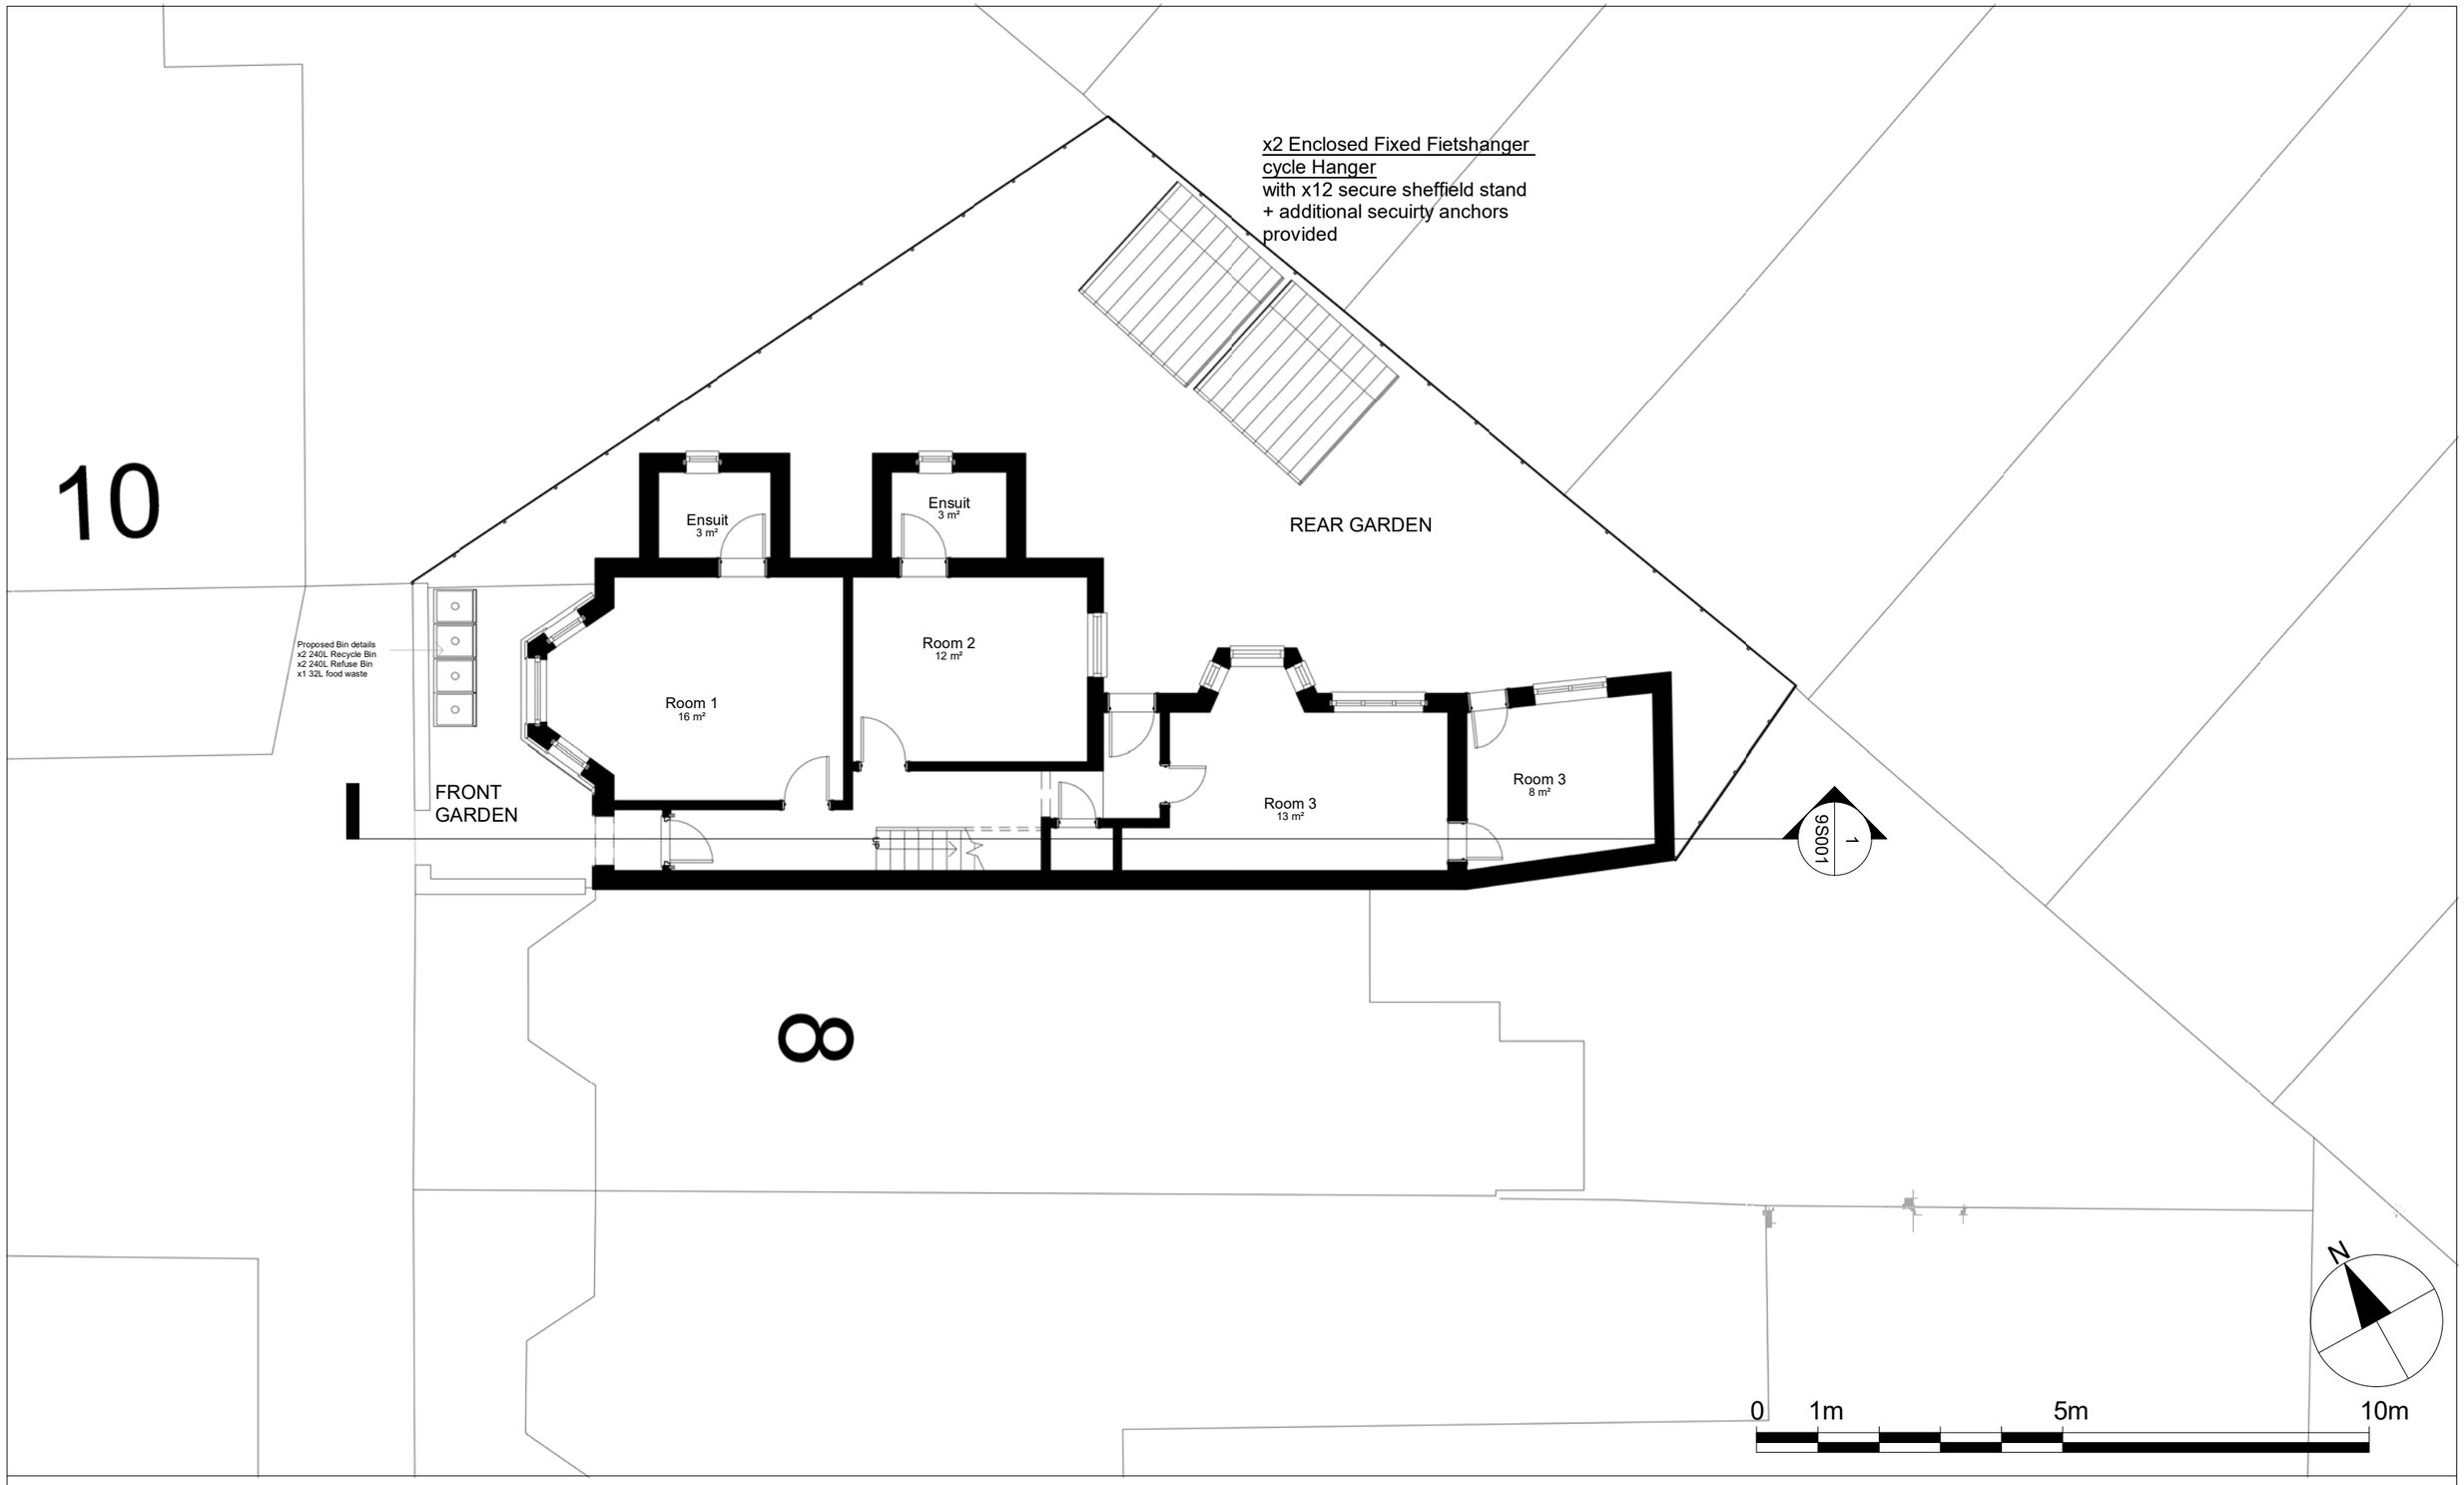

Notes.
Contractors must verify all dimensions at the site before comencing any work.
No constrcution work before Building Control approval and structural engineer confirmation.
Any discrepancies to be reported to Gridline.
All drawings are to be read in conjunction with all relevant drawings and specifications.

Project No.S

REV	DATE	DESCRIPTION	BY	CH

PROJECT TITLE
9 Brampton Park Road
Haringey,London
N22 6BG

DRAWING TITLE
Proposed - Ground Floor

CLIENT
Mr Raskin

DATE	Project No.	DRAWING No.	SCALE @ A3	Drawn by:
Oct. 2023	7580	PR - P001	1:100	Niloufar

PLANNING SERVICES
Unit 9b,The High Cross Centre,
Fountayne Rd,
N154BE
TEL: 020 8802 3480
www.samplanning.co.uk

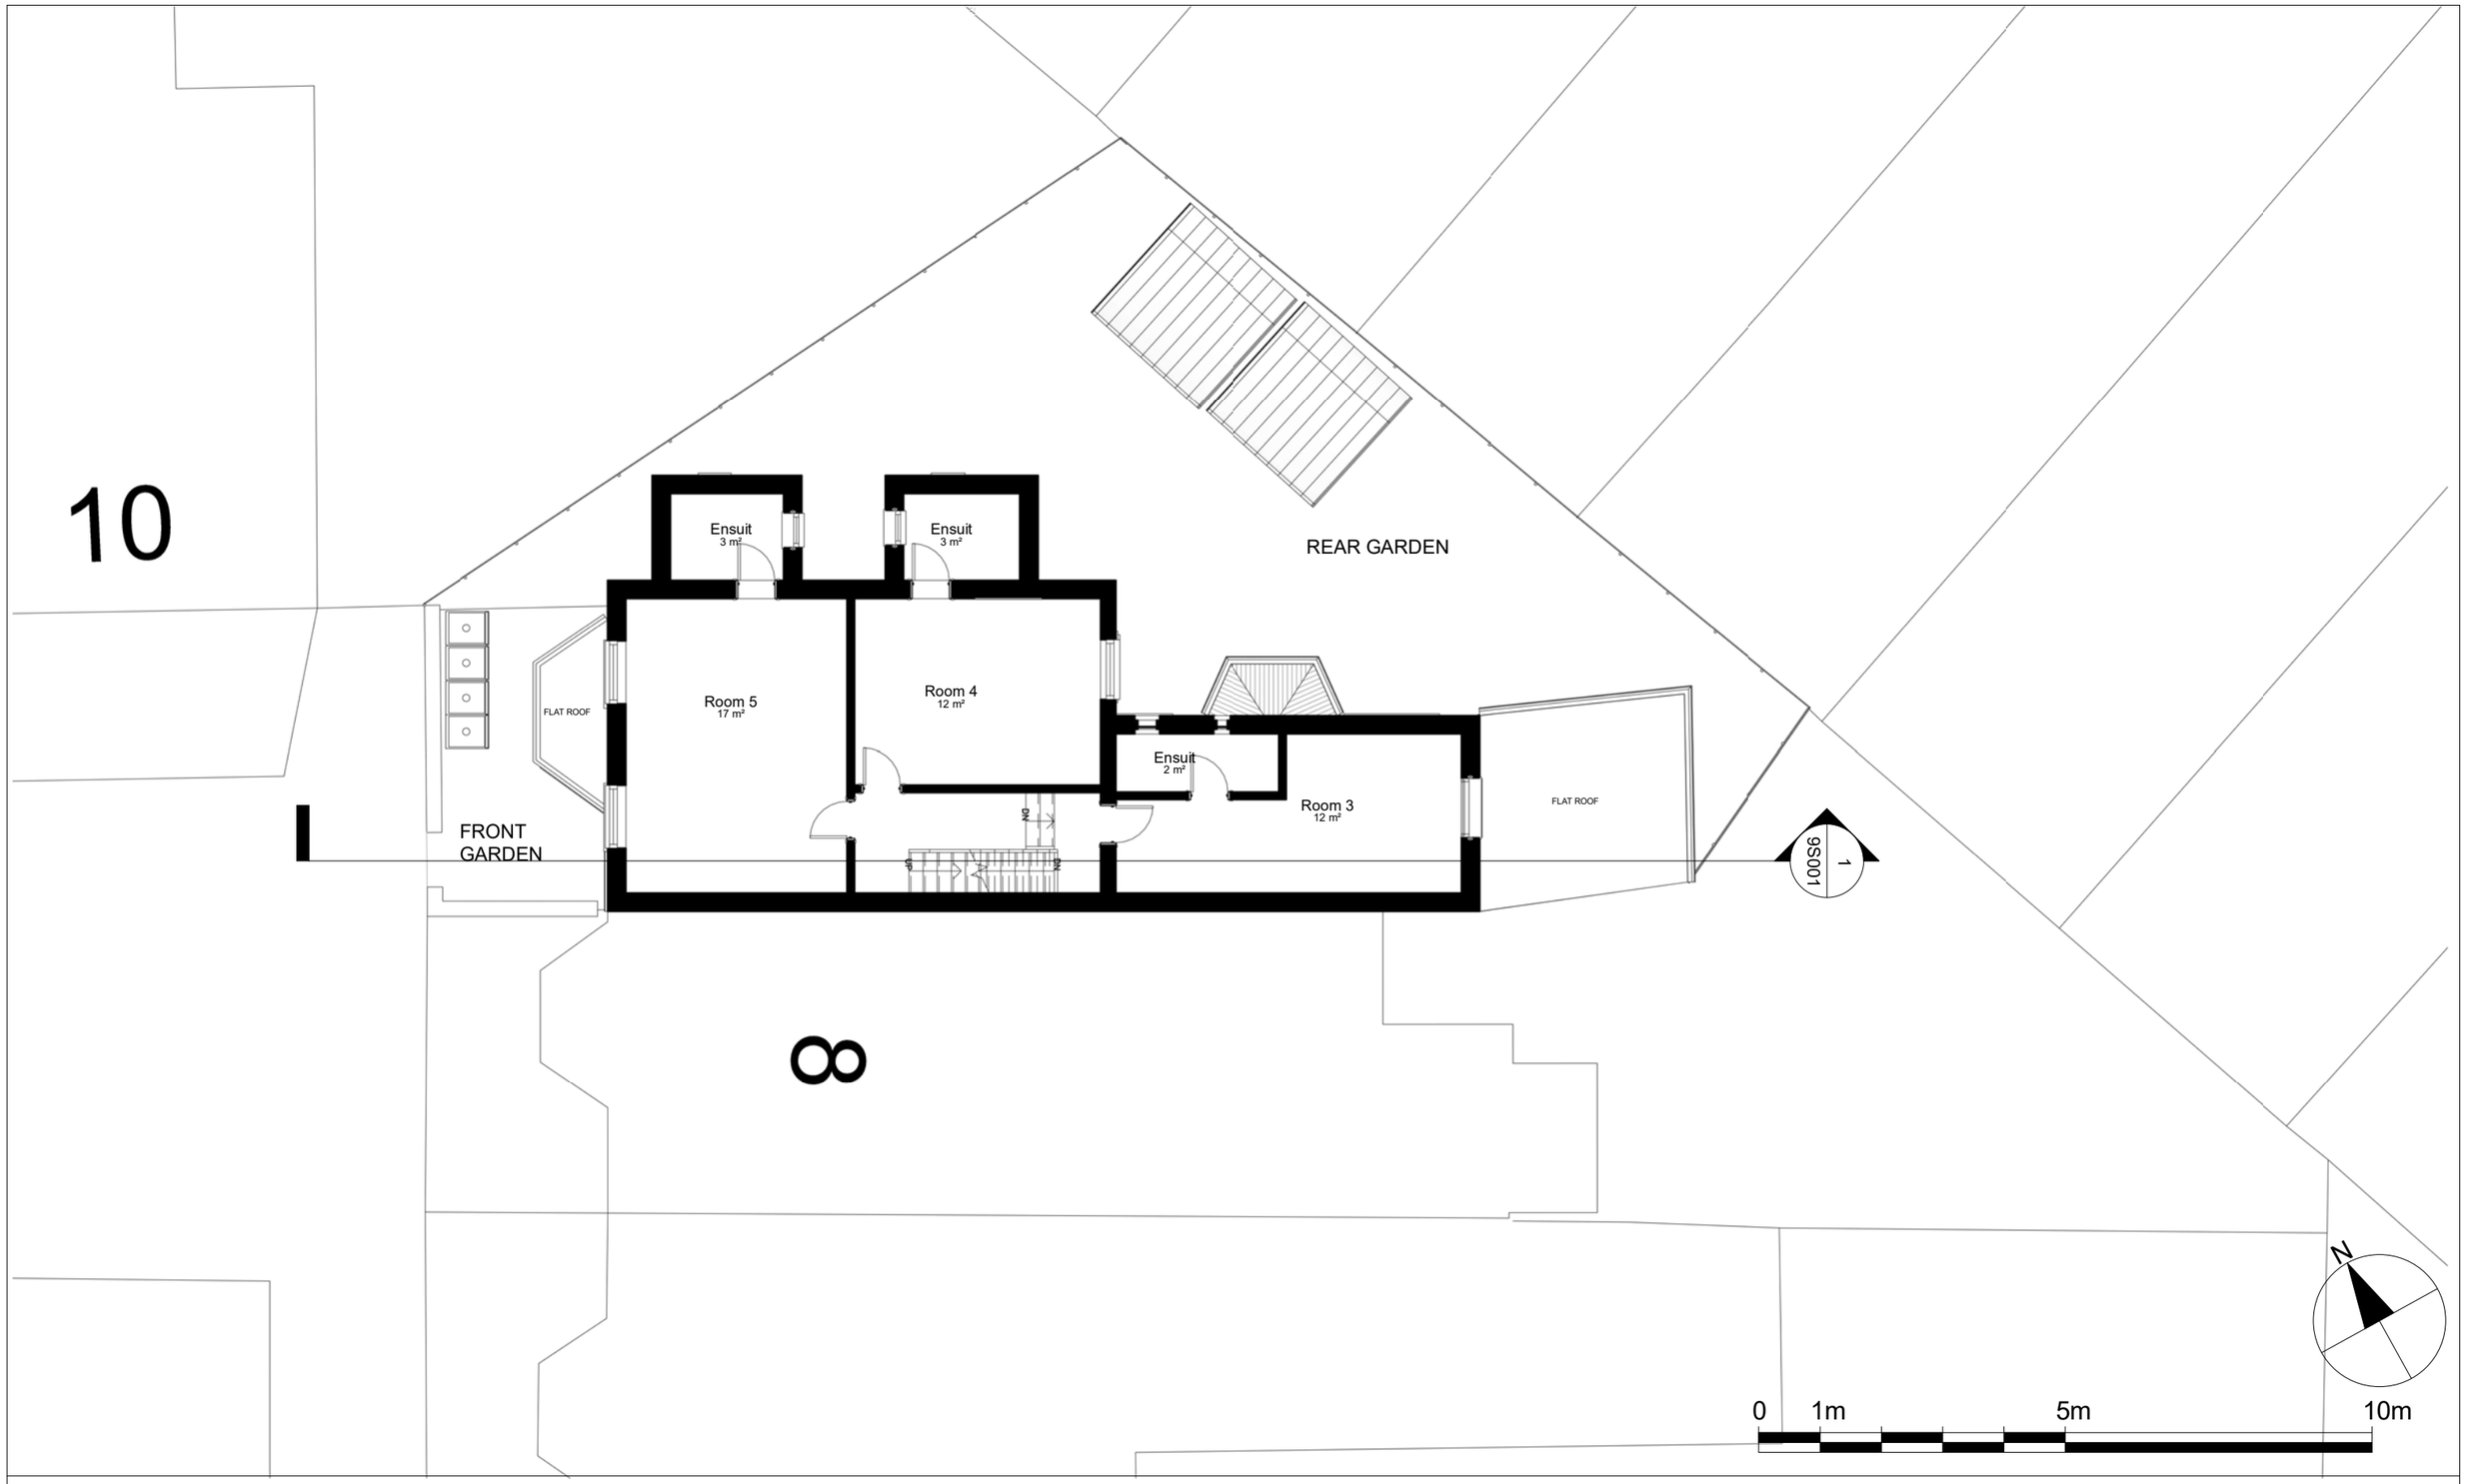

Notes.
Contractors must verify all dimensions at the site before comencing any work.
No constrcution work before Building Control approval and structural engineer confirmation.
Any discrepancies to be reported to Gridline.
All drawings are to be read in conjunction with all relevant drawings and specifications.

Project No.S

REV	DATE	DESCRIPTION	BY	CH

PROJECT TITLE
9 Brampton Park Road
Haringey,London
N22 6BG

DRAWING TITLE
Proposed - First Floor

CLIENT
Mr Raskin

DATE	Project No.	DRAWING No.	SCALE @ A3	Drawn by:
Oct. 2023	7580	PR - P002	1:100	Niloufar

PLANNING SERVICES
Unit 9b,The High Cross Centre,
Fountayne Rd,
N154BE
TEL: 020 8802 3480
www.samplanning.co.uk

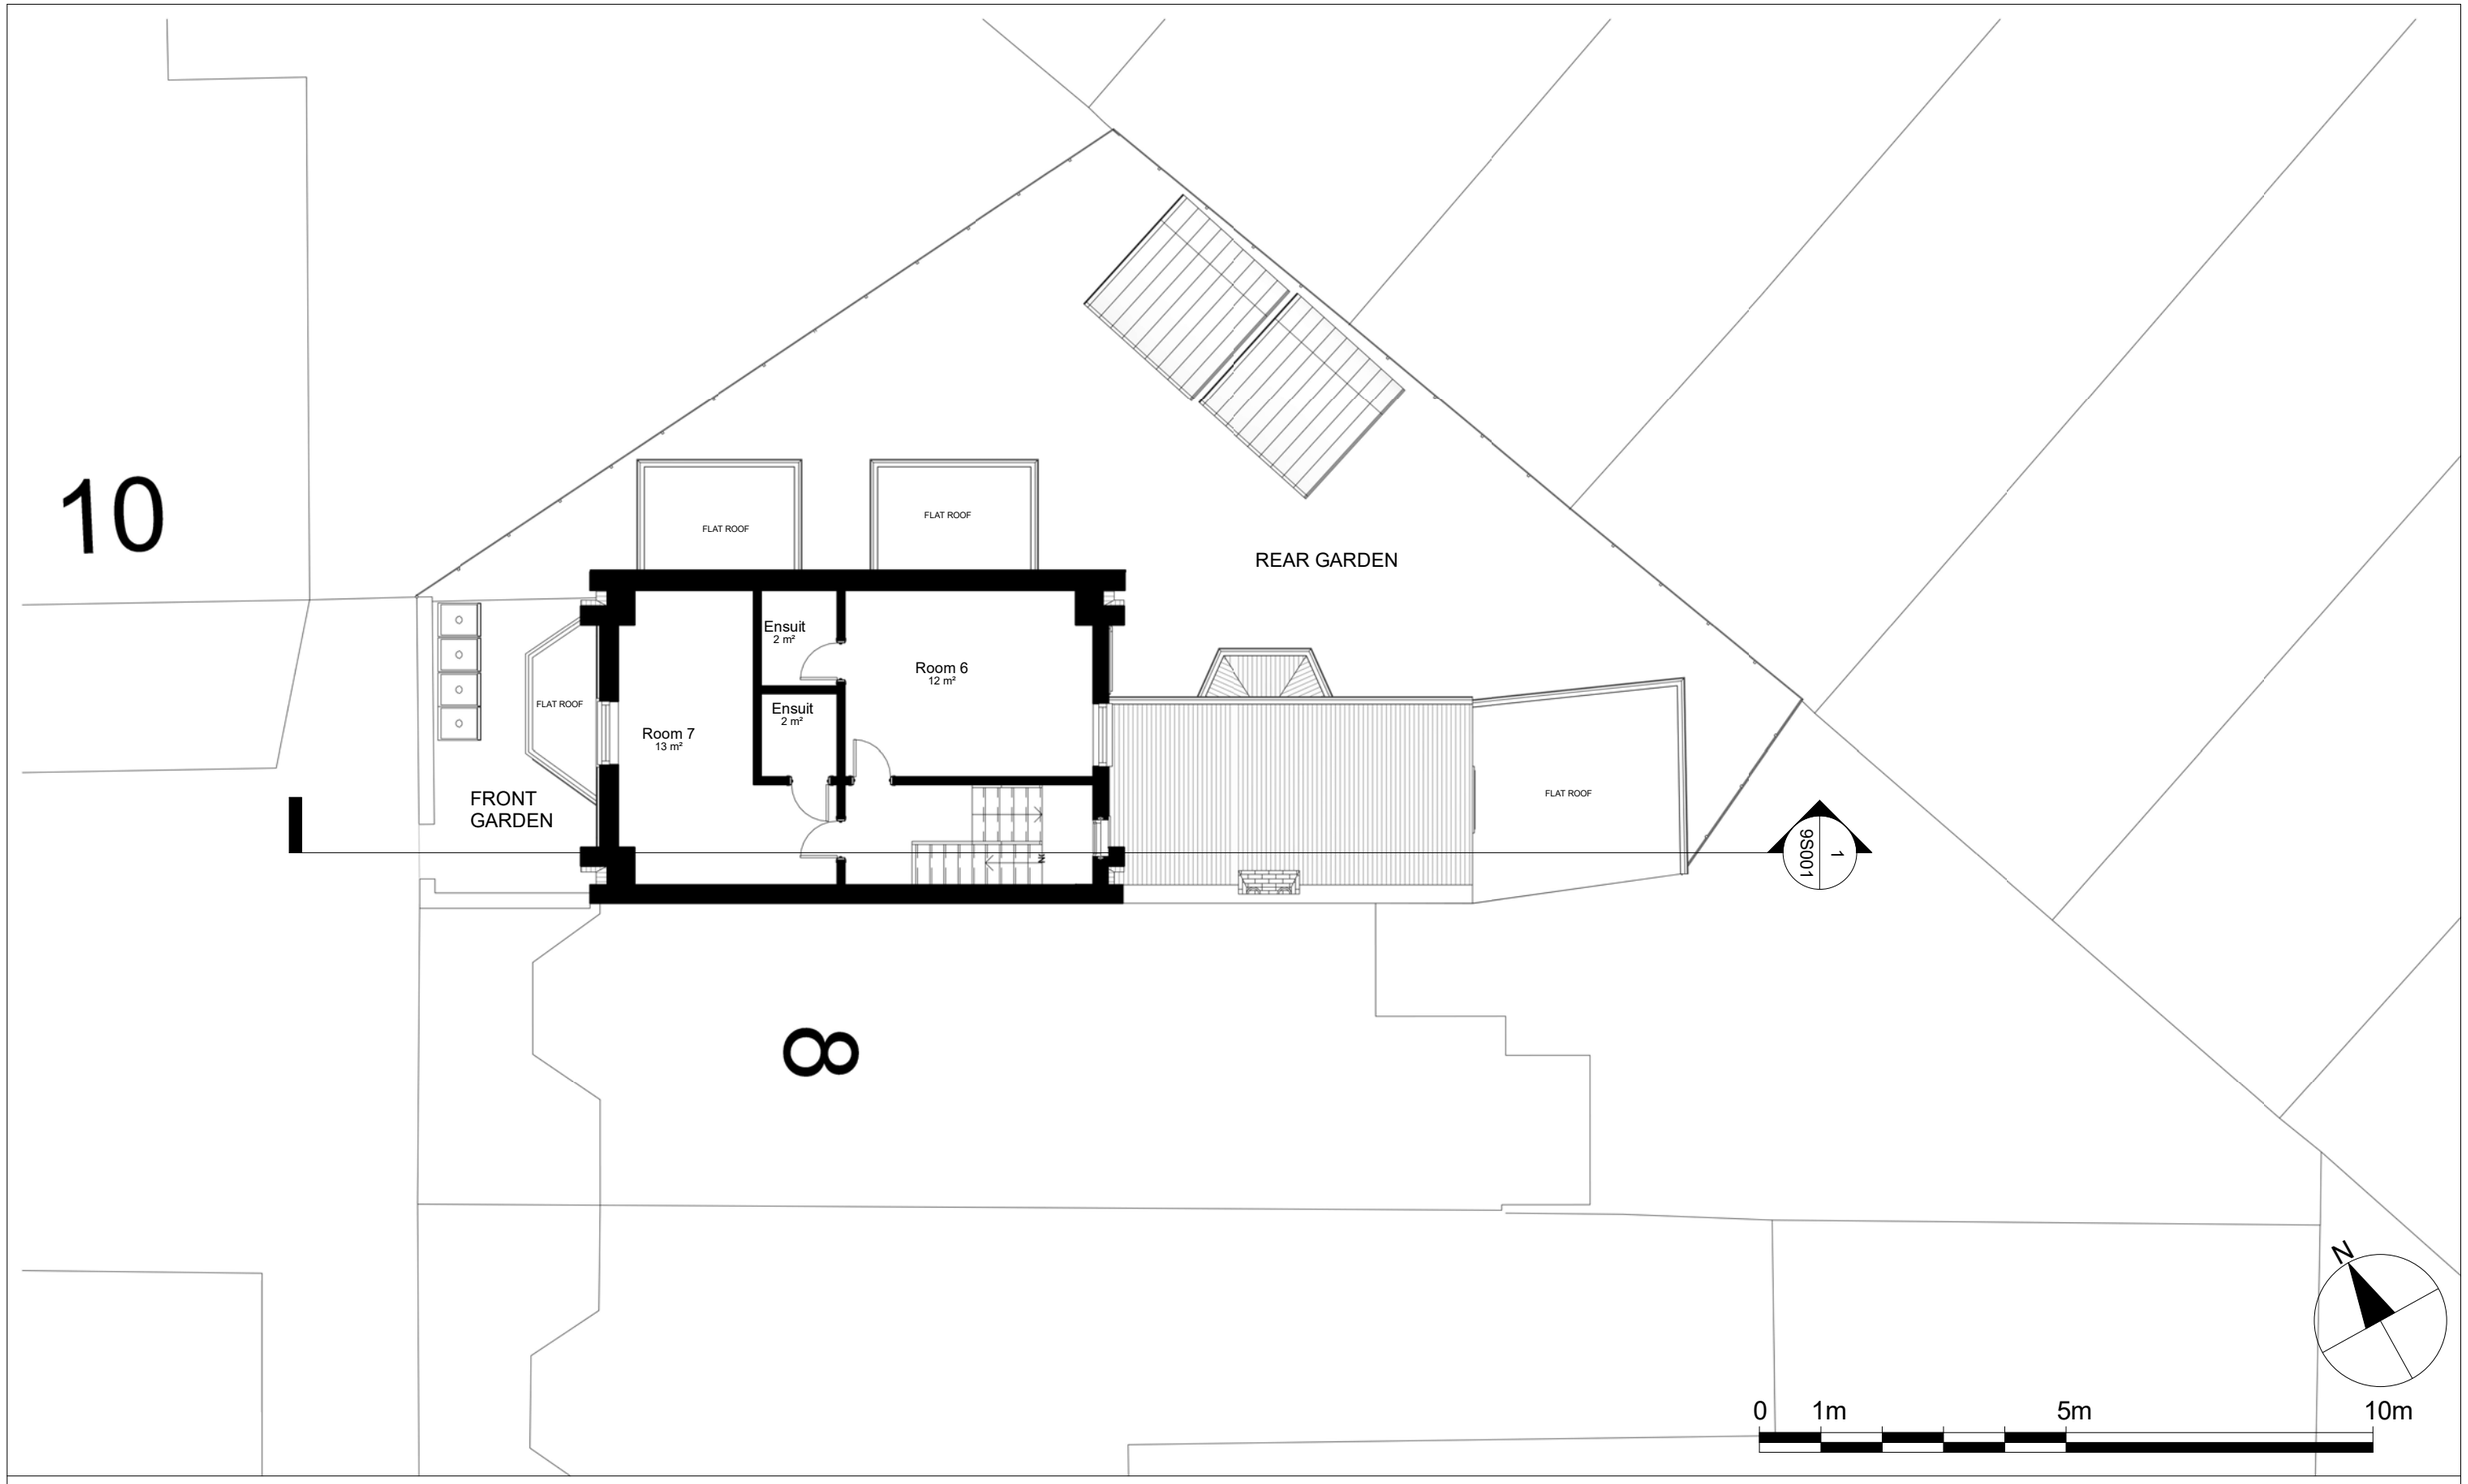

Notes.
Contractors must verify all dimensions at the site before comencing any work.
No constrcution work before Building Control approval and structural engineer confirmation.
Any discrepancies to be reported to Gridline.
All drawings are to be read in conjunction with all relevant drawings and specifications.

Project No.S

REV	DATE	DESCRIPTION	BY	CH

PROJECT TITLE
9 Brampton Park Road
Haringey,London
N22 6BG

DRAWING TITLE
Proposed - Loft Floor

CLIENT
Mr Raskin

DATE	Project No.	DRAWING No.	SCALE @ A3	Drawn by:
Oct. 2023	7580	PR - P003	1:100	Niloufar

PLANNING SERVICES
Unit 9b,The High Cross Centre,
Fountayne Rd,
N154BE
TEL: 020 8802 3480
www.samplanning.co.uk

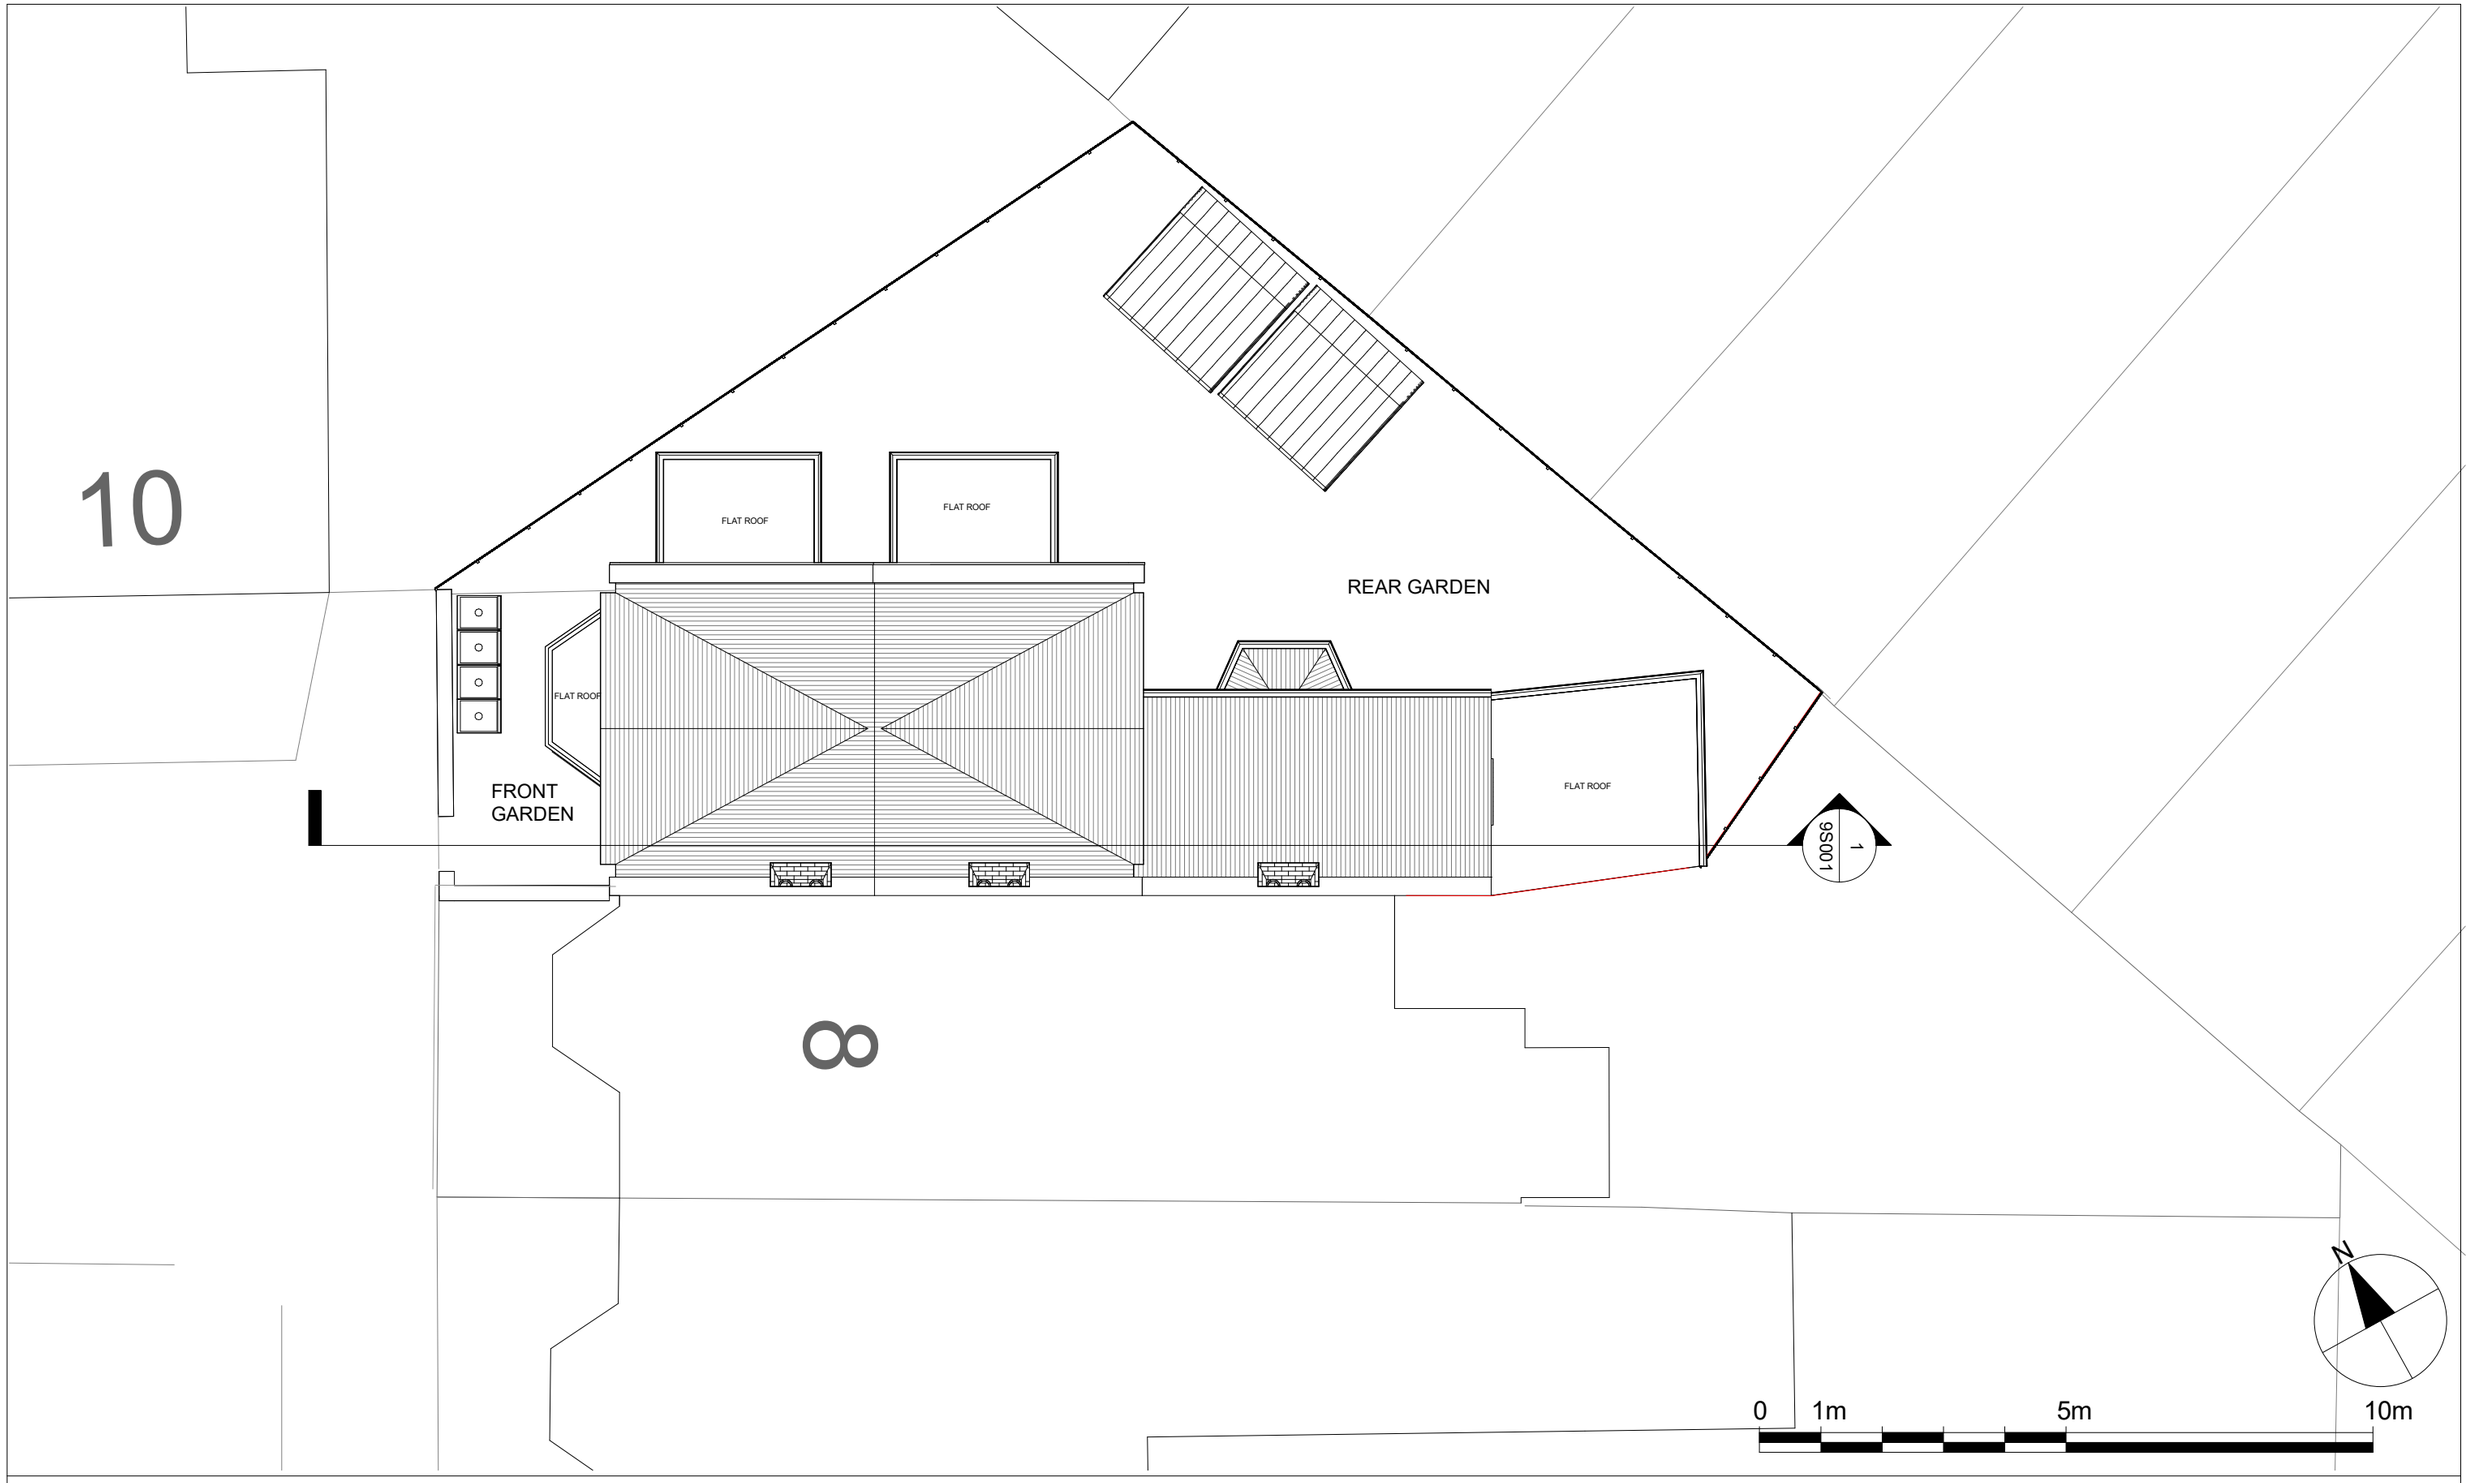

Notes.
Contractors must verify all dimensions at the site before comencing any work.
No constrcution work before Building Control approval and structural engineer confirmation.
Any discrepancies to be reported to Gridline.
All drawings are to be read in conjunction with all relevant drawings and specifications.

Project No.S

REV	DATE	DESCRIPTION	BY	CH

PROJECT TITLE
9 Brampton Park Road
Haringey,London
N22 6BG

DRAWING TITLE
Proposed - Roof Plan

CLIENT
Mr Raskin

DATE	Project No.	DRAWING No.	SCALE @ A3	Drawn by:
Oct. 2023	7580	PR - P004	1:100	Niloufar

PLANNING SERVICES
Unit 9b,The High Cross Centre,
Fountayne Rd,
N154BE
TEL: 020 8802 3480
www.samplanning.co.uk

1 Front
1 : 100

2 Rear
1 : 100

Notes.
Contractors must verify all dimensions at the site before comencing any work.
No constrcution work before Building Control approval and structural engineer confirmation.
Any discrepancies to be reported to Gridline.
All drawings are to be read in conjunction with all relevant drawings and specifications.

Project No.S

REV	DATE	DESCRIPTION	BY	CH

PROJECT TITLE
9 Brampton Park Road
Haringey, London
N22 6BG

DRAWING TITLE
Proposed - Front/ Rear Elevations

CLIENT
Mr Raskin

DATE	Project No.	DRAWING No.	SCALE @ A3	Drawn by:
Oct. 2023	7580	PR - E001	1:100	Niloufar

PLANNING SERVICES
Unit 9b,The High Cross Centre,
Fountayne Rd,
N154BE
TEL: 020 8802 3480
www.samplanning.co.uk

Notes.
Contractors must verify all dimensions at the site before comencing any work.
No constrcution work before Building Control approval and structural engineer confirmation.
Any discrepancies to be reported to Gridline.
All drawings are to be read in conjunction with all relevant drawings and specifications.

Project No.S

REV	DATE	DESCRIPTION	BY	CH

PROJECT TITLE
9 Brampton Park Road
Haringey, London
N22 6BG

DATE	Project No.
Oct. 2023	7580

DRAWING TITLE
Proposed - Side Elevation 1

CLIENT
Mr Raskin

DRAWING No.	SCALE @ A3	Drawn by:
PR - E002	1:100	Niloufar

PLANNING SERVICES
Unit 9b,The High Cross Centre,
Fountayne Rd,
N154BE
TEL: 020 8802 3480
www.samplanning.co.uk

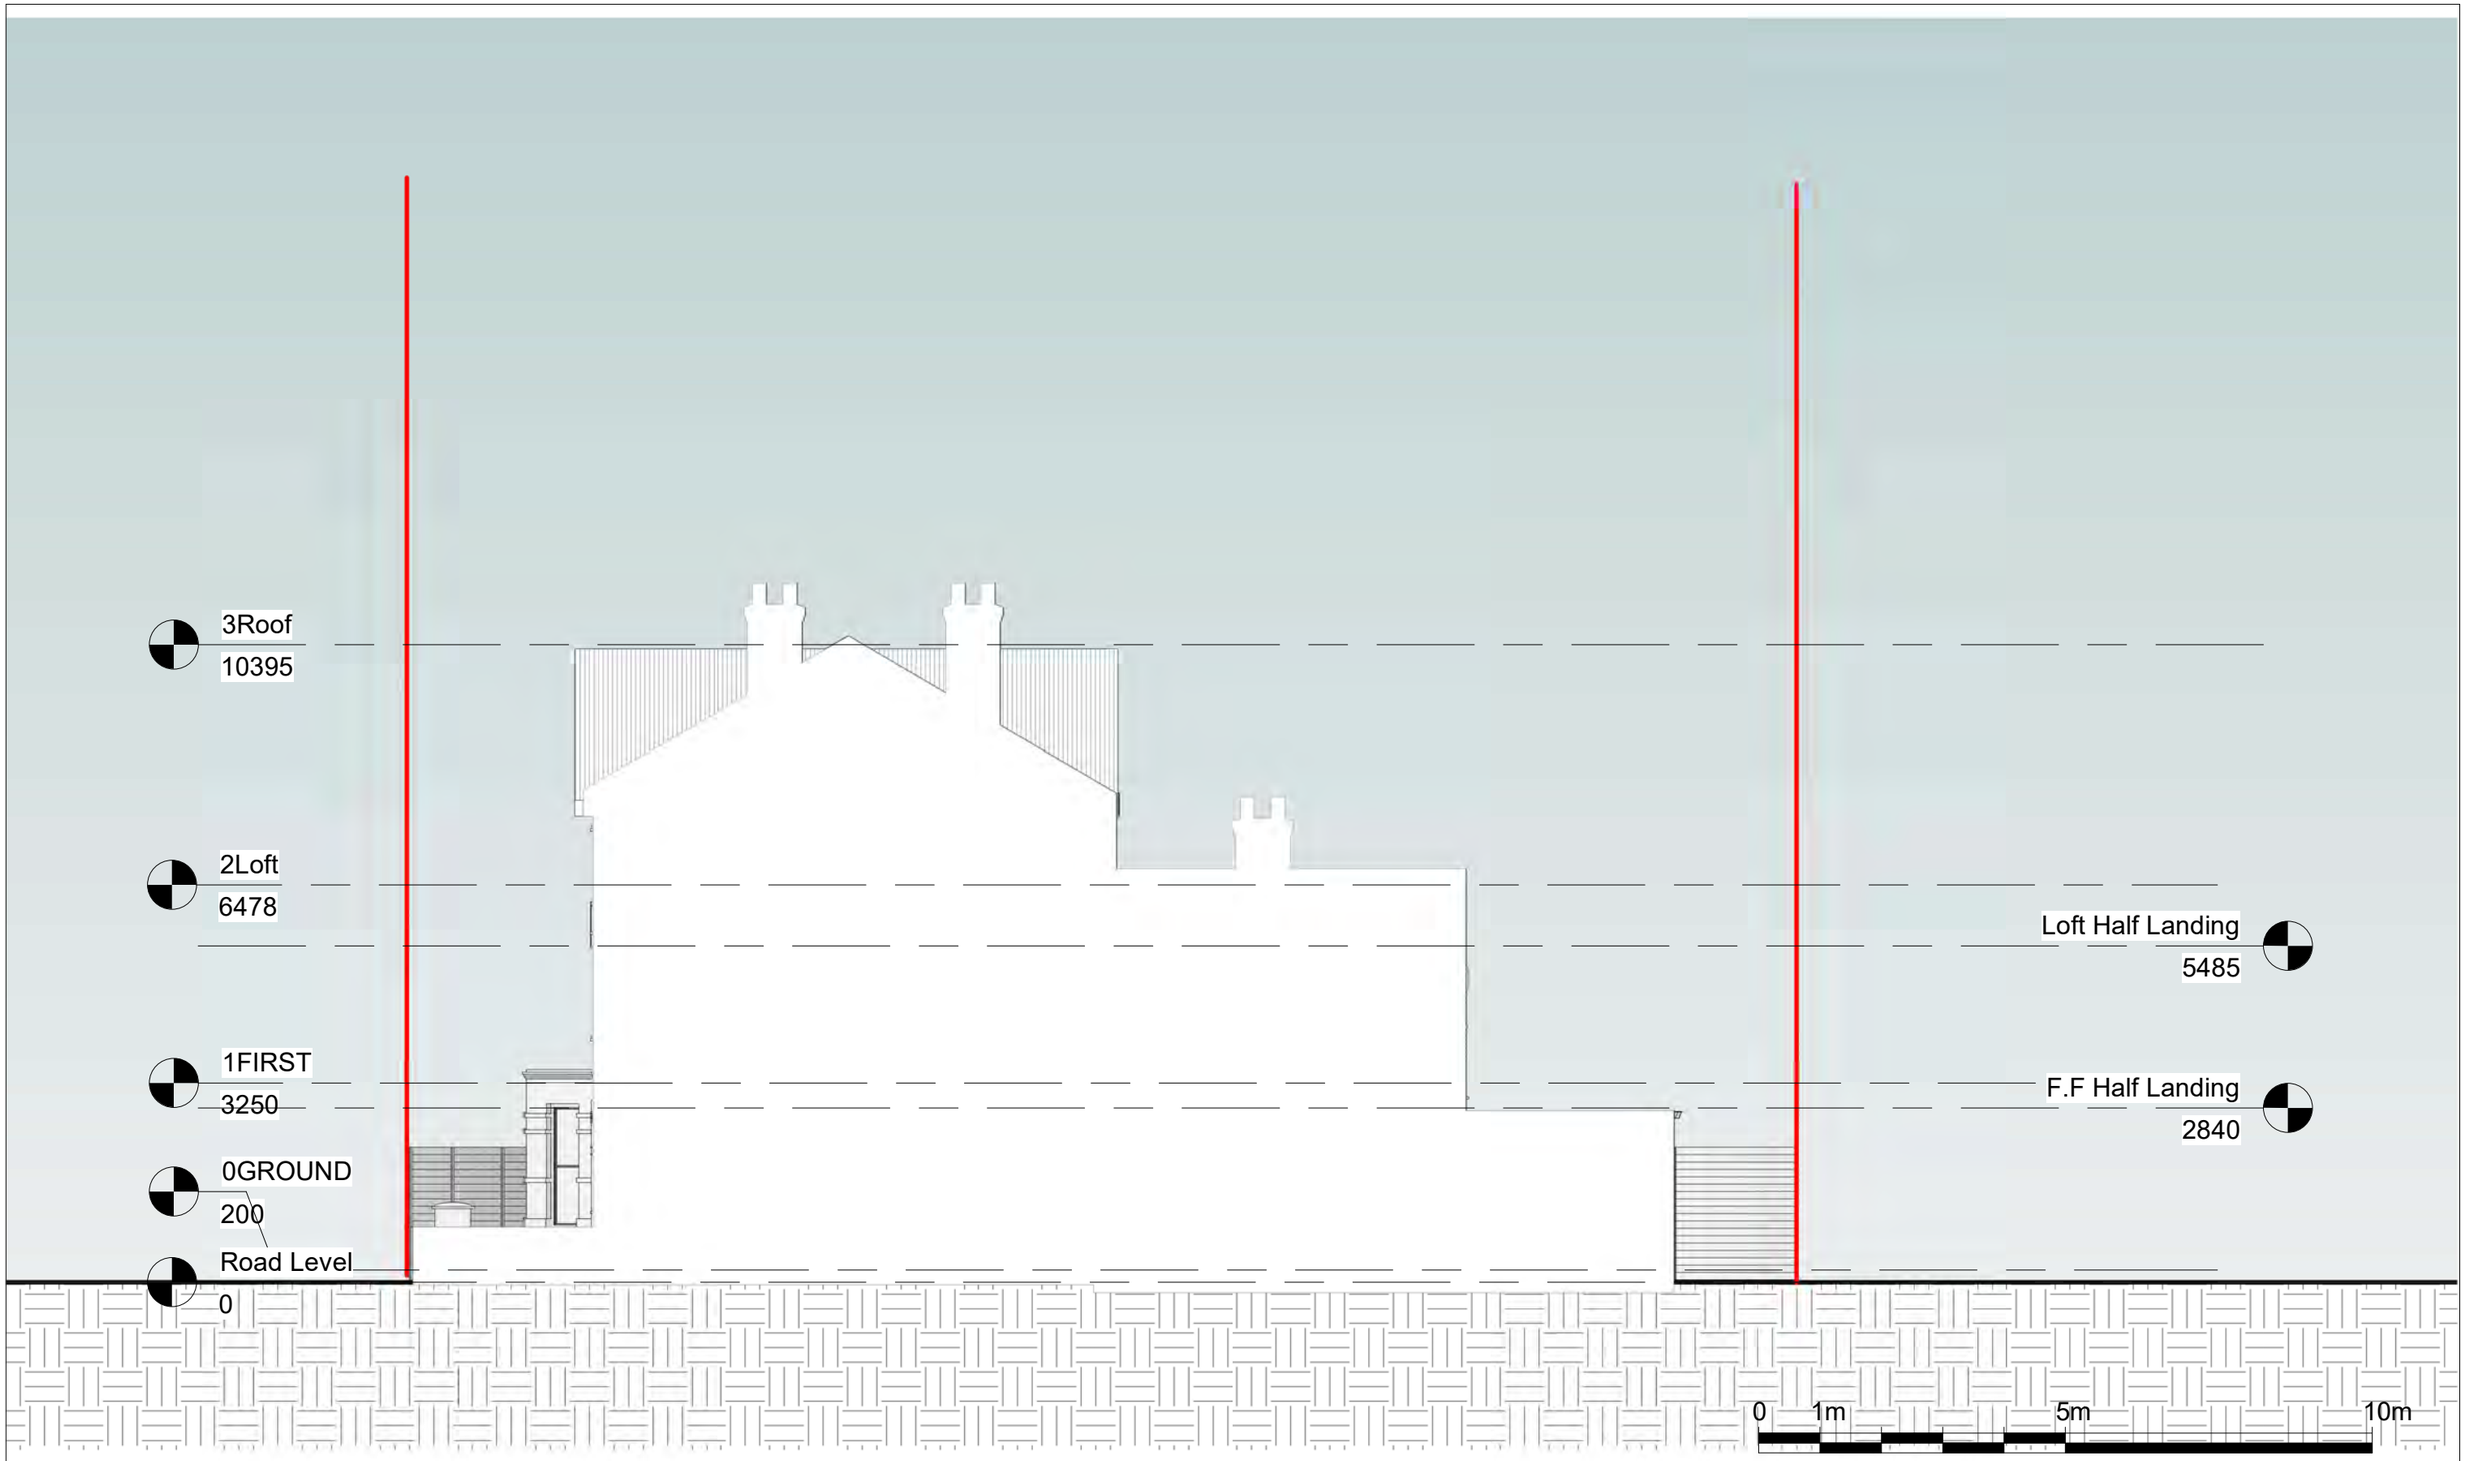

Notes.
Contractors must verify all dimensions at the site before comencing any work.
No constrcution work before Building Control approval and structural engineer confirmation.
Any discrepancies to be reported to Gridline.
All drawings are to be read in conjunction with all relevant drawings and specifications.

Project No.S

REV	DATE	DESCRIPTION	BY	CH

PROJECT TITLE
9 Brampton Park Road
Haringey, London
N22 6BG

DRAWING TITLE
Proposed - Side Elevation 2

CLIENT
Mr Raskin

DATE	Project No.	DRAWING No.	SCALE @ A3	Drawn by:
Oct. 2023	7580	PR - E003	1:100	Niloufar

PLANNING SERVICES
Unit 9b,The High Cross Centre,
Fountayne Rd,
N154BE
TEL: 020 8802 3480
www.samplanning.co.uk

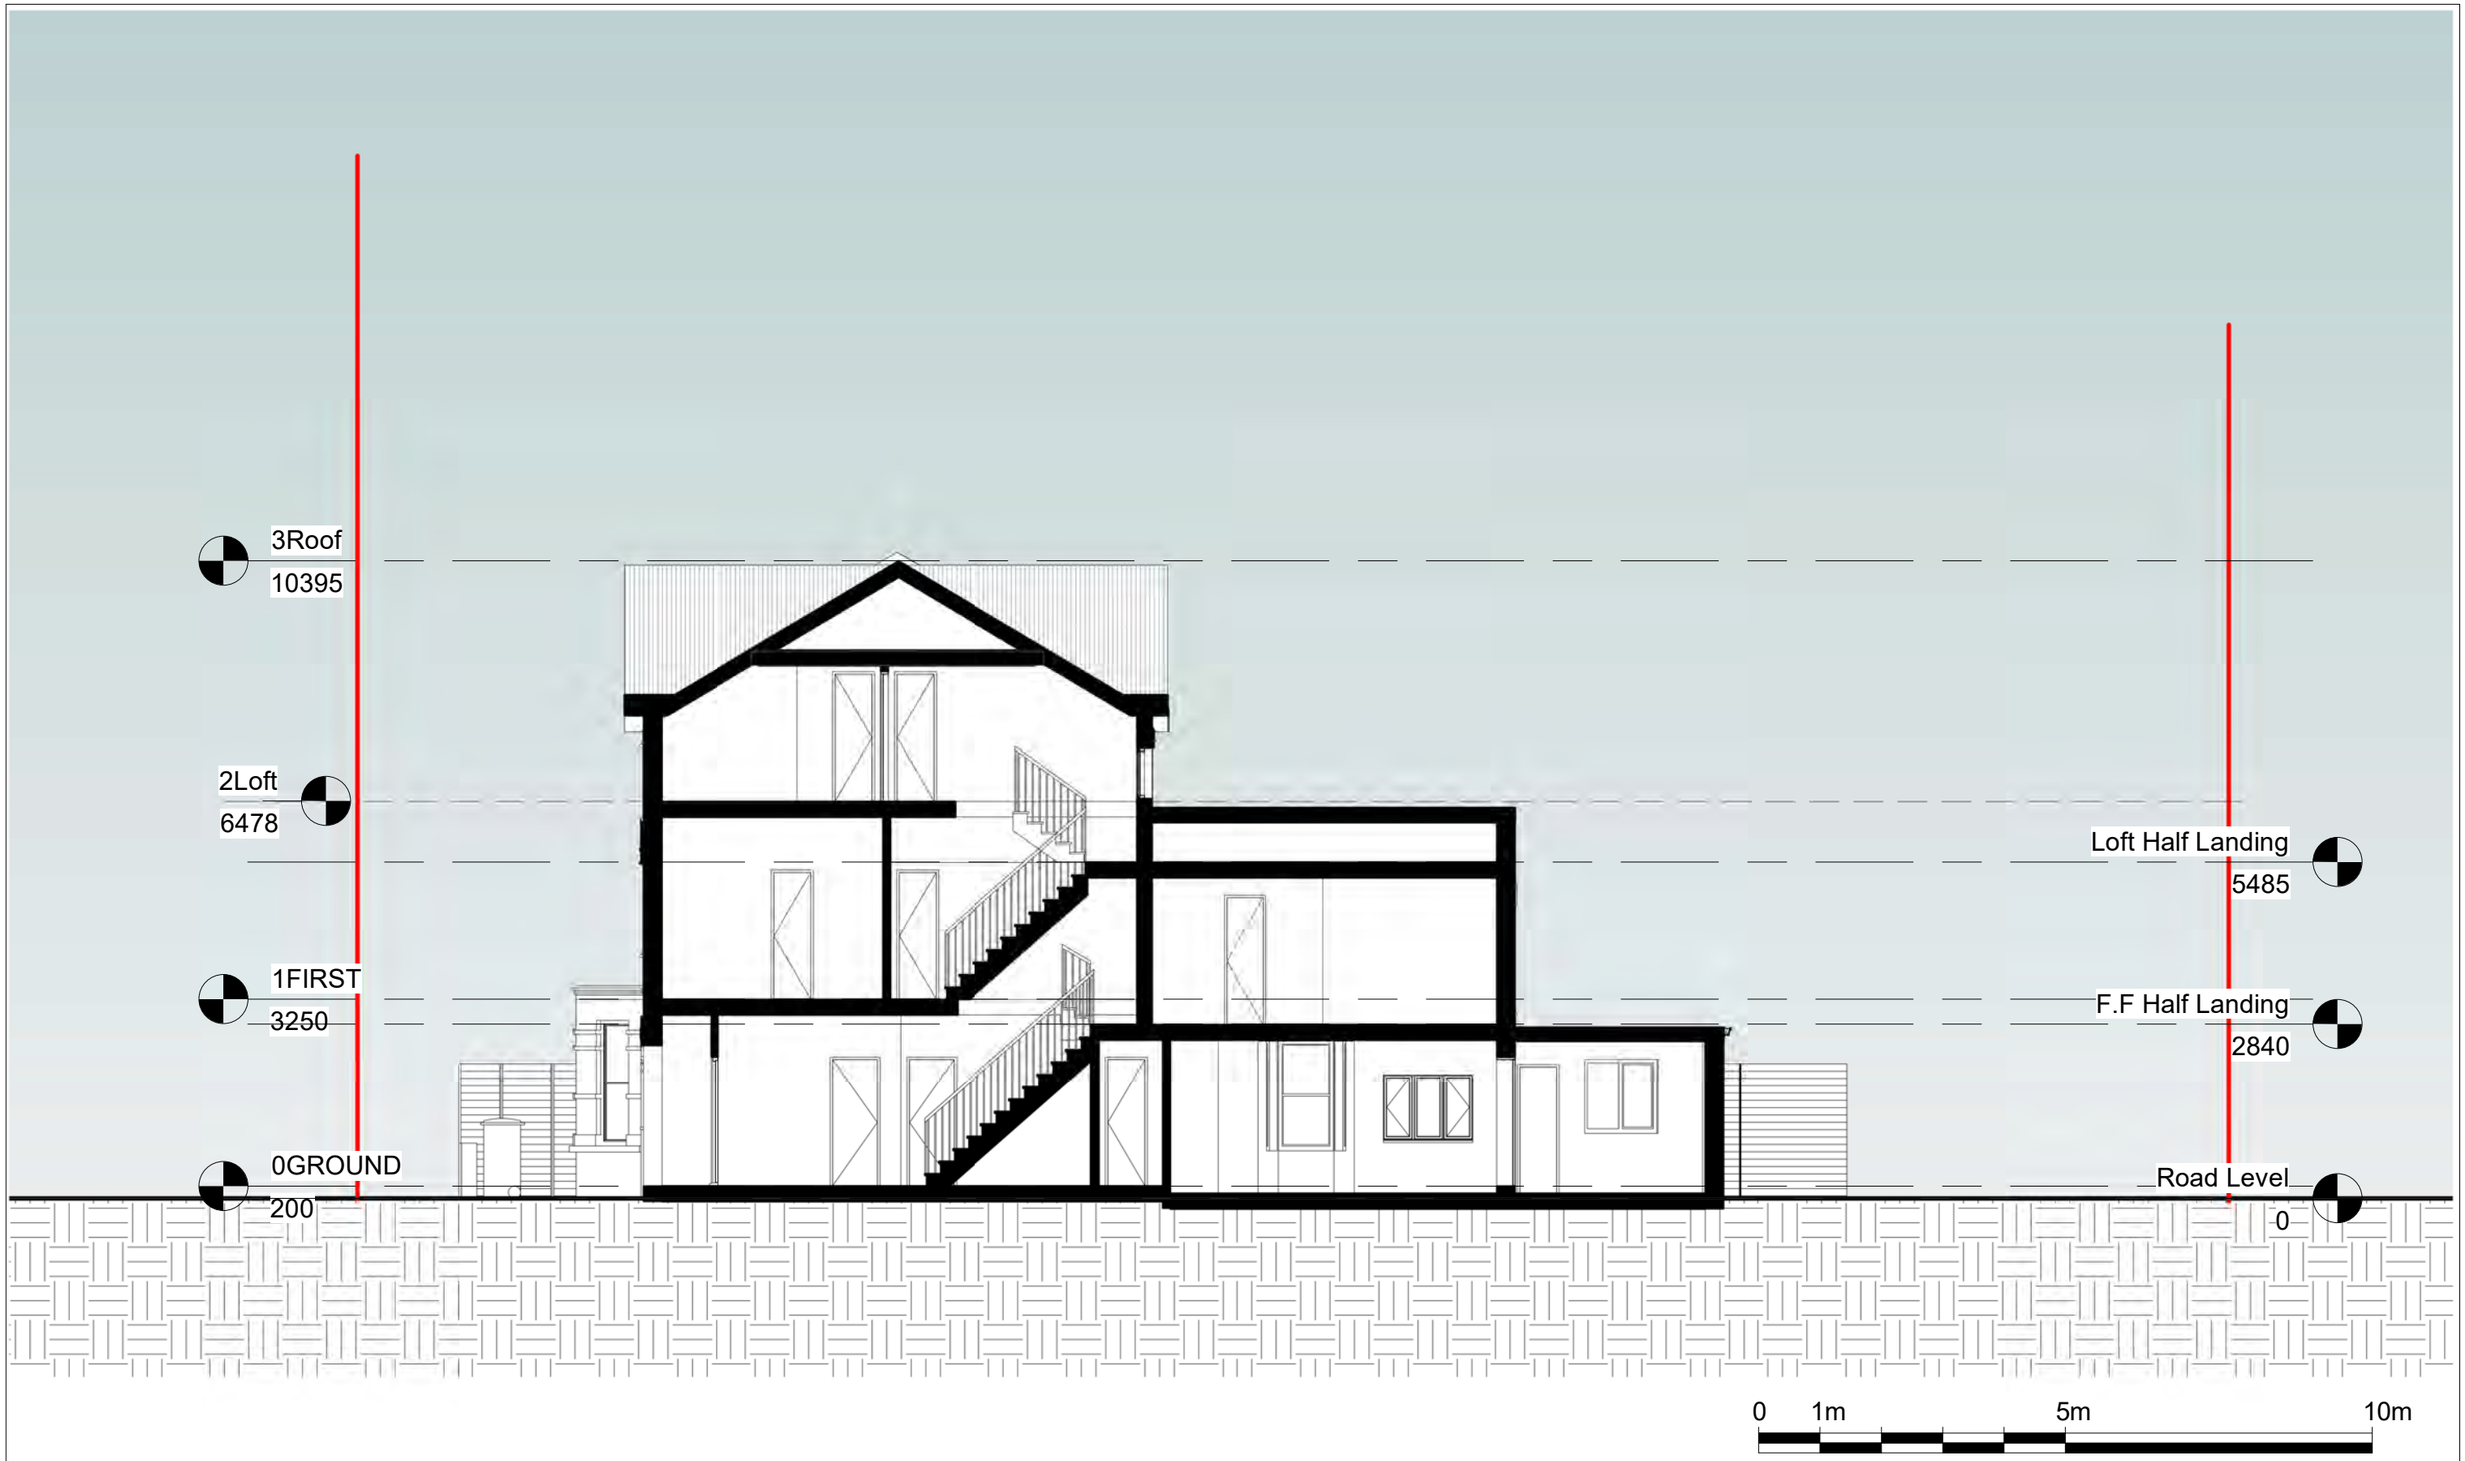

Notes.
Contractors must verify all dimensions at the site before comencing any work.
No constrcution work before Building Control approval and structural engineer confirmation.
Any discrepancies to be reported to Gridline.
All drawings are to be read in conjunction with all relevant drawings and specifications.

Project No.S

REV	DATE	DESCRIPTION	BY	CH

PROJECT TITLE
9 Brampton Park Road
Haringey, London
N22 6BG

DATE Oct. 2023
Project No. 7580

DRAWING TITLE
Proposed - Section 1

CLIENT
Mr Raskin

DRAWING No. PR - S001
SCALE @ A3 1:100
Drawn by: Niloufar

PLANNING SERVICES
Unit 9b,The High Cross Centre,
Fountayne Rd,
N154BE
TEL: 020 8802 3480
www.samplanning.co.uk

Notes.
Contractors must verify all dimensions at the site before comencing any work.
No constrcution work before Building Control approval and structural engineer confirmation.
Any discrepancies to be reported to Gridline.
All drawings are to be read in conjunction with all relevant drawings and specifications.

Project No.S

REV	DATE	DESCRIPTION	BY	CH

PROJECT TITLE
9 Brampton Park Road
Haringey, London
N22 6BG

DRAWING TITLE
Proposed - Perspective view

CLIENT
Mr Raskin

DATE	Project No.	DRAWING No.	SCALE @ A3	Drawn by:
Oct. 2023	7580	PR - PE001	1:100	Niloufar

PLANNING SERVICES
Unit 9b,The High Cross Centre,
Fountayne Rd,
N154BE
TEL: 020 8802 3480
www.samplanning.co.uk