


CLIENT
John Healy
Siobhan O'Shaughnessy

ARCHITECT

ice

ICE ARCHITECTS | 70 White Lion Street | N1 9PP London | uk
telephone + 44 (0) 20 32150015
www.ice-architects.com | ice-london@ice-architects.com

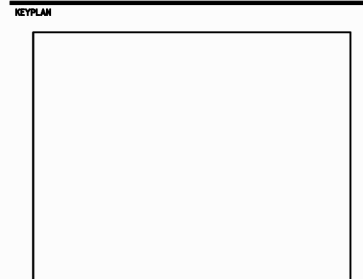

NOTES:


C	13.06.2023	Planning Issue
B	16.08.2022	Planning Issue
A	22.07.2022	Post Pre Planning - Client Issue
-	22.04.2022	First Issue

NO.	DATE	ISSUE
REVISIONS		
PROJECT		

Land adjacent to
29 Milton Park


DRAWING TITLE
ELEVATION 1 TO MILTON
ROAD - PROPOSED

DATE	DRAWING NO.	REVISION
01.11.2021		
SCALE		
1/50 @ A3	PL2.8	C
ICE JOB NO.		
ICE 21 273		
CAD FILE NAME		
PL01		

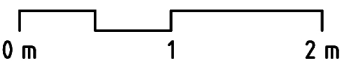

CLIENT
John Healy
Siobhan O'Shaughnessy

ARCHITECT
ice
ICE ARCHITECTS | 70 White Lion Street | N1 9PP London | uk
Telephone + 44 (0) 20 32150015
www.ice-architects.com | ice-london@ice-architects.com

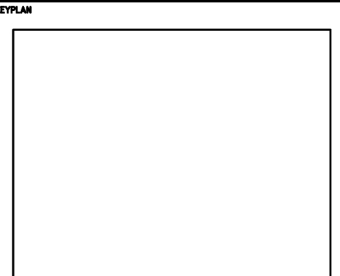

NOTES:

C 13.06.2023 Planning Issue



B 16.08.2022 Planning Issue
A 22.07.2022 Post Pre Planning - Client Issue
- 22.04.2022 First Issue

NO.	DATE	ISSUE
REVISIONS		
PROJECT		

Land adjacent to
29 Milton Park


DRAWING TITLE
ELEVATION 2 TO MILTON
PARK - PROPOSED

DATE	DRAWING NO.	REVISION
01.11.2021		
SCALE		
1/50 @ A3	PL2.9	C
ICE JOB NO.		
ICE 21 273		
CAD FILE NAME		
PL01		

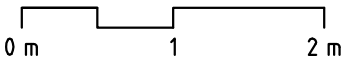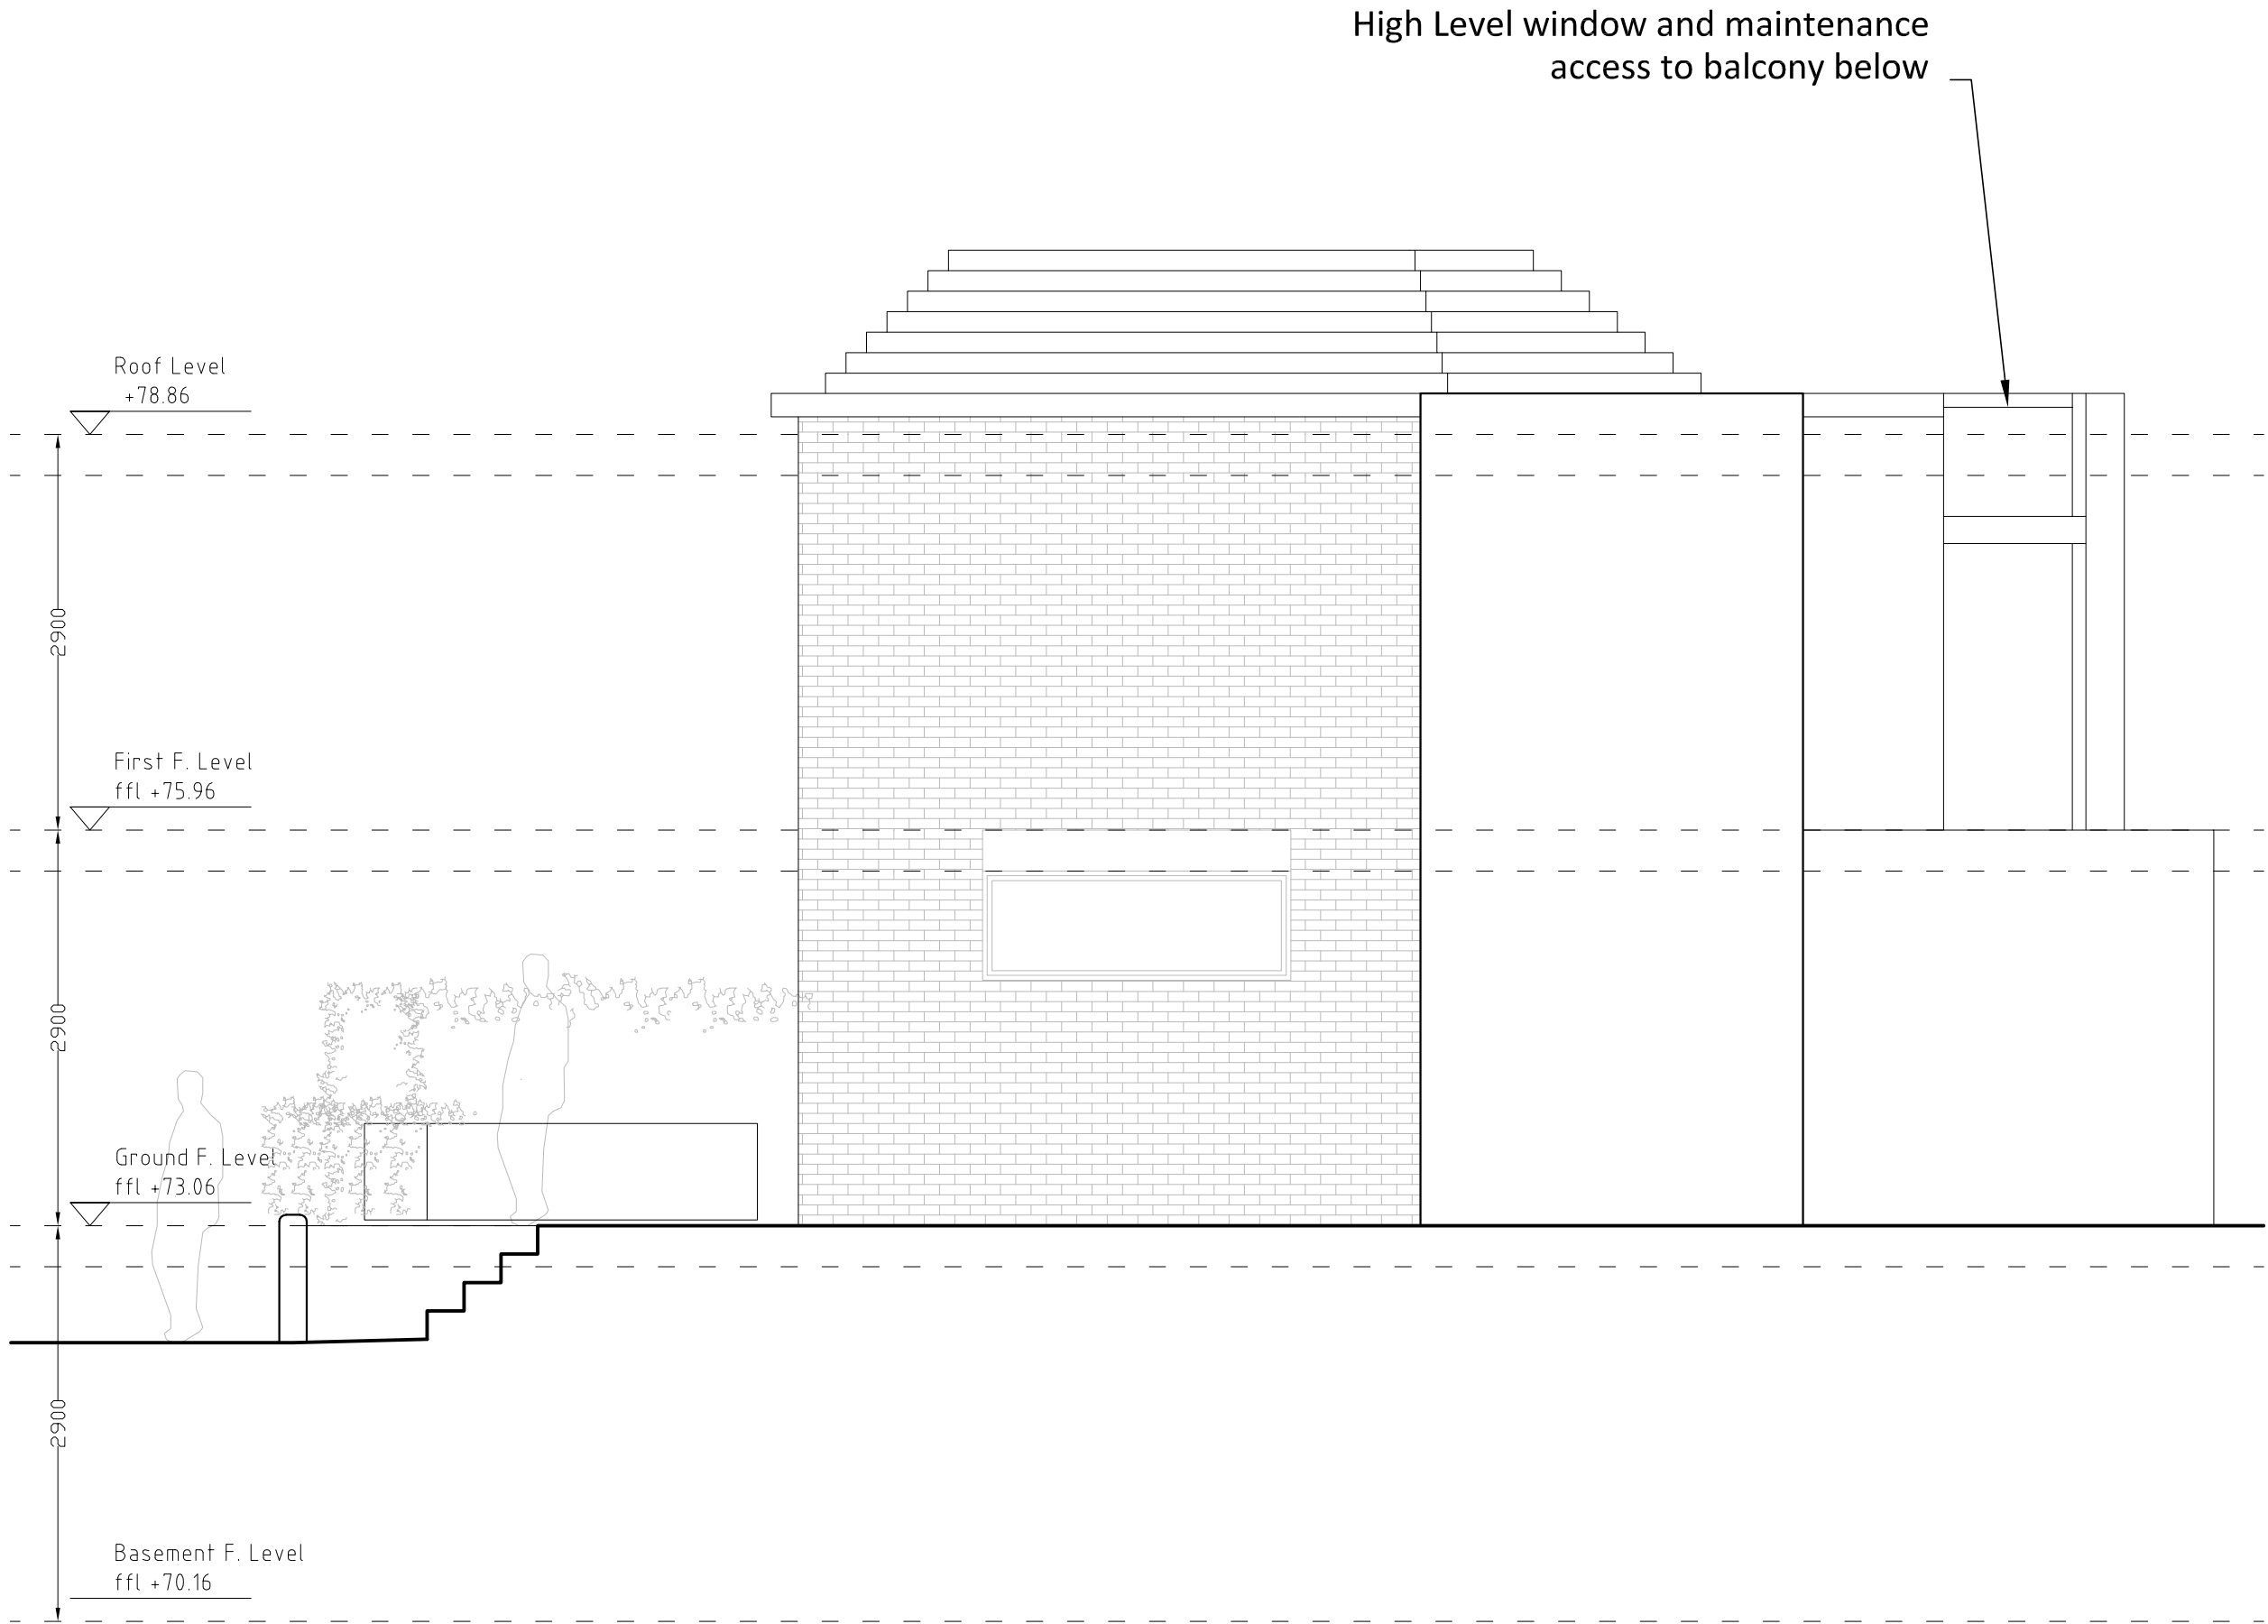

CLIENT
John Healy
Siobhan O'Shaughnessy

ARCHITECT
ice
ICE ARCHITECTS | 70 White Lion Street | N1 9PP London | uk
telephone + 44 (0) 20 32150015
www.ice-architects.com | ice-london@ice-architects.com

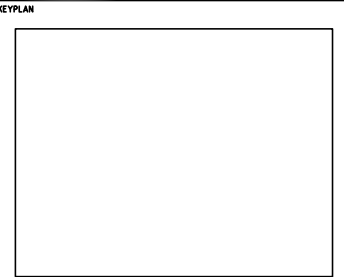

NOTES

C	13.06.2023	Planning Issue
B	16.08.2022	Planning Issue
A	22.07.2022	Post Pre Planning - Client Issue
-	22.04.2022	First Issue

NO.	DATE	ISSUE
REVISIONS		
PROJECT		

Land adjacent to
29 Milton Park

DRAWING TITLE
ELEVATION 3 - PROPOSED

DATE	DRAWING NO.	REVISION
01.11.2021		
SCALE		
1/50 @ A3	PL2.10	C
ICE JOB NO.		
ICE 21 273		
CAD FILE NAME		
PL01		