


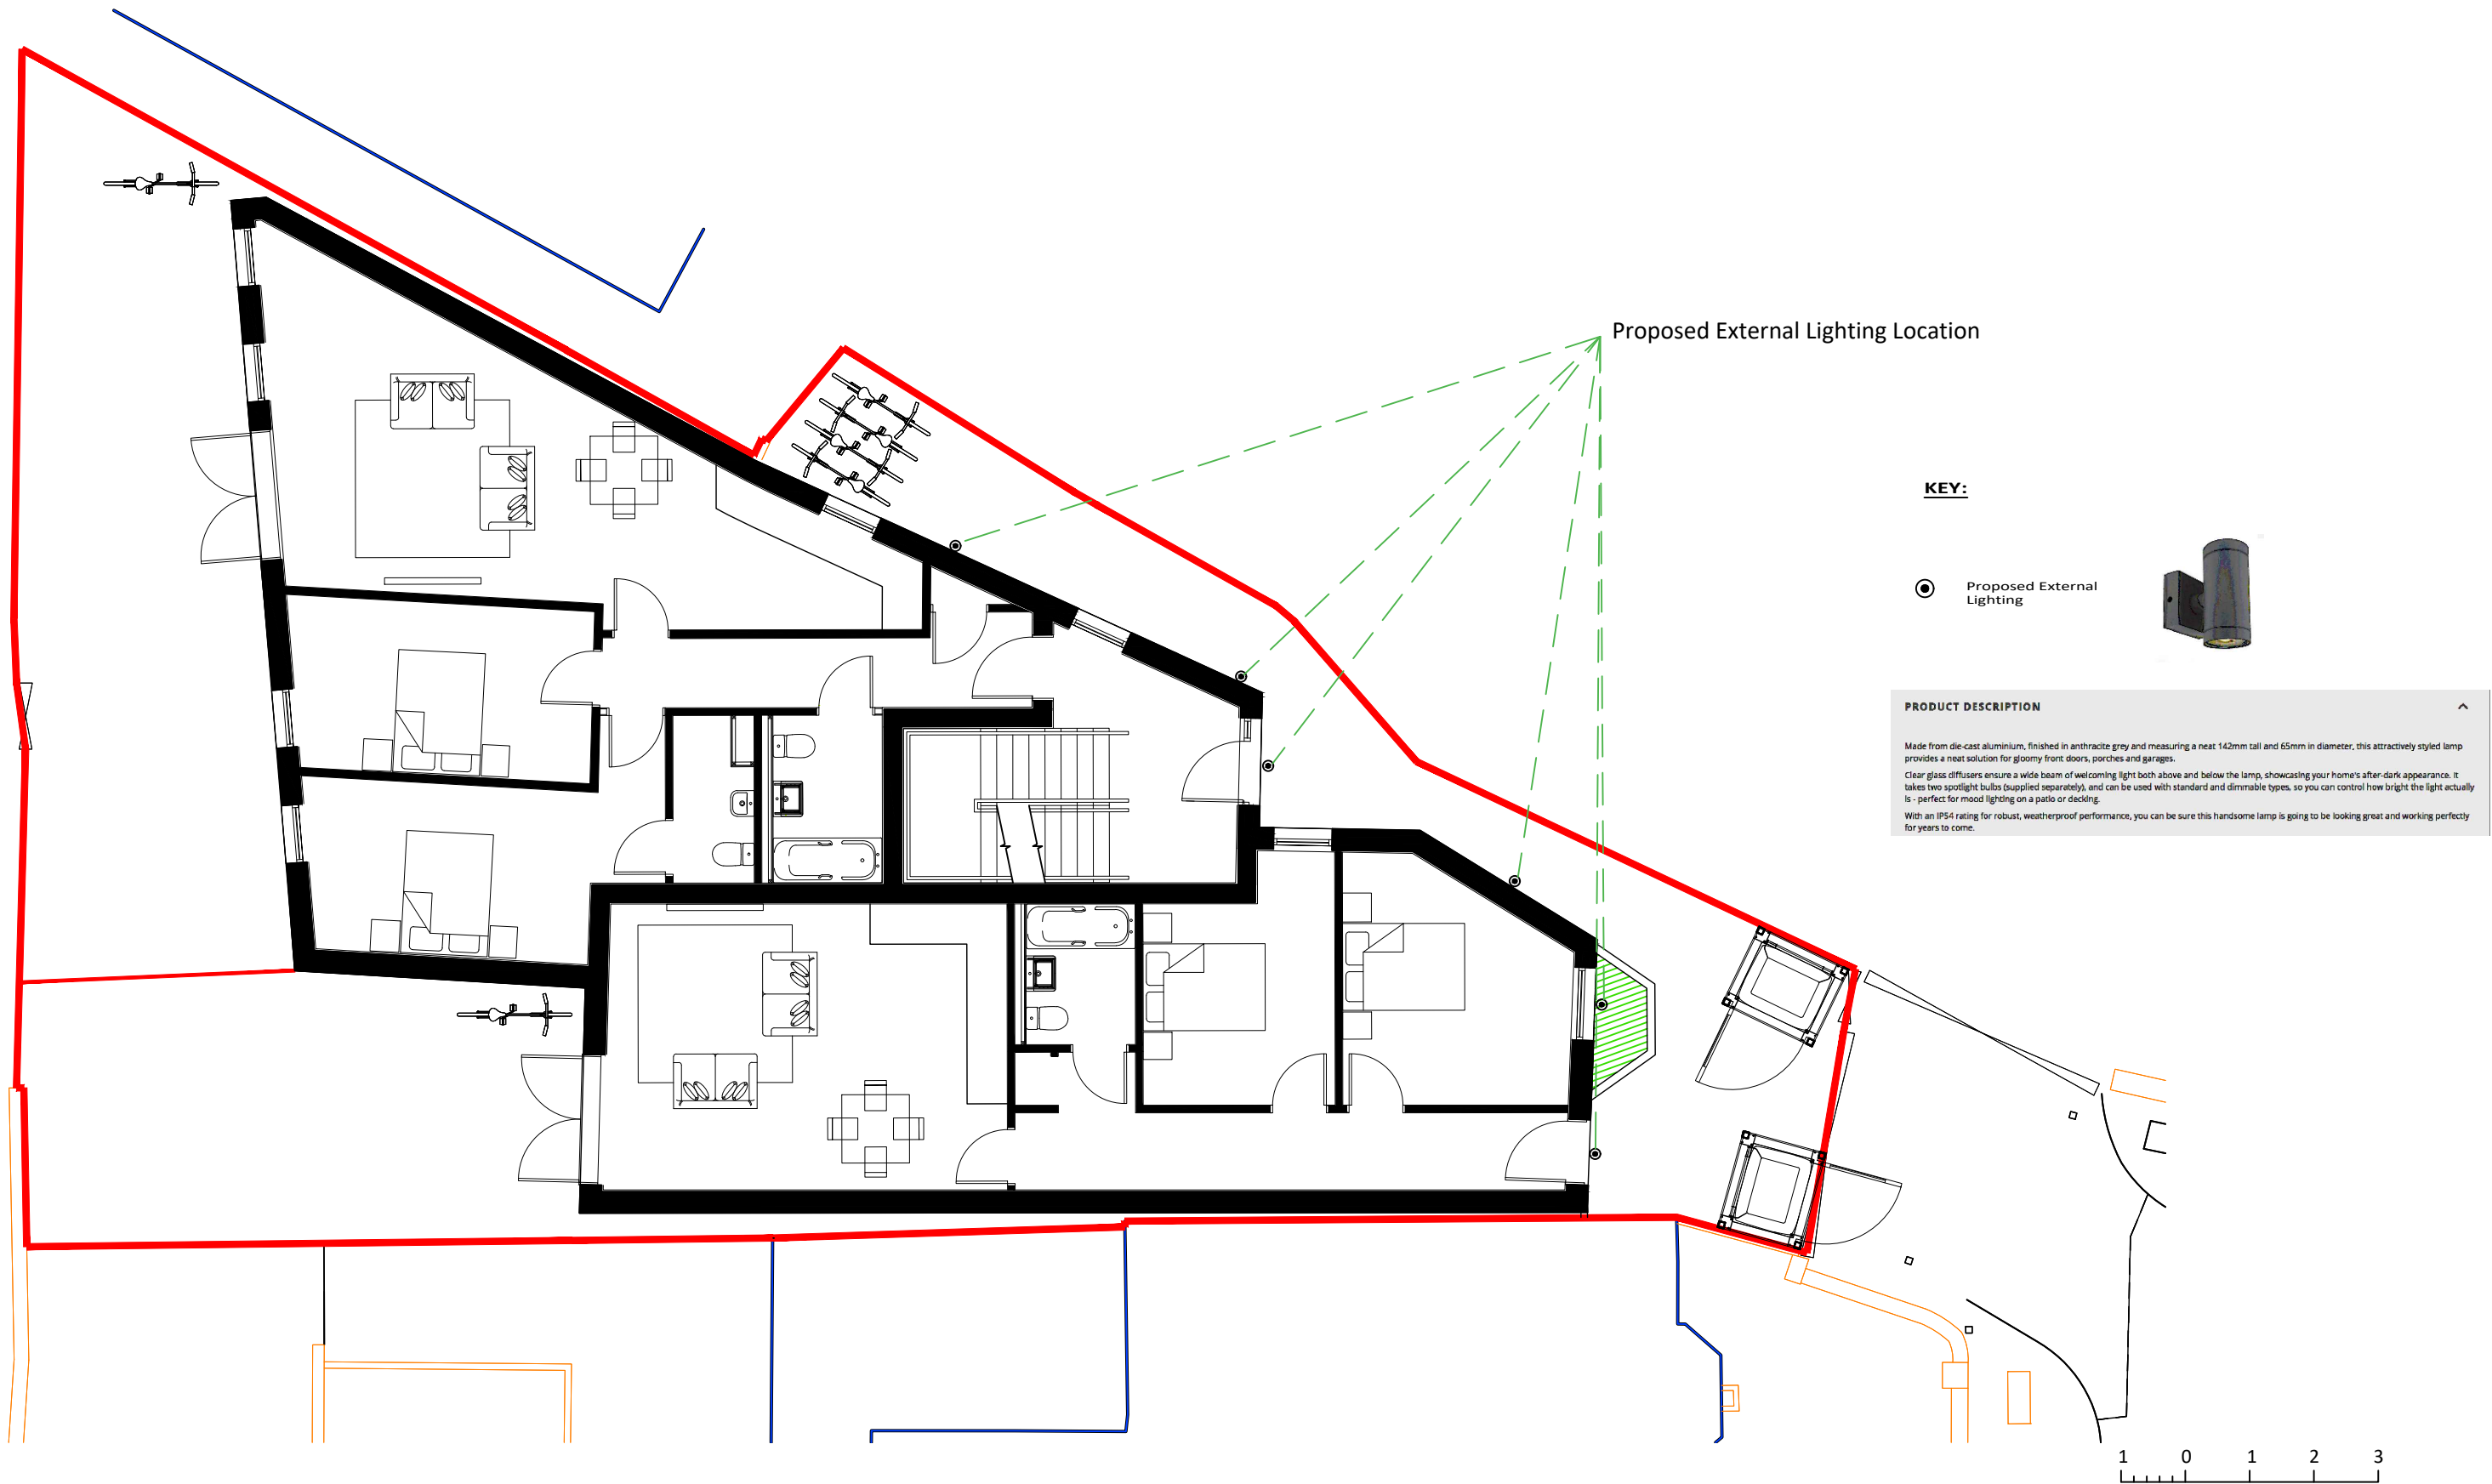

PROPOSED EXTERNAL LIGHTING

33 DAGMAR ROAD N4 4NY

4040_PL10
1:100 @A3
T: 020 3141 3600

DOVETAIL
ARCHITECTS