


Condition 2

Proposed mesh guardings:

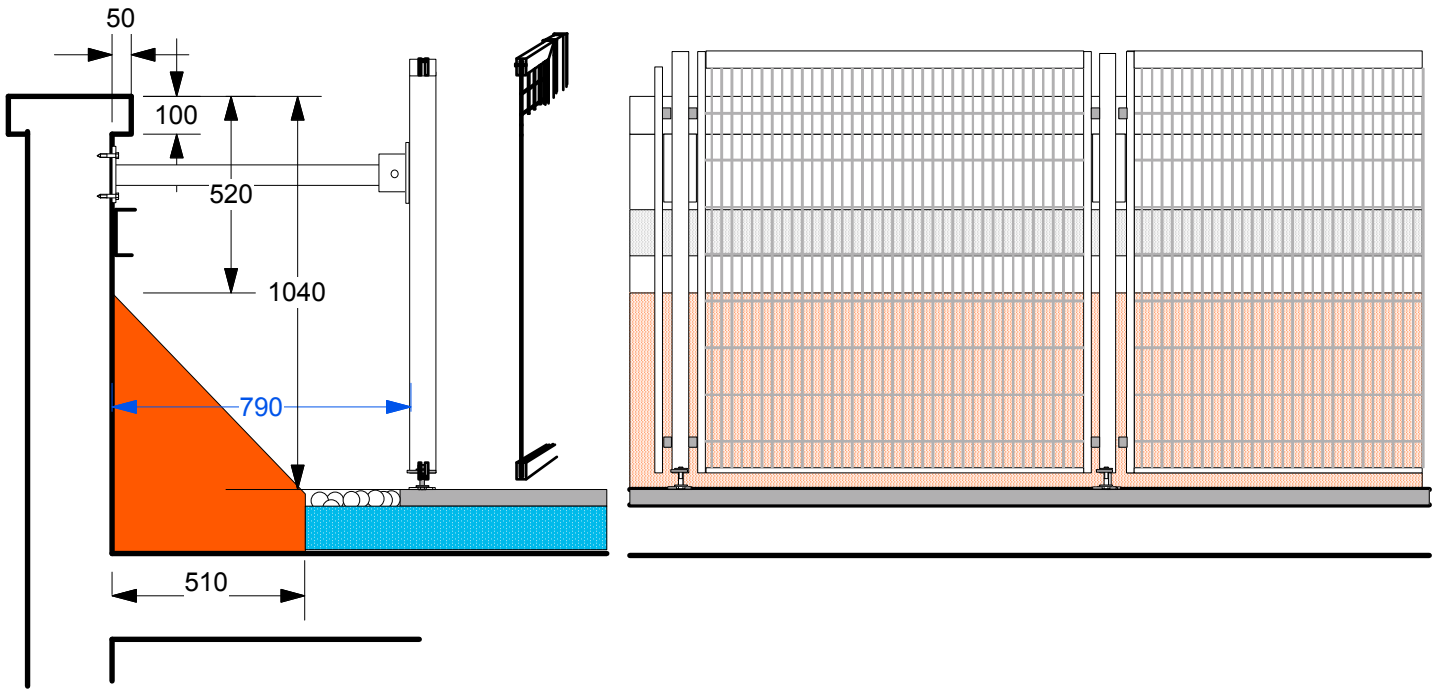


section through parapet
scale 1:20



internal elevation of parapet
scale 1:20



photomontage indicating appearance of guarding

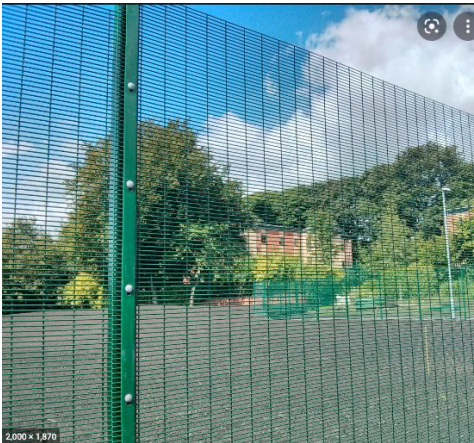

example of mesh appearance
proposed to be grey RAL 7012

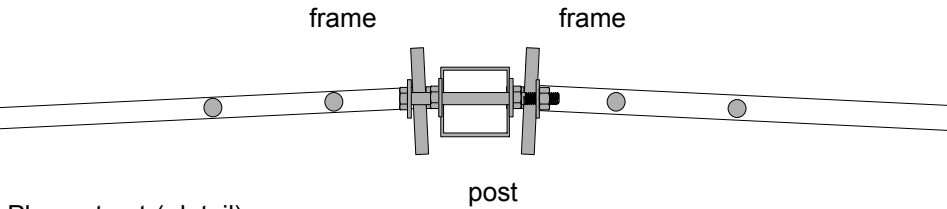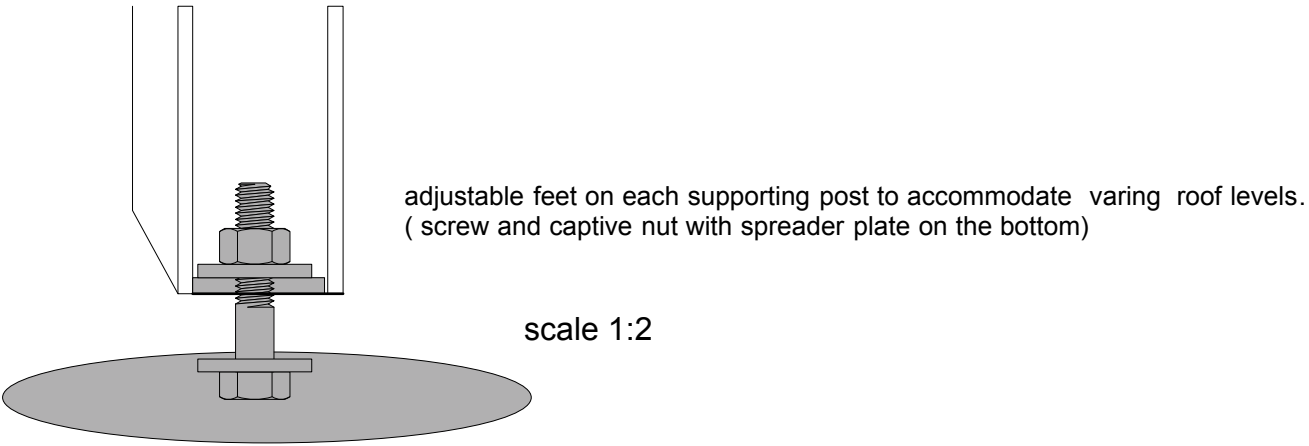

Each post has an adjustable connection to accommodate the curves on the roof

