


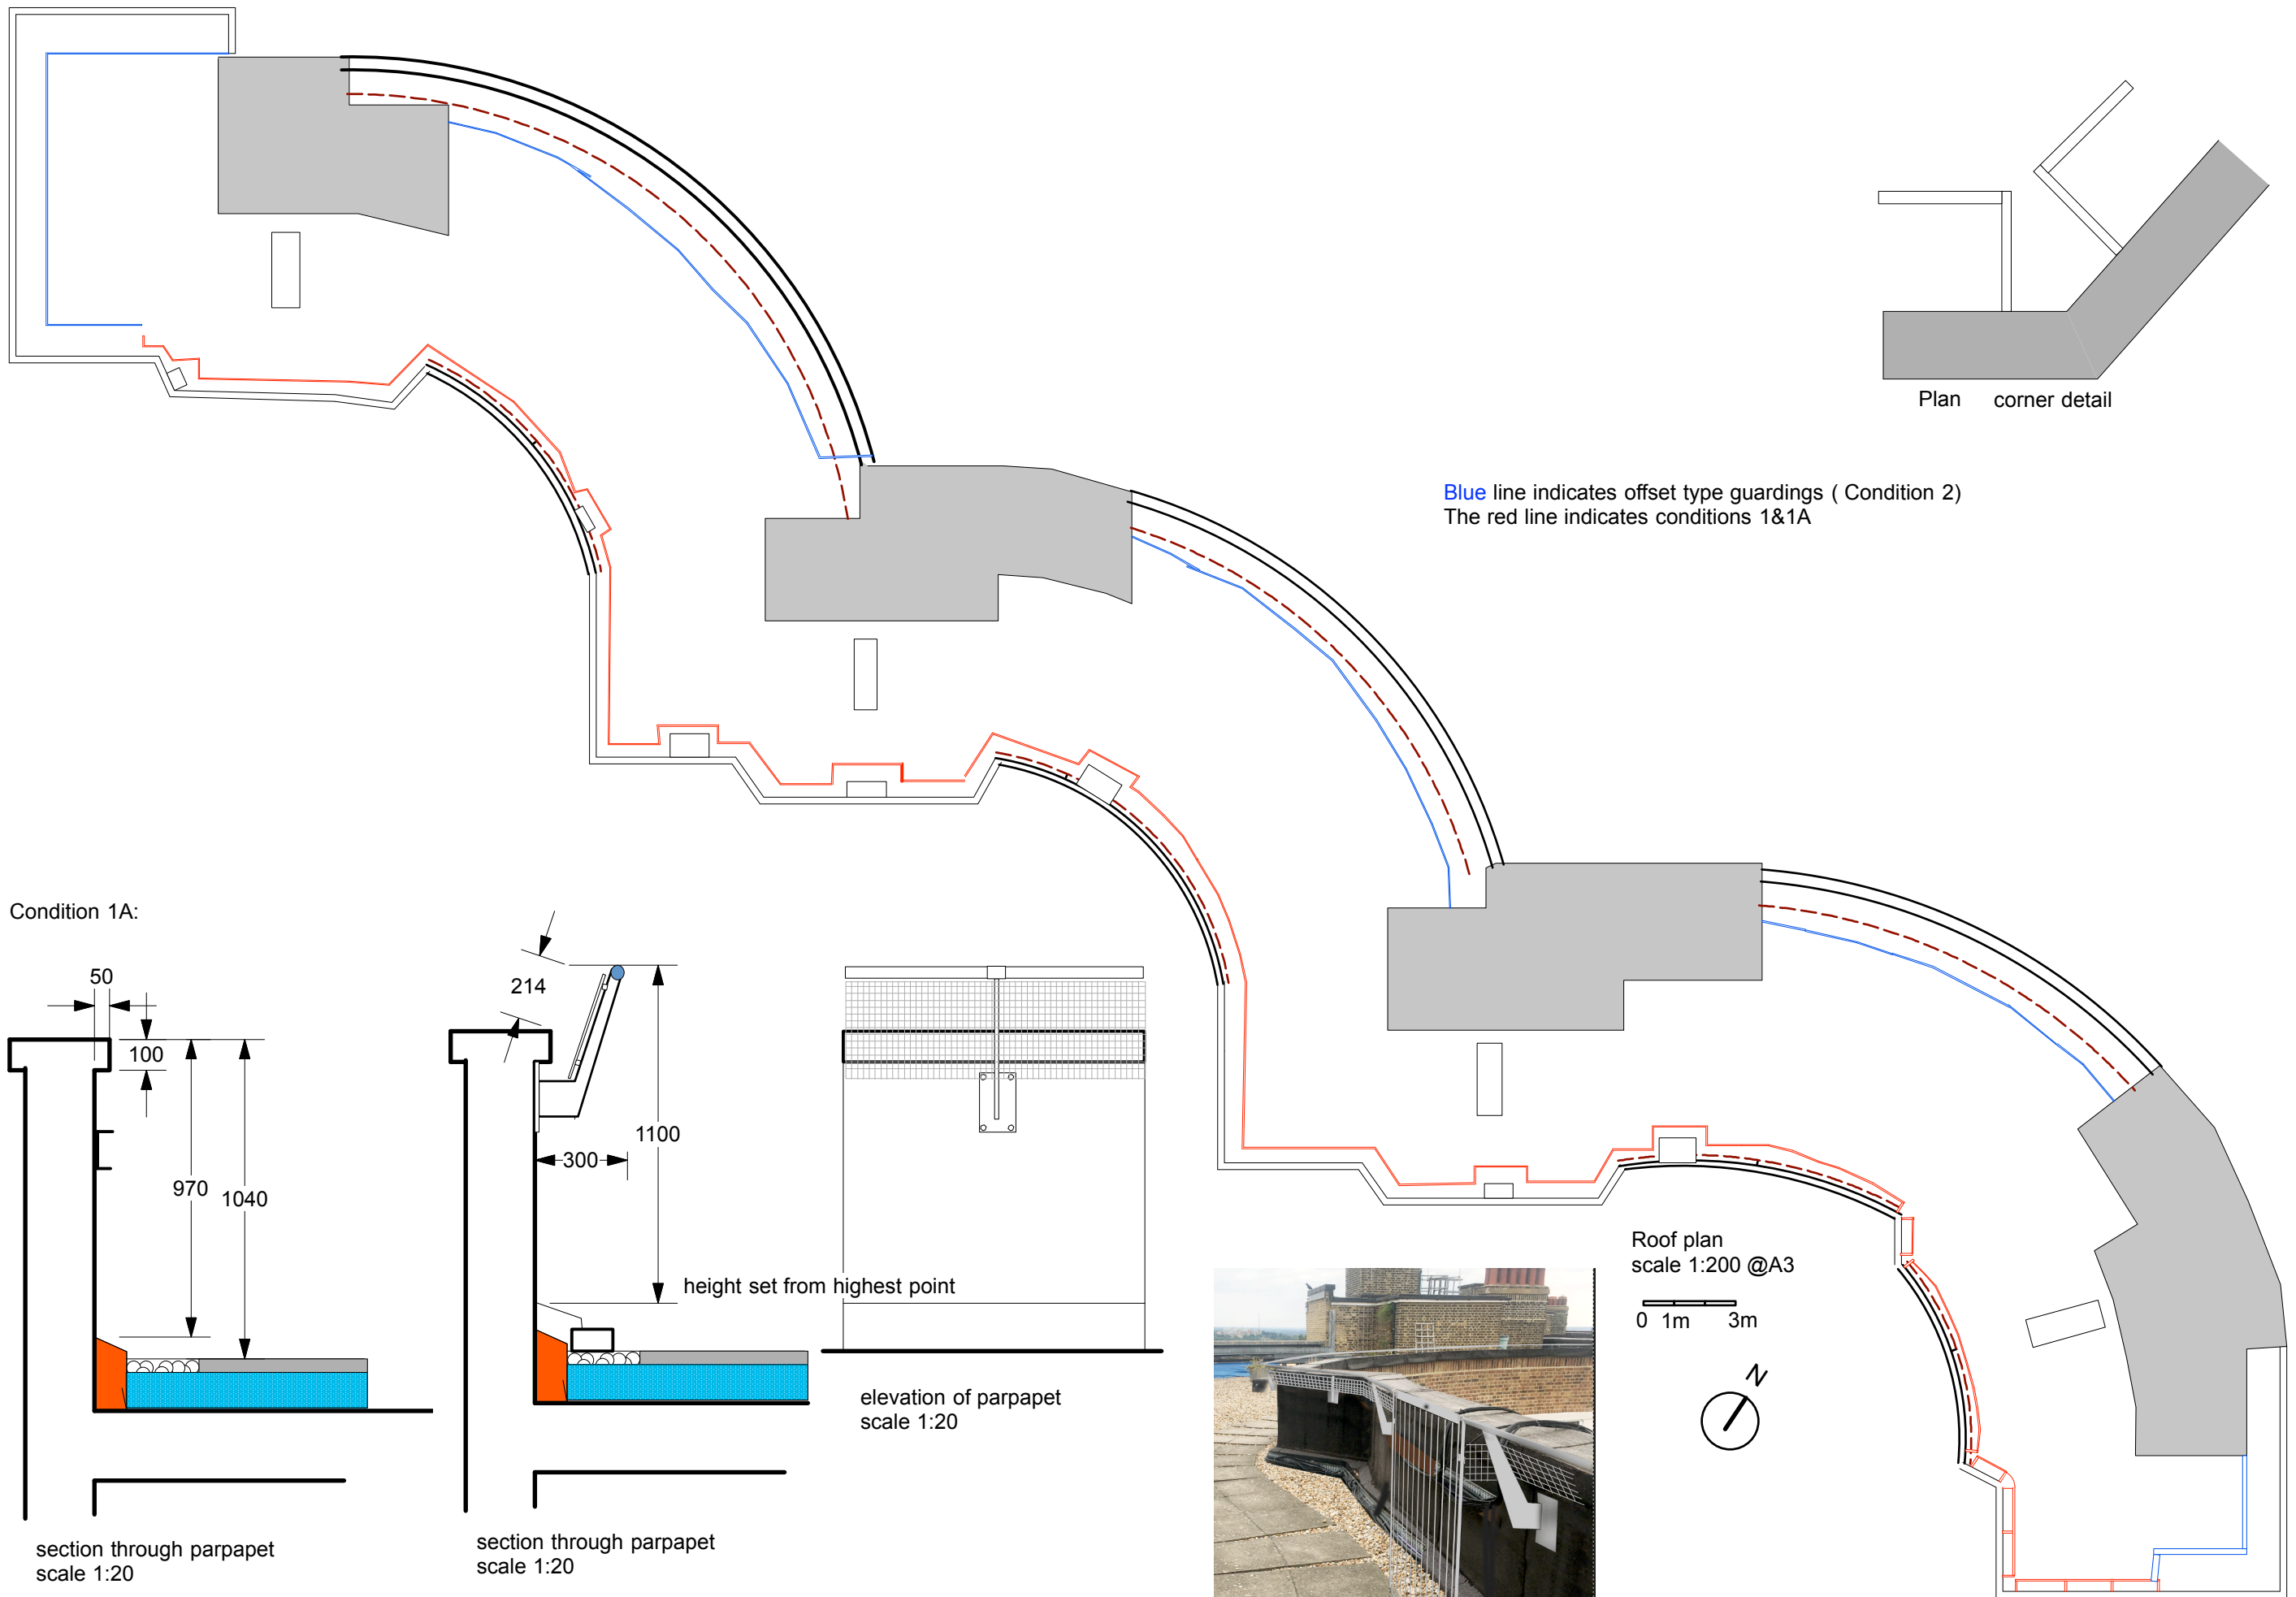

Alternate guarding for South West facade

scales @A3
0 500 1m

detail around obstacles

CL-3
Proposed sections and elevations
Constantine Koritsas RIBA MNLP
CONSTANTINE ARCHITECTS