
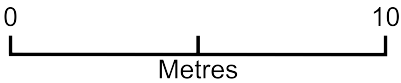


Block Plan as proposed

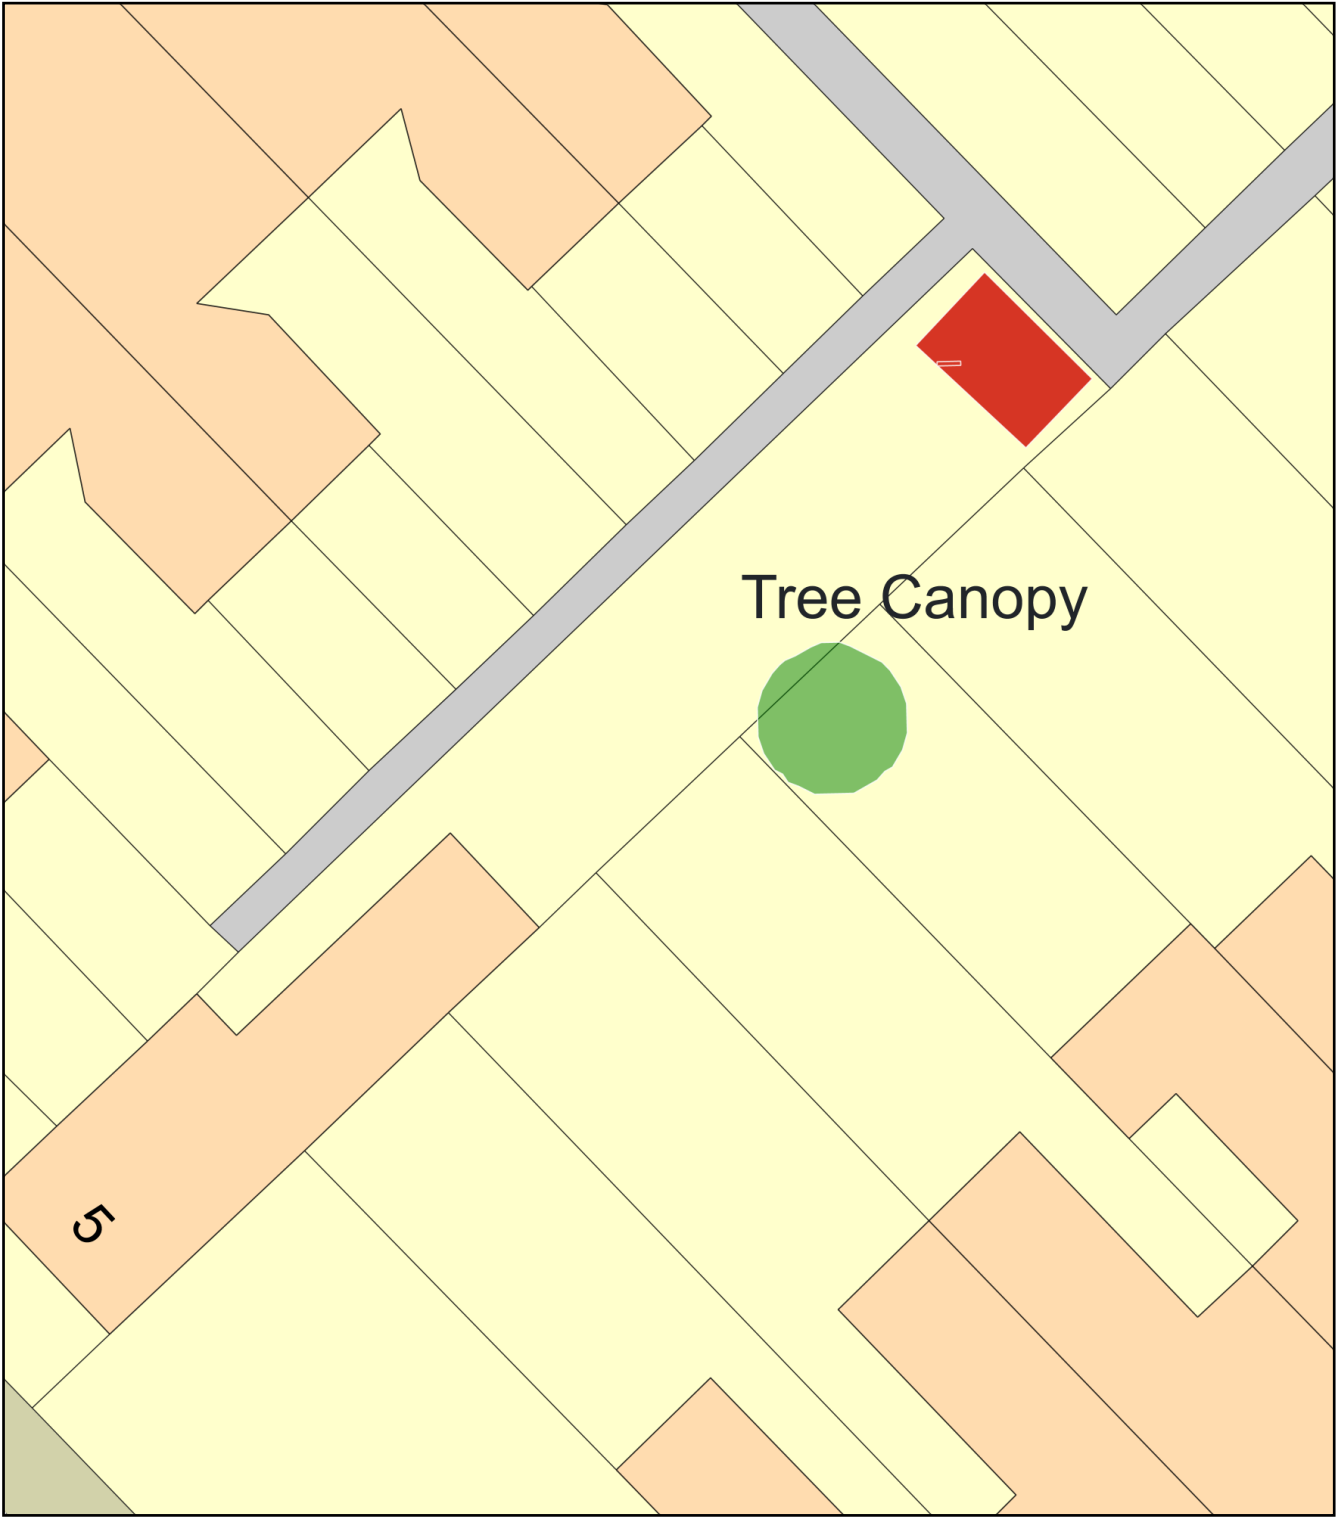

Plan Produced for: Michael Edwards

Date Produced: 15 Oct 2023

Plan Reference Number: TQRQM23288114442790

Scale: 1:200 @ A4