
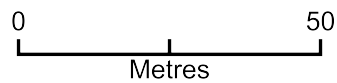


Location Plan

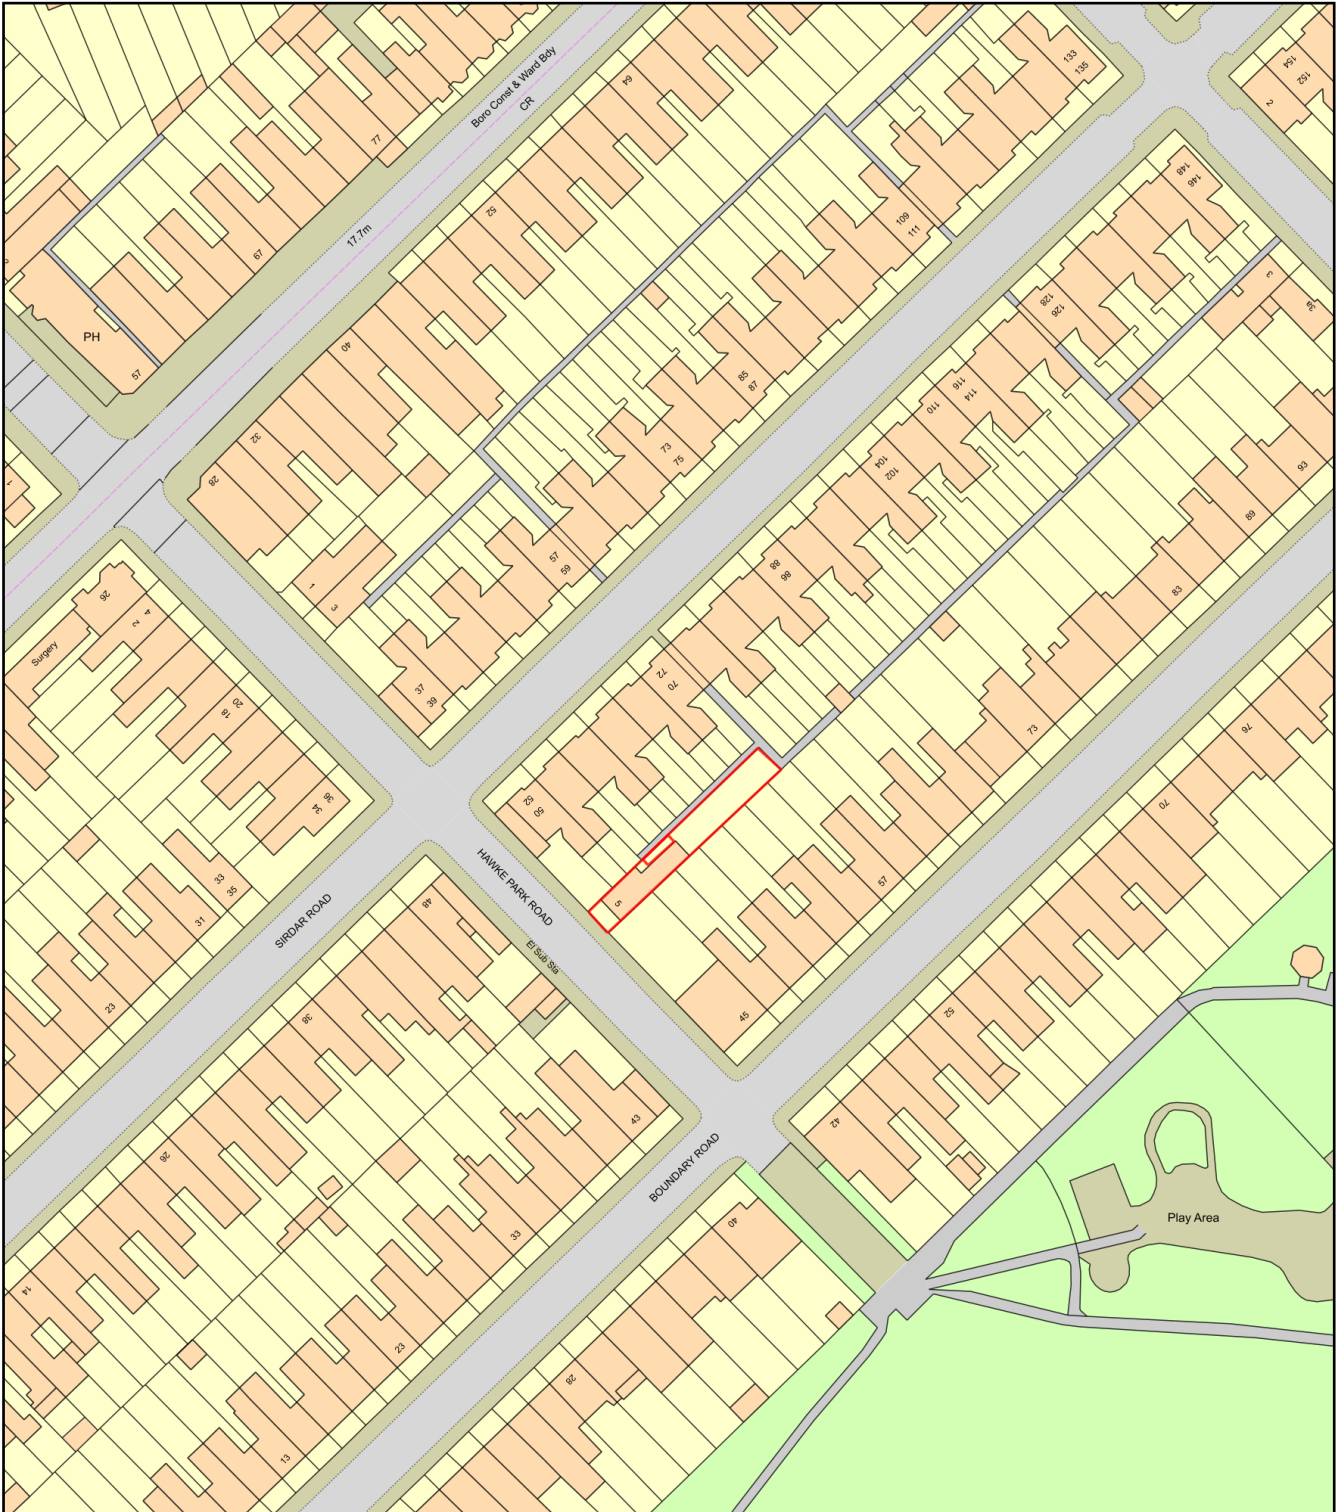

Plan Produced for: Michael Edwards
Date Produced: 15 Oct 2023
Plan Reference Number: TQRQM23288105539646
Scale: 1:1250 @ A4