



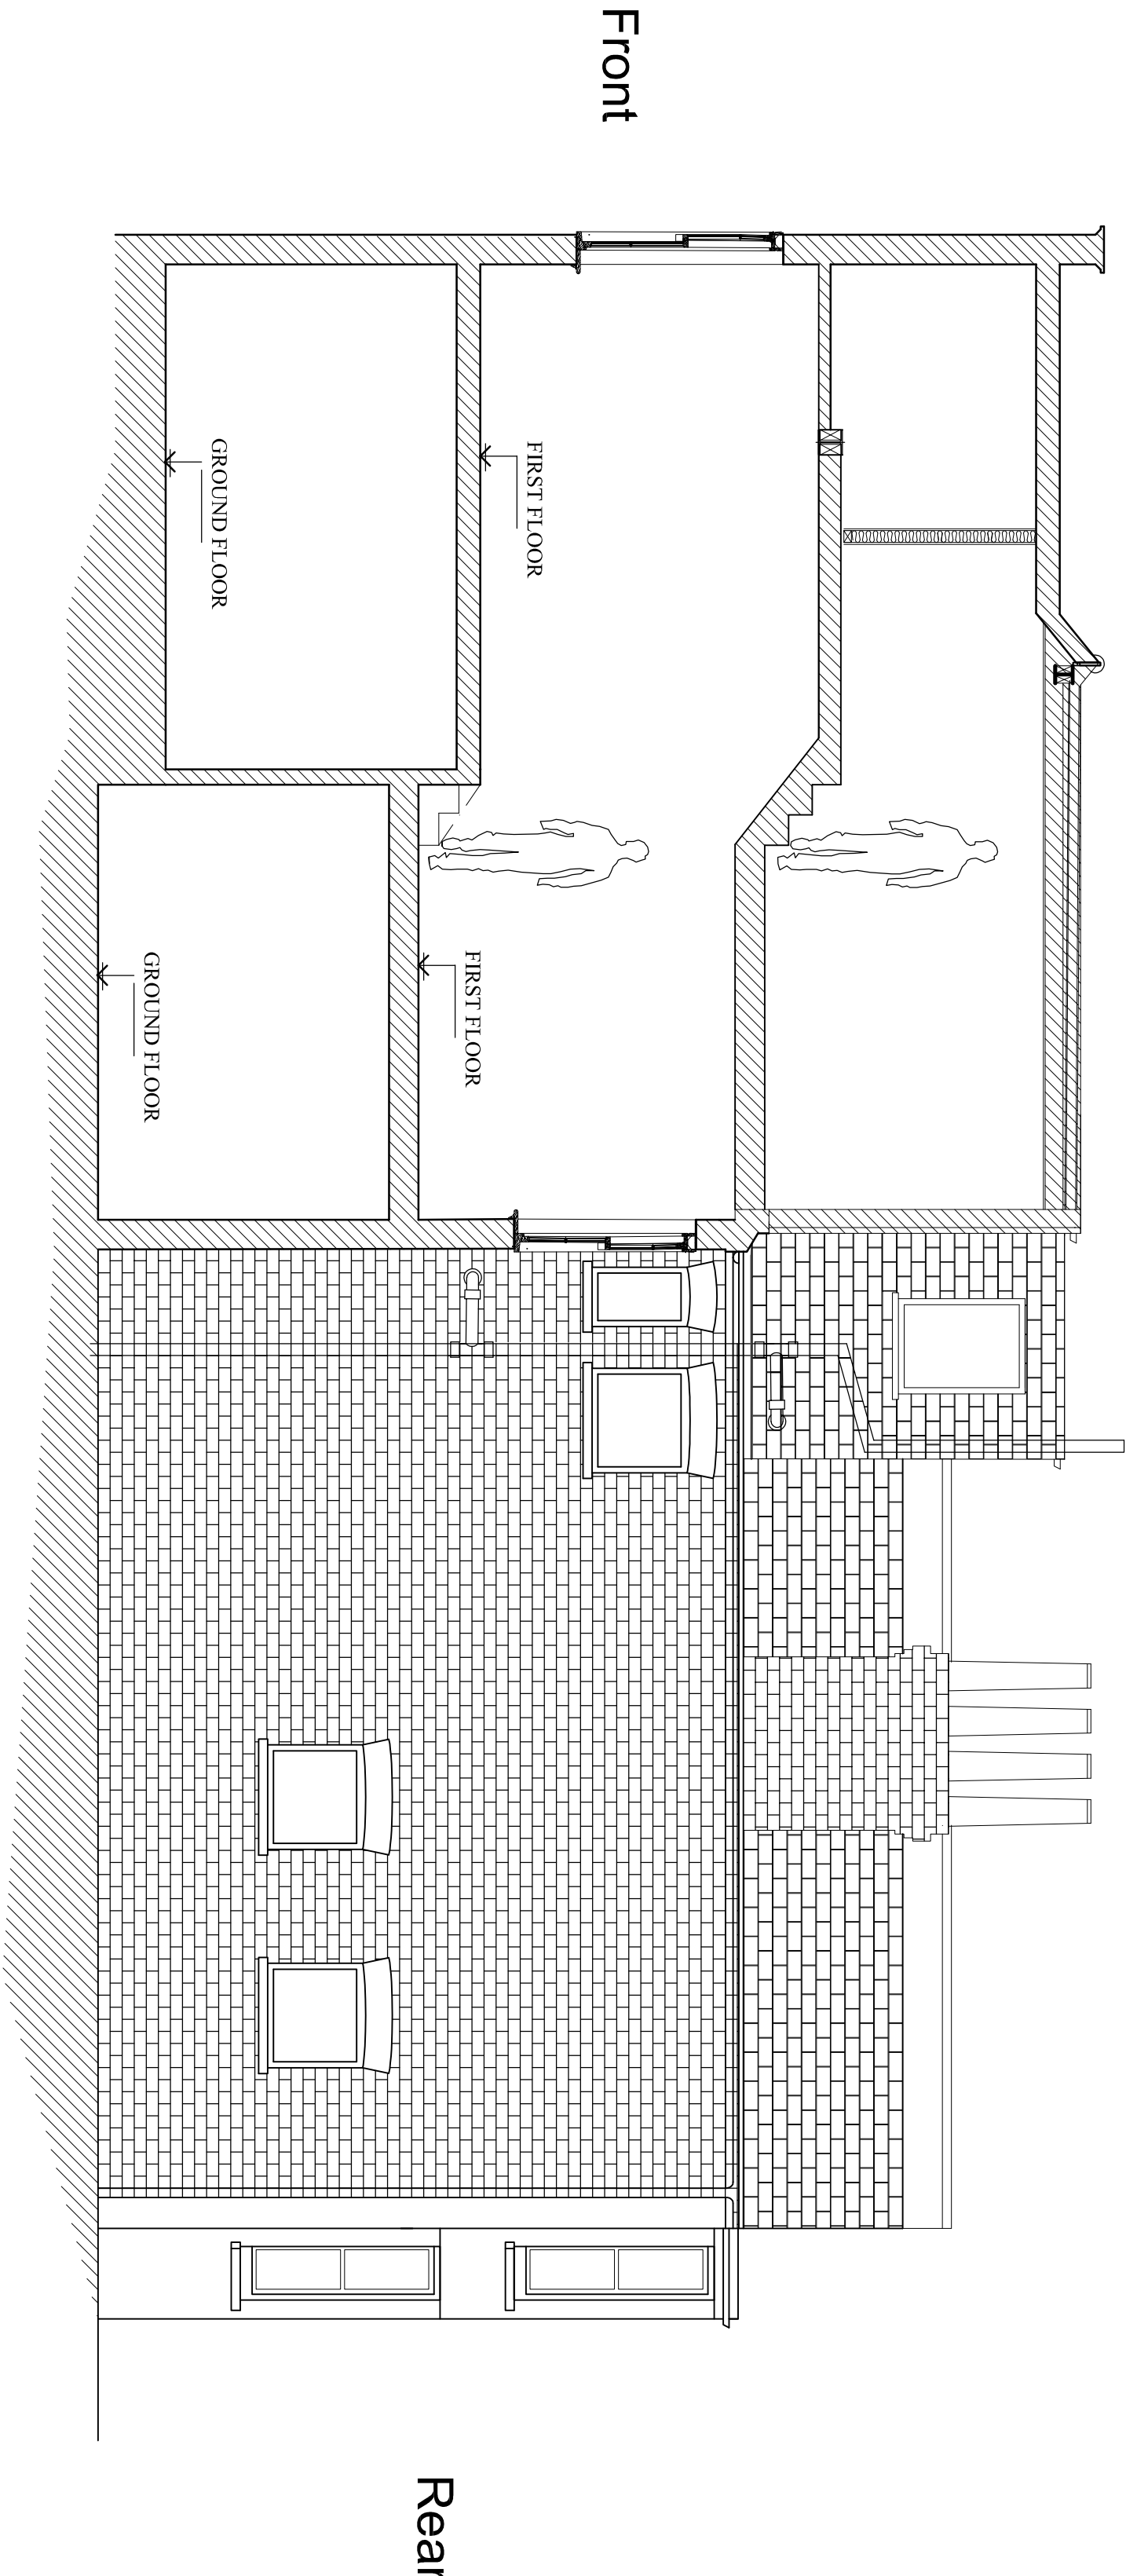


EXISTING SIDE ELEVATION/SECTION THROUGH HOUSE

MAIN HOUSE - WALLS GROUND FLOOR - FIRST FLOOR - SOLID BRICKWORK CONSTRUCTION 215mm blk
ROOFS - CONCRETE TILES COLOUR ORANGE
DOORS - SOLID OAK TIMBER
WINDOWS - SASHED

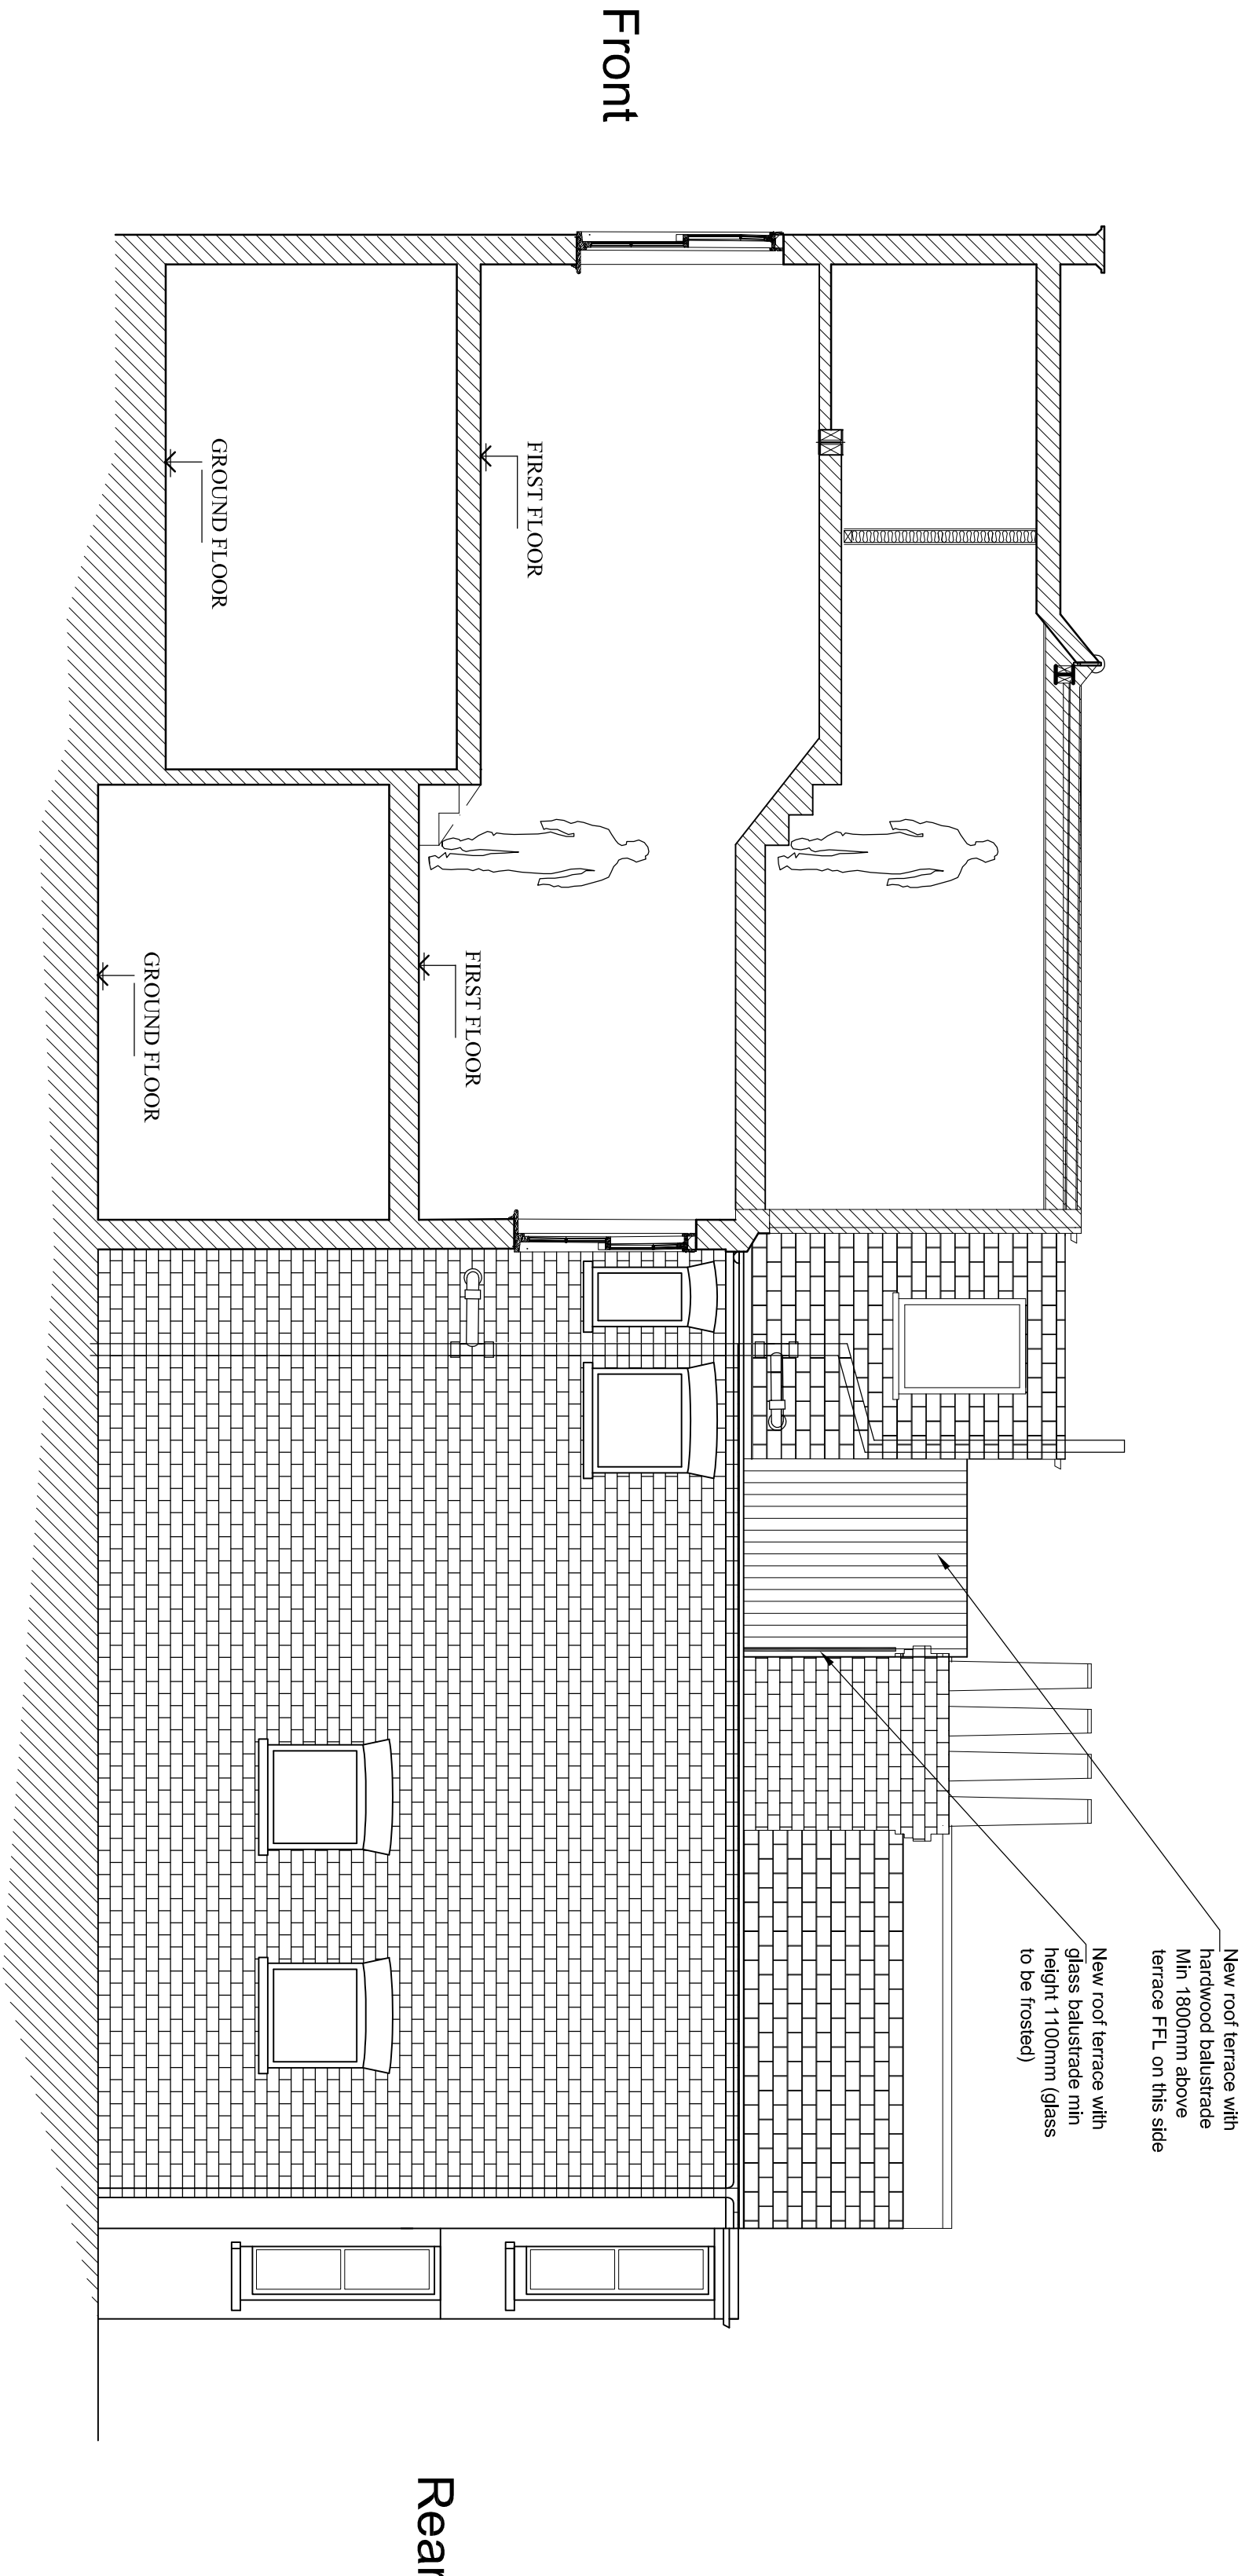

PROPOSED SIDE ELEVATION/SECTION THROUGH HOUSE

MAIN HOUSE - WALLS GROUND FLOOR - FIRST FLOOR - SOLID BRICKWORK CONSTRUCTION 215mm blk
ROOFS - CONCRETE TILES COLOUR ORANGE
DOORS - SOLID OAK TIMBER
WINDOWS - SASHED

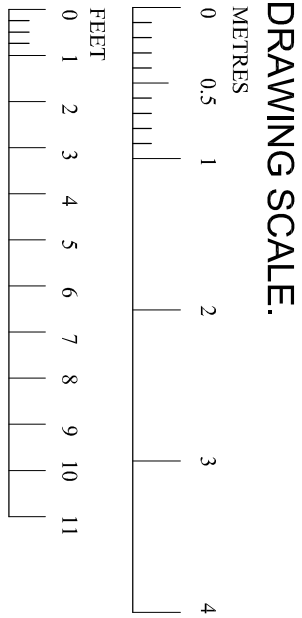

1	14.10/23	AJS	Issued for planning permission
Ver	Date	Drawn	Amendment

Mr. A. RAMKISSOON
24, HARVEY ROAD
LONDON, N8 9PA
NEW ROOF TERRACE
EXISTING & PROPOSED
OVERALL SECTIONS

Status
PLANNING ISSUE

Drawn	A.Sparks	
Scales	1:50	
Drawing No	Var	
1400-13	1	