
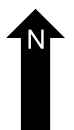
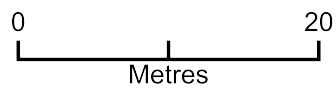


37 SOUTHWOOD AVENUE N6 5SA

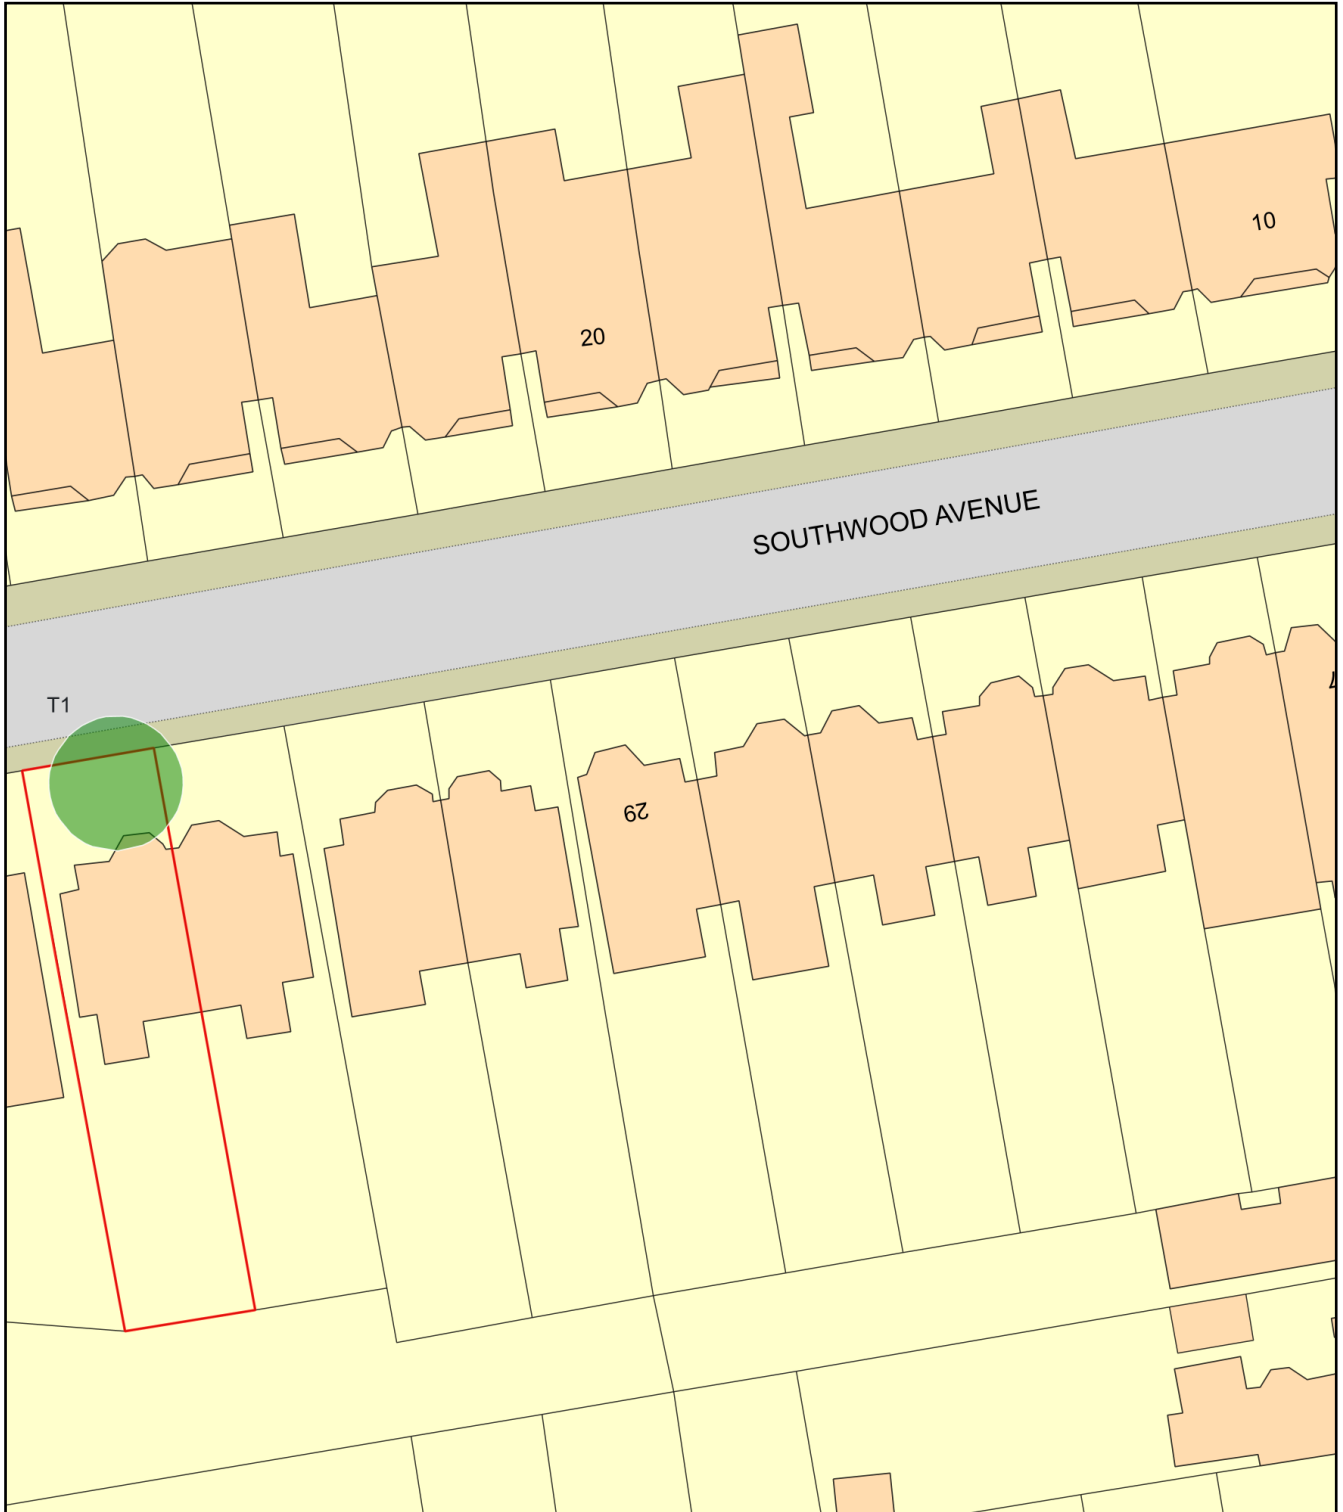

Plan Produced for: L.B. HARINGEY

Date Produced: 12 Oct 2023

Plan Reference Number: TQRQM23285121237192

Scale: 1:500 @ A4