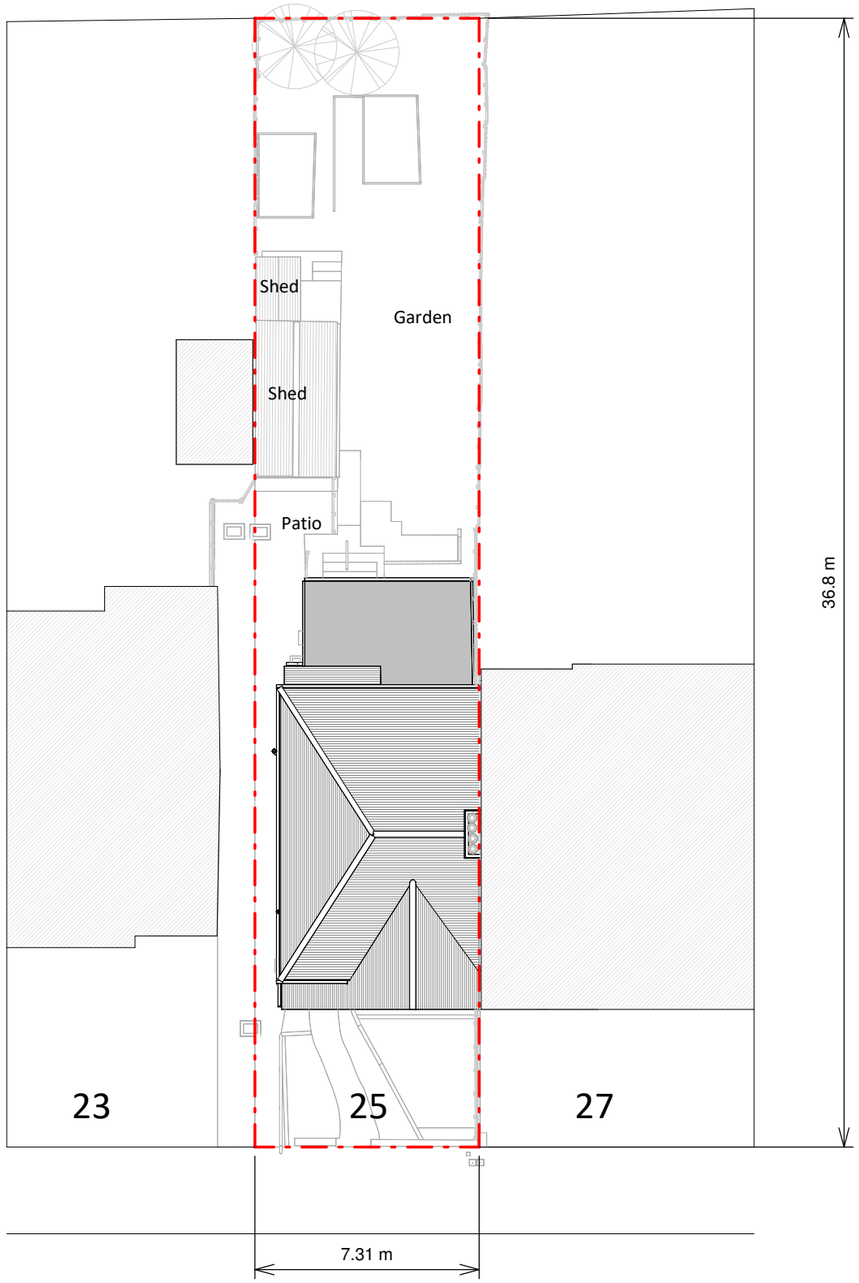

Existing Block Plan

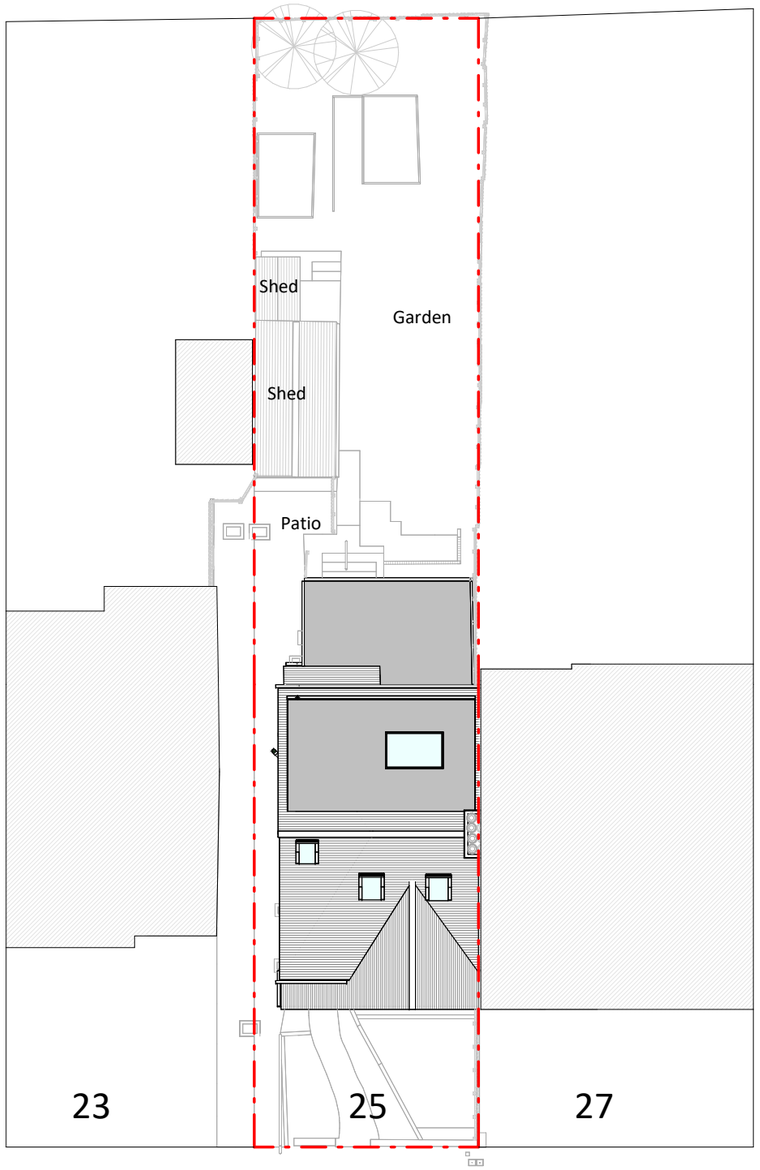

Proposed Block Plan

2 0 2 4 6 8 10
SCALE 1:200 m

Copyright in the design and this drawing is the property of RESI. Reproduction in whole or in part is forbidden without written sanction of RESI. This drawing must be read in conjunction with all other relevant documentation and drawings.

RESI accepts no liability for any expense, loss or damage of whatsoever nature and however arising from any variation which has not been referred to them and their approval obtained.

Print out to actual scale. Do not scale, except unless for Planning purposes. All dimensions to be cross-checked on-site prior to manufacture and construction. Any discrepancies to be reported to RESI immediately.

NOTES

KEY

Neighbouring context
Boundary line

Revision

Rev	Notes	Date
A	Planning Issue	16/10/2023

RESI® Grow your home

Job Title
Proposed hip to gable, main dormer loft conversion, internal alterations and all associated works at 25 Woodfield Way,N11 2NP

Drawing Status
Planning Drawings

Client
Andy Nicolaou

Drawing Title
Block Plans

Scale 1 : 200 @ A3	Drawn AR
Date Oct 2023	Checked JC
Drawing No. B201346-02-3000	REV A